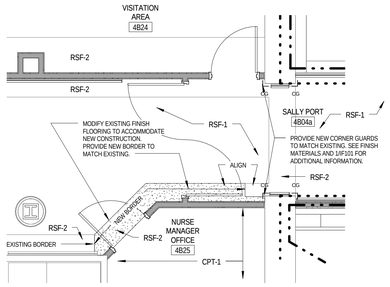

4 IF101 ENLARGED PLAN - FLOOR FINISH DETAIL
1/4" = 1'-0"

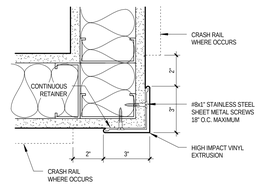

NOTE: PROVIDE WHERE 'CG-1' IS INDICATED ON PLANS

1 IF101 CORNER GUARD CG-1
3" = 1'-0"

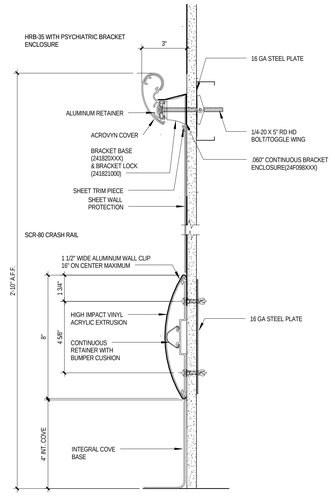

2 IF101 CRASH RAIL and HANDRAIL - CORRIDOR DETAIL
3" = 1'-0"

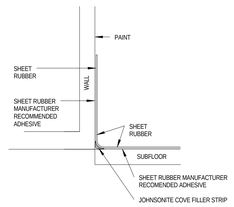

3 IF101 SHEET RUBBER INTEGRAL COVE BASE DETAIL
3" = 1'-0"

FINISH MATERIALS

ACOUSTICAL CEILING TILE

ACT-1
MANUFACTURER: ARMSTRONG COMMERCIAL CEILINGS
STYLE: HEALTHZONE ULTIMA #1937
COLOR: WHITE
SIZE: 24"X24"

CARPET TILE

CPT-1
MANUFACTURER: J&J INVISION
STYLE: CITY BLOCKS MODULAR
STYLE # 7218
COLOR: STATUE SQUARE 1305
FACE YARN: J&J ENCORE BCF NYLON
BACKING: NEXUS MODULAR
RECOMMENDED INSTALLATION: QUARTER TURNED

CORNER GUARDS

CG-1
MANUFACTURER: C/S ACROVYN
STYLE: SM-20N FULL HEIGHT CORNER GUARD
COLOR: #997 IRISH CREAM
TEXTURE: SHADOWGRAIN
FOR USE ON OUTSIDE 90 DEGREE CORNERS IN CORRIDORS

CRASH RAIL

CR-1
MANUFACTURER: C/S ACROVYN
STYLE: SCR-80
HEIGHT: 8"
COLOR: #479 Cappuccino
TEXTURE: SHADOWGRAIN

CHAIR RAIL

CHR-1
MANUFACTURER: SPECTRIM
ITEM TCR-311
SIZE: 3 1/2"
FINISH: NATURAL ANIGRE 02
LOCATION: PATIENT ROOMS

FAUX WOOD RUBBER BASE

FWB-1
MANUFACTURER: JOHNSONITE MILLWORK BASE
STYLE: REVEAL
STYLE NO. MW-MBE-F
HEIGHT: 4.25"
COLOR: MEDIUM BEECH
LOCATION: PATIENT ROOMS

FOLDING PARTITION SYSTEM

FP-1
MANUFACTURER: MODERNFOLD
STYLE: ACOUSTI-SEAL
MANUALLY OPERATED PAIRED PANEL
WITH OPERABLE PARTITIONS
ITEM # 932
PANEL FINISH: HEAVY DUTY VINYL WITH WOVEN BACKING
PANEL TRIM PAINT COLOR: NATURAL CHOICE

HANDRAIL

HR-1
MANUFACTURER: C/S ACROVYN
STYLE: HRB-35 with Psychiatric Bracket Enclosure
HEIGHT: 3.5"
COLOR: #479 Cappuccino

PLASTIC LAMINATE

PLAM-1
MANUFACTURER: FORMICA
COLOR: MAPLE WOODLINE 6925-NT
NATURELLE FINISH
LOCATION: UPPER AND BASE CABINETS

PAINT

PT-1
MANUFACTURER: SHERWIN WILLIAMS
COLOR: KILIM BEIGE SW6106
GENERAL WALL FINISH: EGGSHELL
TOILET ROOM FINISH: EPOXY

PT-2
MANUFACTURER: SHERWIN WILLIAMS
COLOR: LATTE SW6108
FINISH: SEMI GLOSS
LOCATION: DOOR FRAMES/WINDOW FRAMES

PT-3
MANUFACTURER: BENJAMIN MOORE
COLOR PREVIEW
COLOR: TROPICANA CABANA 2048-50
FINISH: EGGSHELL
LOCATION: ACCENT, NURSE STATION

PT-4
MANUFACTURER: SHERWIN WILLIAMS
COLOR: EARL GREY SW7660
FINISH: EGGSHELL
LOCATION: ACCENT

PT-5
MANUFACTURER: SHERWIN WILLIAMS
COLOR: ZIRCON SW7667
FINISH: EGGSHELL
LOCATION: PATIENT ROOMS(ABOVE CHAIR RAIL), WAITING

PT-6
MANUFACTURER: SHERWIN WILLIAMS
COLOR: HALCYON GREEN SW6213
FINISH: EGGSHELL
LOCATION: PATIENT ROOMS(BELOW CHAIR RAIL) NURSE STATION AND WAITING ROOM COLUMNS

PT-7 DRY ERASE PAINT
MANUFACTURER: MDC
PRODUCT: TABRAS ULTRA
COLOR: WHITE
ITEM NO. TBU-50-WH
COVERAGE: 50 sq ft/kit
FIRE RATING: Class A
VOCs: 220g/l
CURE TIME: 7 days
LOCATION: GROUP ROOM NO. 4B33A ONLY

POURED EPOXY

EXP-1
STYLE: STONTEC TRF
COLOR: MOJAVE BEIGE
THICKNESS: 5MM/ 3/16"
TO BE USED AS POURED EPOXY FLOORING IN PATIENT TOILET ROOMS

EXP-2
STYLE: STONTEC TRF
COLOR: MOJAVE BEIGE
HEIGHT: 6"
TO BE USED AS POURED EPOXY BASE IN PATIENT TOILET ROOMS

RUBBER BASE

RB-1
MANUFACTURER: ROPPE
STYLE: 4" STANDARD COVE
THICKNESS: 1/8"
COLOR: LUNAR DUST 114

SOLID SURFACE

SS-1
MANUFACTURER: AVONITE
STYLE: FOUNDATIONS
COLOR: CORDOBA F1-9234
LOCATION: WET SINKS THROUGHOUT SPACE INCLUDING STAFF LOUNGE, MED ROOM, NOURISHMENT WINDOW SILLS

SS-2
MANUFACTURER: AVONITE
STYLE: FOUNDATIONS
COLOR: BONE F1-8010
LOCATION: PATIENT SHOWER WALLS

RUBBER SHEET FLOORING

RSF-1
MANUFACTURER: MONDO FLOORING
STYLE: NATURA
COLOR: N90 GLEN MAPLE
THICKNESS: 4MM
TEXTURE: SEALSKIN
ROLL LENGTH 30' TO 45'
ROLL WIDTH 6'-4"
LOCATION: FIELD

RSF-2
MANUFACTURER: MONDO FLOORING
STYLE: NATURA
COLOR: N11 BAJA GREY
THICKNESS: 4 MM
TEXTURE: SEALSKIN
ROLL LENGTH 30' TO 45'
ROLL WIDTH 6'-4"
LOCATION: ACCENT

RSF-3
MANUFACTURER: MONDO FLOORING
STYLE: NATURA
COLOR: N15 MOJAVE BROWN
THICKNESS: 4 MM
TEXTURE: SEALSKIN
ROLL LENGTH 30' TO 45'
ROLL WIDTH 6'-4"
LOCATION: ACCENT

TRANSITION STRIPS

TR-1
RSF TO CARPET
MANUFACTURER: JOHNSONITE
ITEM # CTA-130-HL
1/8" TO 1/4"
COLOR: SISAL

TR-2
RSF TO VINYL COMPOSITION TILE
MANUFACTURER: JOHNSONITE
ITEM # CTA-130-N
1/8" TO 1/8"
COLOR: SISAL

TR-3
RSF TO EXP(POURED EPOXY TOILET ROOM FLOOR)
3MM THICK TO 5MM THICK
LEVEL EPOXY TO MATCH RSF HEIGHT.
NO TRANSITION STRIP NEEDED

TACKBOARD FABRIC

TB-1
MANUFACTURER: CARNEGIE
STYLE NAME: REMIX 5198
COLOR: 45
WIDTH: 66"
CONTENTS: 100% RECYCLED POLYESTER
REPEAT: 6" LENGTH, 6-3/4" WIDTH
CLASS A FIRE RATED

SHEET WALL PROTECTION

WP-1
MANUFACTURER: MDC WALL SURFACES
SECTION 10260 PROTECTION WALLCOVERINGS
PRODUCT: SONIC
COLOR: BRONZE MIW4535
CONTENT: HIGH IMPACT THERMOPLASTIC
SHEET SIZE: 4'X8'
THICKNESS: 1/32" PRIOR TO FORMING
LOCATION: FRONT OF NURSES STATION

WP-2
LOCATION: CORRIDOR WALLS, USED WITH PT-1
RIDGED SHEET WALL PROTECTION
DIMENSIONS: .060" THICK X 4' W X 8'L
ACROVYN 4000
COLOR: #997 IRISH CREAM
INCLUDE ALL TRIM PIECES: 25N035-997
INSIDE CORNER: 25N032-997
OUTSIDE CORNER: 25N032-997
"H" JOINT MOLDING: 25N033-997
WAINSCOT TRIM: 25N036-997

PLEASE NOTE: ON COLUMN ENCLOSURES DO NOT USE TOP TRIM PIECE. COLOR MATCH CAULKING TO #997 IRISH CREAM

WP-3
MANUFACTURER: C/S ACROVYN
LOCATION: WAITING, USE WITH PT-5
RIDGED SHEET WALL PROTECTION
DIMENSIONS: .060" THICK X 4' W X 8'L
ACROVYN 4000
COLOR: #927 FOLKSTONE
INCLUDE ALL TRIM PIECES: 25N035-927
INSIDE CORNER: 25N032-927
OUTSIDE CORNER: 25N032-927
"H" JOINT MOLDING: 25N033-927
WAINSCOT TRIM: 25N036-927

WP-4
MANUFACTURER: C/S ACROVYN
USE WITH PT-4, WAITING ROOM ACCENT
RIDGED SHEET WALL PROTECTION
DIMENSIONS: .060" THICK X 4' W X 8'L
ACROVYN 4000
COLOR: #137 PEARL GRAY
INCLUDE ALL TRIM PIECES: 25N035-137
INSIDE CORNER: 25N032-137
OUTSIDE CORNER: 25N032-137
"H" JOINT MOLDING: 25N033-137
WAINSCOT TRIM: 25N036-137

VINYL COMPOSITION TILE

VCT-1
MANUFACTURER: MANNINGTON COMMERCIAL
STYLE: BRUSHWORK W/ RECYCLED CONTENT
COLOR: 703 ECRU
SIZE: 12"X12"
GAUGE: 1/8"

VCT-2
MANUFACTURER: MANNINGTON COMMERCIAL
STYLE: BRUSHWORK W/ RECYCLED CONTENT
COLOR: 705 VIRIDIAN
SIZE: 12"X12"
GAUGE: 1/8"

NOTE

THE ABOVE LIST OF MATERIALS PROVIDES THE NAME OF MANUFACTURERS, MODEL NUMBERS, SERIES NUMBERS AND COLOR SELECTIONS FOR ALL EXISTING INTERIOR FINISHES, WALL PROTECTION AND OTHER MISCELLANEOUS ACCESSORIES.

THESE MATERIALS AND COLORS ARE TO BE USED WHEREVER PATCHING, RESTORING, REPLACING, MODIFYING OR EXTENDING THE INTERIOR FINISHES OF ACCESSORY MATERIALS IS REQUIRED TO COMPLETE THE WORK.

0' 4' 8' 16'

Project North

True North

Revisions:	Date

CONSULTANTS:

H.F. LENZ COMPANY
1407 Scalp Avenue Johnstown, PA 15904
Phone: 814-269-9300 FAX: 814-269-9301
cadd@hflenz.com www.hflenz.com
Engineers • Planners • Surveyors • Energy Consultants

ARCHITECT/ENGINEERS:

architecture
planning
interior design
IKM Incorporated
One PPG Place
Pittsburgh, PA 15222
412-281-1337
www.ikminc.com

Drawing Title: Partial Fourth Floor Interior List of Materials and Details

Approved: Project Director

Project Title: Clarksburg VAMC Fourth Floor B Acute Inpatient Mental Health Lock Down Conversion

Location: VAMC Clarksburg West Virginia

Date: March 13, 2015

Checked

Drawn

VA Project Number: 540-11-106
IKM Project Number: 11-024.1

Building Number

Drawing Number: IF101

Dwg. of

Office of Construction and Facilities Management

Department of Veterans Affairs

VA FORM 08-6231