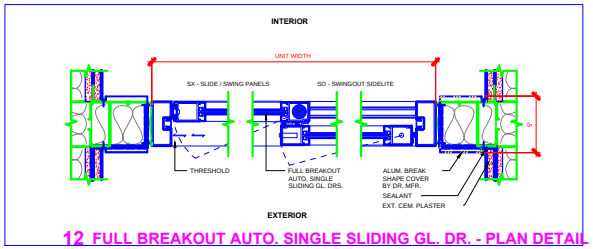

12 FULL BREAKOUT AUTO. SINGLE SLIDING GL. DR. - PLAN DETAIL
3" = 1'-0"

DOOR SCHEDULE

DOOR MARK	TYPE	FACING	GLASS	FIRE RATING	UNIT WIDTH	UNIT HEIGHT	SLIDE OPNG.	BREAK-OUT OPNG.	TRANSOM HEIGHT	COMMENTS
1	FULL BREAKOUT AUTO. SINGLE SLIDING GL. DRS.	ALUM.	GL-1, GL-2	NA	9' - 0"	8' - 6"	44"	6' - 3"	1' - 0"	TRANSOM WINDOWS AND FRAME BY DR. MFR.

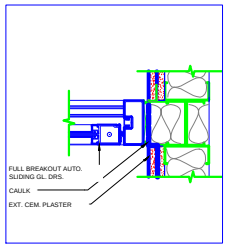

3 FULL BREAKOUT AUTO. SLIDING GL. DR. - JAMB AT EXT. CEM. PLASTER
3" = 1'-0"

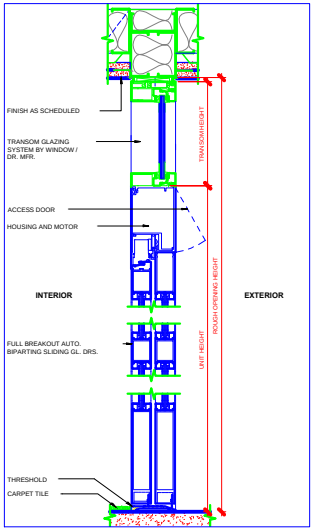

9 FULL BREAKOUT AUTO. GLASS DOORS W/ TRANSOM - SECTION
3" = 1'-0"

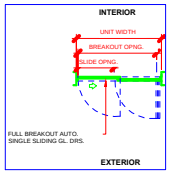

6 FULL BREAKOUT AUTO. SINGLE SLIDING GLASS DOORS - PLAN
1/4" = 1'-0"

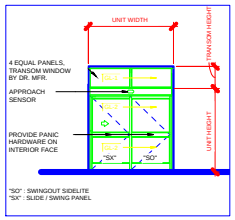

5 FULL BREAKOUT AUTO. SINGLE SLIDING GLASS DOORS - ELEVATION
1/4" = 1'-0"

CONSTRUCTION DOCUMENTS BID SET 08.10.2011

Revisions Date

CONSULTANTS:

ARCHITECT/ENGINEERS:

Drawing Title: EXTERIOR DOOR SCHEDULE AND DETAILS

Approved: Project Director

Project Title: ENTRANCE BLDG R1

Location: VANCHCS - MARTINEZ

Date: JUNE 10, 2011 | Checked: MMC | Drawn: KJS

Project Number: 612-15-000

Building Number: BLDGS. R1

Drawing Number: AS1-2

Office of Facilities Management

VA FORM 08-6231, OCT 1978