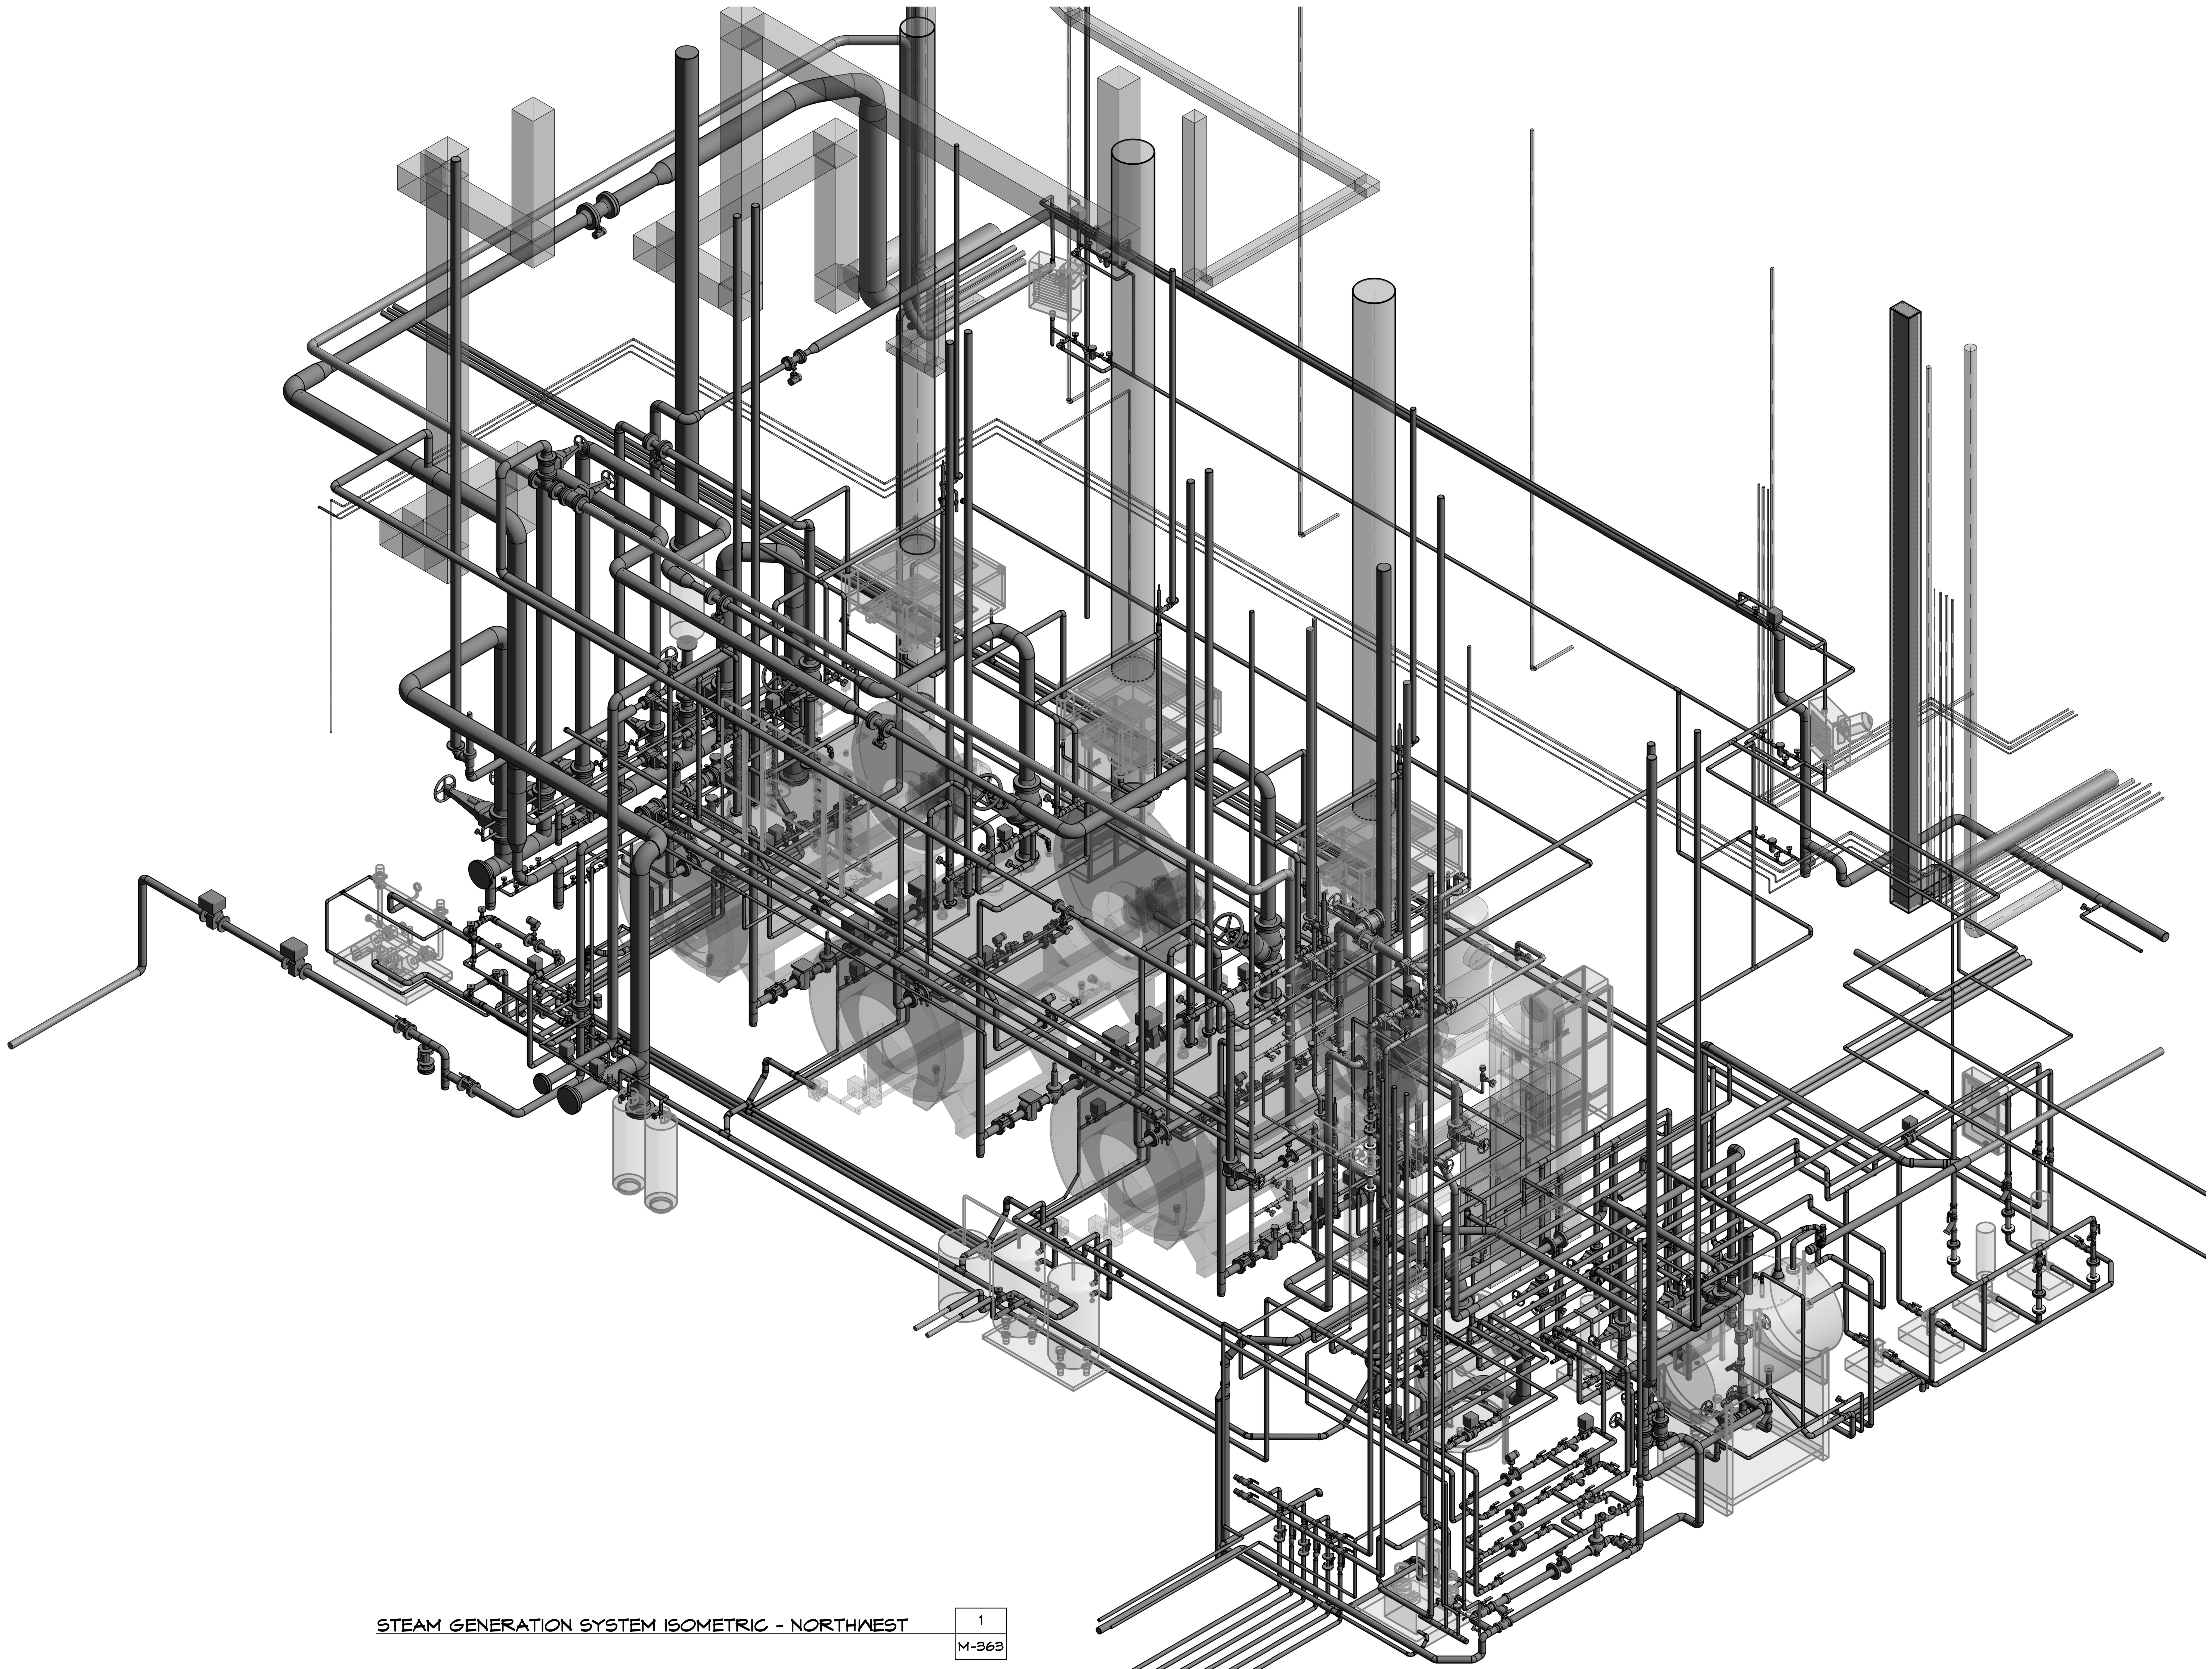

STEAM GENERATION SYSTEM ISOMETRIC - NORTHWEST

1
M-363

© Systems West Engineers, Inc. 2014. The signature in this document is encrypted. Editing this document is prohibited. (OAR 820).

FULLY SPRINKLERED

Revisions:	Date:

CONSULTANTS:

SYSTEMS WEST ENGINEERS, INC.
411 high street
eugene, oregon 97401-2427
541.342.7210
systemswestengineers.com

SWE Project No.: N017.01
File: M-363

REGISTERED PROFESSIONAL ENGINEER 14,532 OREGON JULY 26, 1989 GREGORY N. LANGDON EXPIRES 12-31-14

ARCHITECT/ENGINEERS:

PECK SMILEY ETTLIN architects

4412 SW CORBETT AVENUE PORTLAND, OREGON 97239 T: (503) 248-9170 F: (503) 248-0223 WWW.PSEARCHS.COM

Key Plan
PROJECT LOCATION

Project Title: SEISMICALLY UGRADE BUILDING 7

Location: ROSEBURG , OREGON

Drawing Title: 3-D ISOMETRIC OF STEAM GENERATION SYSTEM FROM NORTHWEST

Building Number: 7
Floor No.: 1 + Mezzanine

Designed: WKB
Reviewed: GNL
Drawn: WKB

Project Number: 653-12-100
Date: 08-29-14
Sheet Number: M-363
Dwg. 24 of 39

V.A. ROSEBURG HEALTHCARE SYSTEM
VISN20
Office of Facilities

PLOTTED: 9/2/2014 3:39:04 PM C:\Users\wkb\Documents\SWE Central N017.01 VA Rsbg Bldg 7_wkb.rvt

VA FORM 08-6231 (modified for VAHRS)
PSE PROJ. NO.1202
VAHRS BLDG 7 AND GENERATOR UPGRADE
© 2014 PSE ARCHITECTS