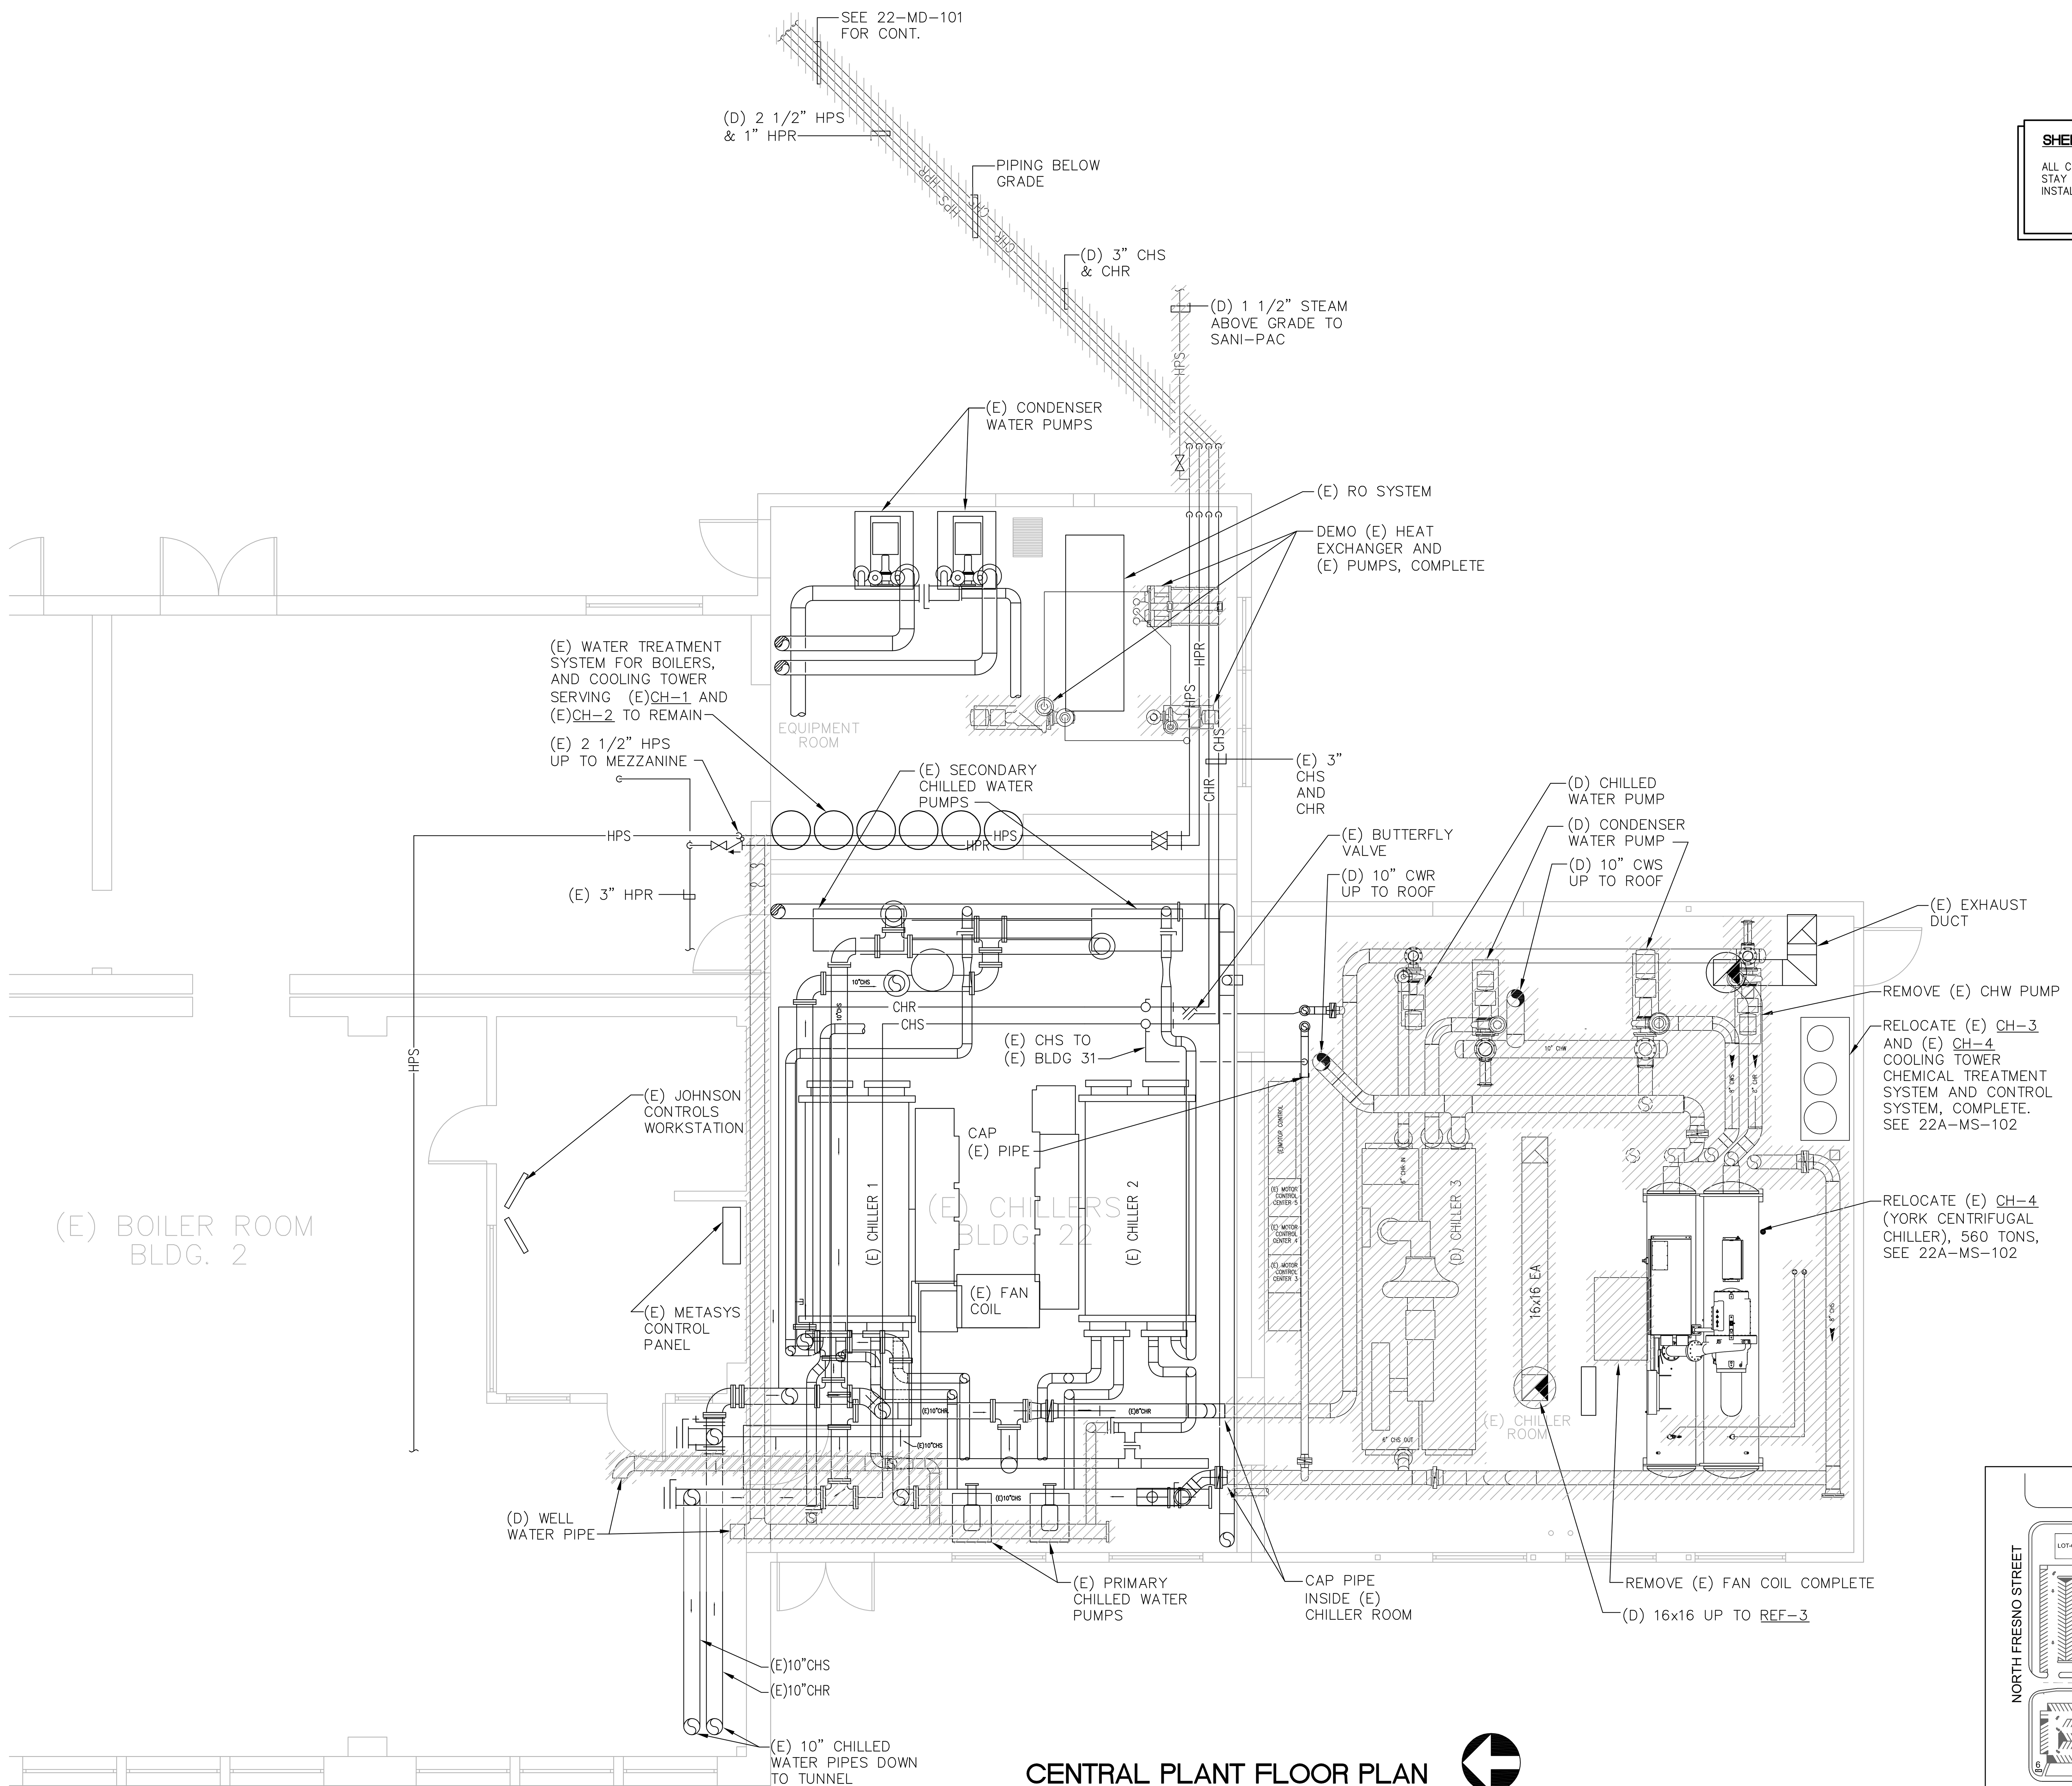

CENTRAL PLANT FLOOR PLAN

SHEET NOTE

ALL COMPONENTS RELATED TO (E) CHILLER #4 MUST STAY OPERATIONAL UNTIL NEW CHILLER #3 IS INSTALLED, TESTED, AND OPERATING WITHOUT ISSUE.

KEY MAP

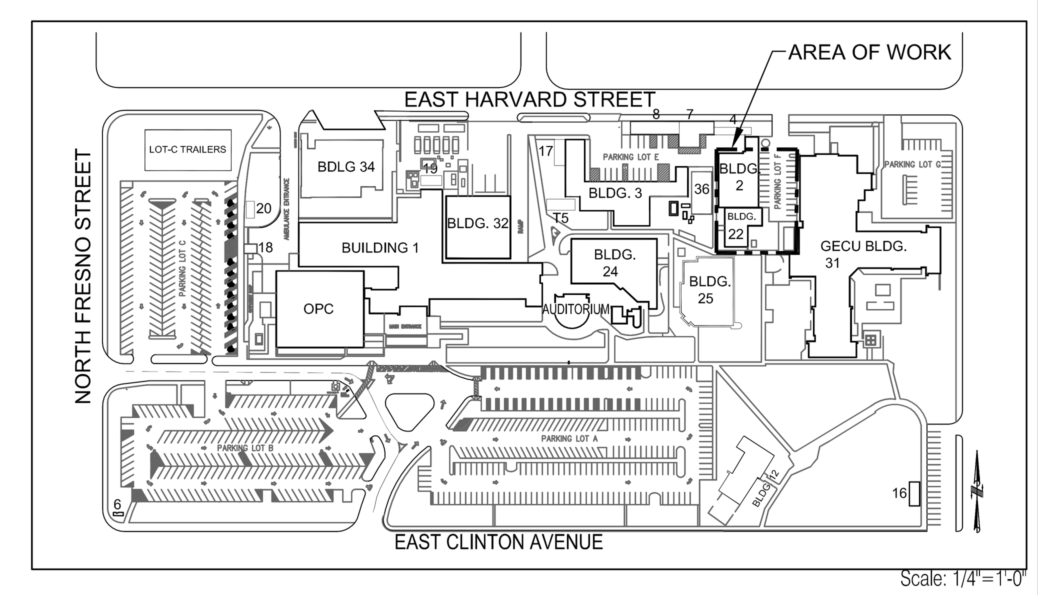

Scale: 1/4"=1'-0"

100% CONSTRUCTION DOCUMENT SUBMITTAL

Revisions:	Date

CONSULTANTS:

vc. (831) 649-8000
fx. (831) 649-8038
email: mail@axiomengineers.com
AXIOM ENGINEERS SM
LEE & ASSOCIATES
CONSULTING ENGINEERS
AE Project #: 20130113
22 Lower Ragsdale Dr., Suite A
Monterey, California 93940-5788
REGISTERED PROFESSIONAL ENGINEER WILLIAM M. ESTES No. M24908 EXP. SEPT 30, 2015 MECHANICAL STATE OF CALIFORNIA

ARCHITECT/ENGINEERS:

hfp architects
745 distel drive, suite a
los altos, ca 94022
650·964·4514 fax: 650·967·5148

Drawing Title: PRIMARY CHILLED WATER PIPING CENTRAL PLANT FLOOR PLAN DEMOLITION

Approved: Project Director

Project Title: VA CENTRAL CALIFORNIA HEALTH CARE SYSTEM NEW BUILDING 22A + CHILLER INFRASTRUCTURE

Location: FRESNO, CA.

Date: 5/08/2015 | Checked: WME | Drawn: CADD

Project Number: 570-13-300

Building Number: 22A

Drawing Number: 22A-MD-102

Dwg. 53 of 86

Office of Construction and Facilities Management

Department of Veterans Affairs

VA FORM 08-6231