Drawing: H:\PROJECTS\2013\20130113 VA Fresno Chilled Water System\DRAWINGS\LHA-FILES\LHA-FILS Chiller Plant Upgrade\Phase 1 - 22A + CHILLER INFRASTRUCTURE\22A-MS-101.DWG
Plotted: 5/8/2015 @ 10:05 AM by MARK-HEIDI-PHILDWG
Xrefs: SITE-BRAVO.DWG, SITE-MAIN-ACLDWG, MAIN-HEIDI-PHILDWG,

RUN STEAM PIPE DOWN WALL INTO COMMON TRENCH, ROUTE PIPE BELOW GRADE TO SANI-PAK

PROVIDE ACCESSIBLE SHUT OFF VALVES AT PIPE CONNECTION TO SANI-PAK

1" STEAM

(E) 2" STEAM, (V.I.F.)

P.O.C.

SANI PAK

EXISTING BLDG. 2

BUILDING 36

STORAGE

EXISTING BLDG. 22

HPS HPR CHS CHR

SEE 22A-MS-103 FOR CONTINUATION

SEE DETAIL 15/MS-501, TYP.

SEE 22A-PS-101 FOR ADDITIONAL PIPE ON PIPE STANDS

PIPE STAND, SEE 15/22A-MS-501, TYP.

(E) 3" CHS AND (E) 3" CHR, (E) 2 1/2" HPS, AND (E) 1" HPR

HPS HPR CHR CHS

3/4" DRIP LEG WITH TRAP

ROUTE PIPES UP (E) BLDG 31 EXTERIOR WALL, UP TO PENTHOUSE. CONNECT TO (E) PIPING INSIDE PENTHOUSE

ALL EQUIPMENT AND PIPING WITHIN THIS AREA IS EXISTING AND LOCATED INSIDE THE PENTHOUSE LEVEL OF BLDG 31

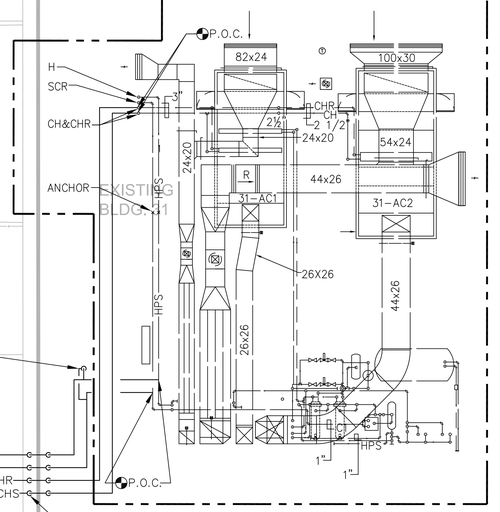


KEY MAP

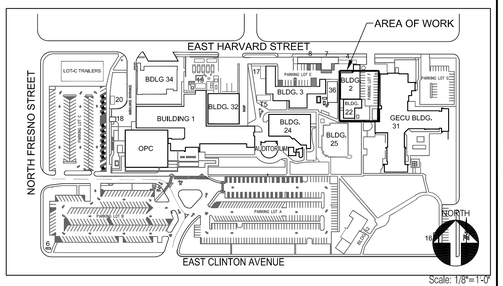


PARTIAL SITE PLAN - NEW

100% CONSTRUCTION DOCUMENT SUBMITTAL

| Revisions | Date |
|---|---|
| | |

CONSULTANTS:

vc. (831) 649-8000
fx. (831) 649-8038
email: mail@axiomengineers.com
AXIOM ENGINEERS SM
LEE & ASSOCIATES
CONSULTING ENGINEERS
AE Project # : 20130113
22 Lower Ragsdale Dr., Suite A
Monterey, California 93940-5788

REGISTERED PROFESSIONAL ENGINEER
WILLIAM M. ENGLISH
No. M24908
EXP. SEPT 30, 2015
MECHANICAL
STATE OF CALIFORNIA

ARCHITECT/ENGINEERS:

hfp architects
745 distel drive, suite a
los altos, ca 94022
650·964·4514 fax: 650·967·5148

| | |
|---|---|
| Drawing Title | PARTIAL SITE PLAN MECHANICAL NEW |
| Approved: Project Director | |
| Project Title | VA CENTRAL CALIFORNIA HEALTH CARE SYSTEM NEW BUILDING 22A + CHILLER INFRASTRUCTURE |
| Location | FRESNO, CA. |
| Date | 5/08/2015 |
| Checked | WME |
| Drawn | CADD |
| Project Number | 570-13-300 |
| Building Number | 22A |
| Drawing Number | 22A-MS-101 |
| Dwg. 57 of 86 | |

Office of Construction and Facilities Management

Department of Veterans Affairs

VA FORM 08-6231