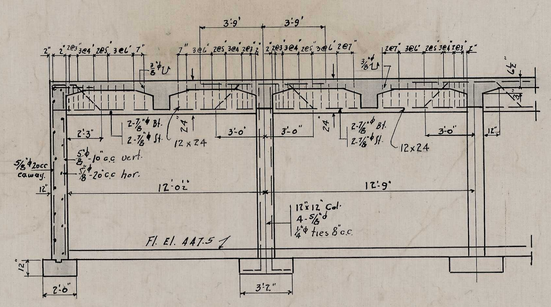

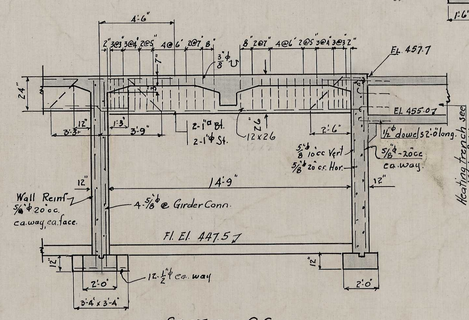

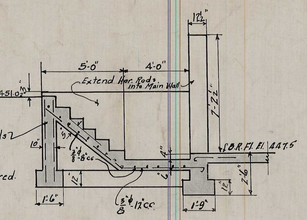

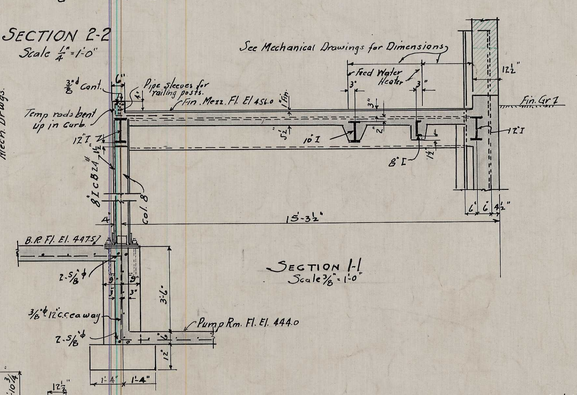

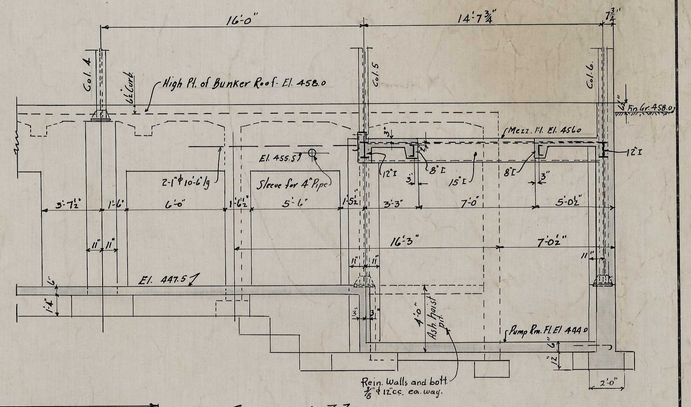

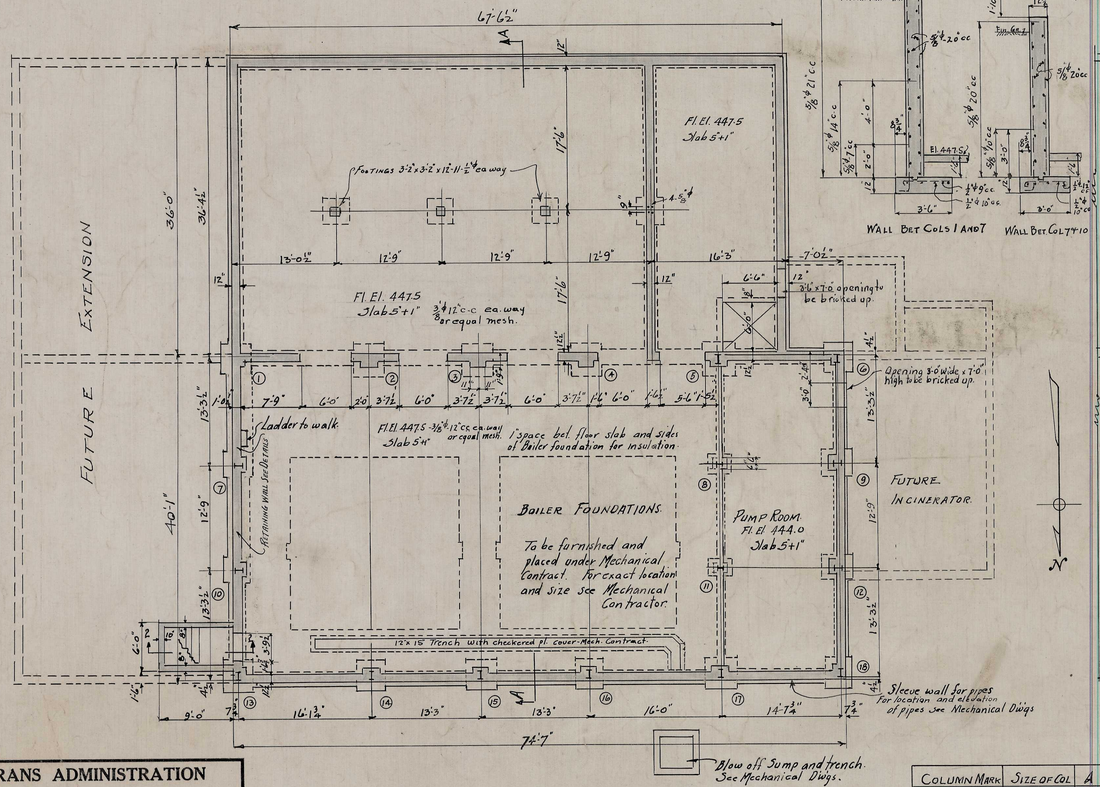

GROUND FLOOR AND FOUNDATION PLAN.
Scale: 1/8" = 1'-0"

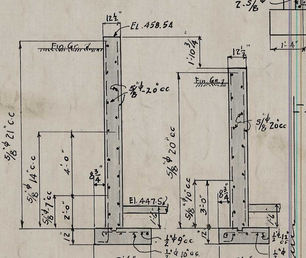

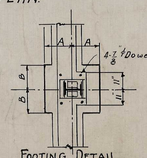

FOOTING DETAIL.

COLUMN MARK	SIZE OF COL	A	B	1/2" ⌀ RODS IN FOOTS
1-2-3-4-17	12" CB 36#	2'-0"	2'-3"	15 short - 13 long
5	12" CB 36#	2'-3"	2'-0"	15 " 13 "
6	12" CB 28#	1'-10½"	1'-9"	12 " 11 "
9-10-12	12" CB 28#	1'-9"	1'-6"	11 " 9 "
8-11	8" CB 24#	1'-9"	1'-1"	8 " 6 "
13-14-15-16	12 CB 36#	1'-10½"	1'-9"	12 " 11 "
18	12" CB 28#	1'-10½"	1'-9"	12 " 11 "
7	12" CB 36#	2'-3"	1'-6"	15 " 9 "

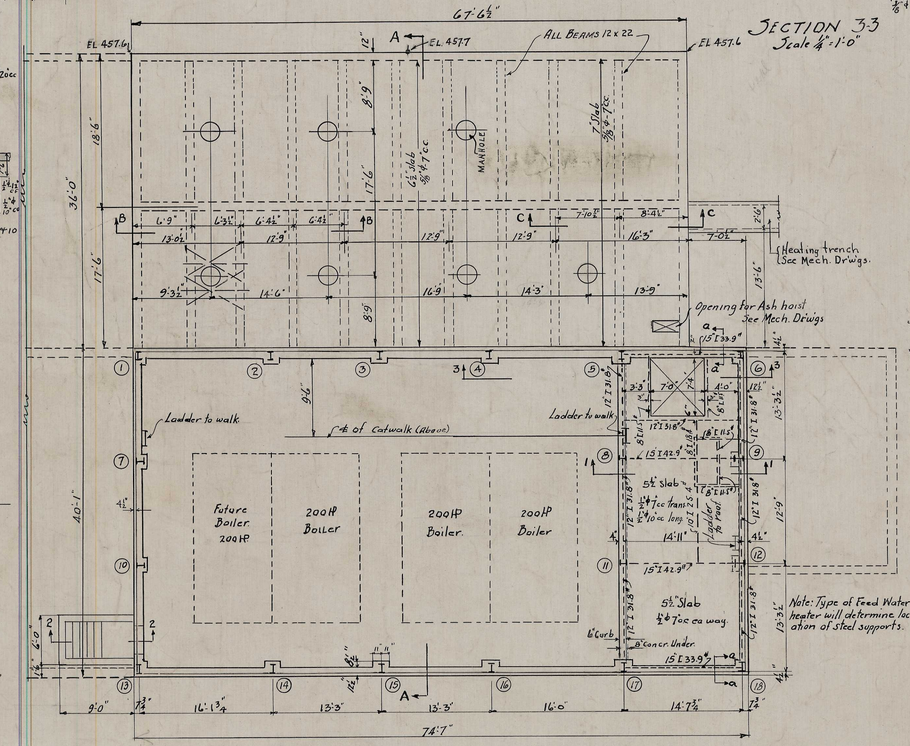

MEZZANINE FLOOR FRAMING PLAN
Scale: 1/8" = 1'-0"

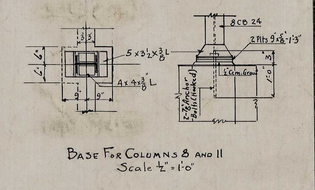

BASE FOR COLUMNS 8 AND 11
Scale 1/2" = 1'-0"

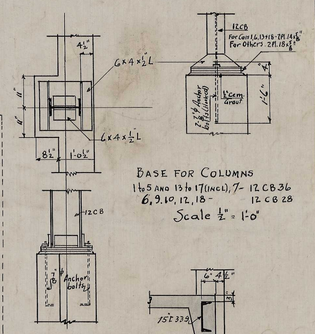

BASE FOR COLUMNS
1 to 5 AND 13 to 17 (INCL.), 7 - 12 CB 36
6, 9, 10, 12, 18 - 12 CB 28
Scale 1/2" = 1'-0"

SECTION A-A

NOTES:-
All slabs on ground to have 3/8" ⌀ - 12" cc. ca. way. Slabs to be doweled into walls with 3/8" ⌀ - 2'-0" long @ 12" cc.
Ladders to consist of 2" x 3/8", with 3/8" ⌀ rungs 12" cc with L base and expansion bolts, and L or strap conn. at top.

VETERANS ADMINISTRATION
WASHINGTON, D. C.

APPROVED Frank T. Hines
ADMINISTRATOR

George B. Zaiss
ASSISTANT ADMINISTRATOR

DIRECTOR OF CONSTRUCTION

CHIEF, TECHNICAL DIVISION

1-7-2-0627

BOILER HOUSE, BLDG No. 7
VETERANS ADMINISTRATION HOME
ROSEBURG, OREGON

Drawn A.X.H.	REVISIONS	NUMBER
Traced G.L.J.		7-3
Sect. Chf.		
Date FEB. 20, 1932		SHEET 3 OF 9

Sub-Division Chief John M. Kerr

DRAWING FILE #: 001461

RETURN TRACINGS TO PLAN FILES

FILE FOLDER NO. 4

73

STRUCT