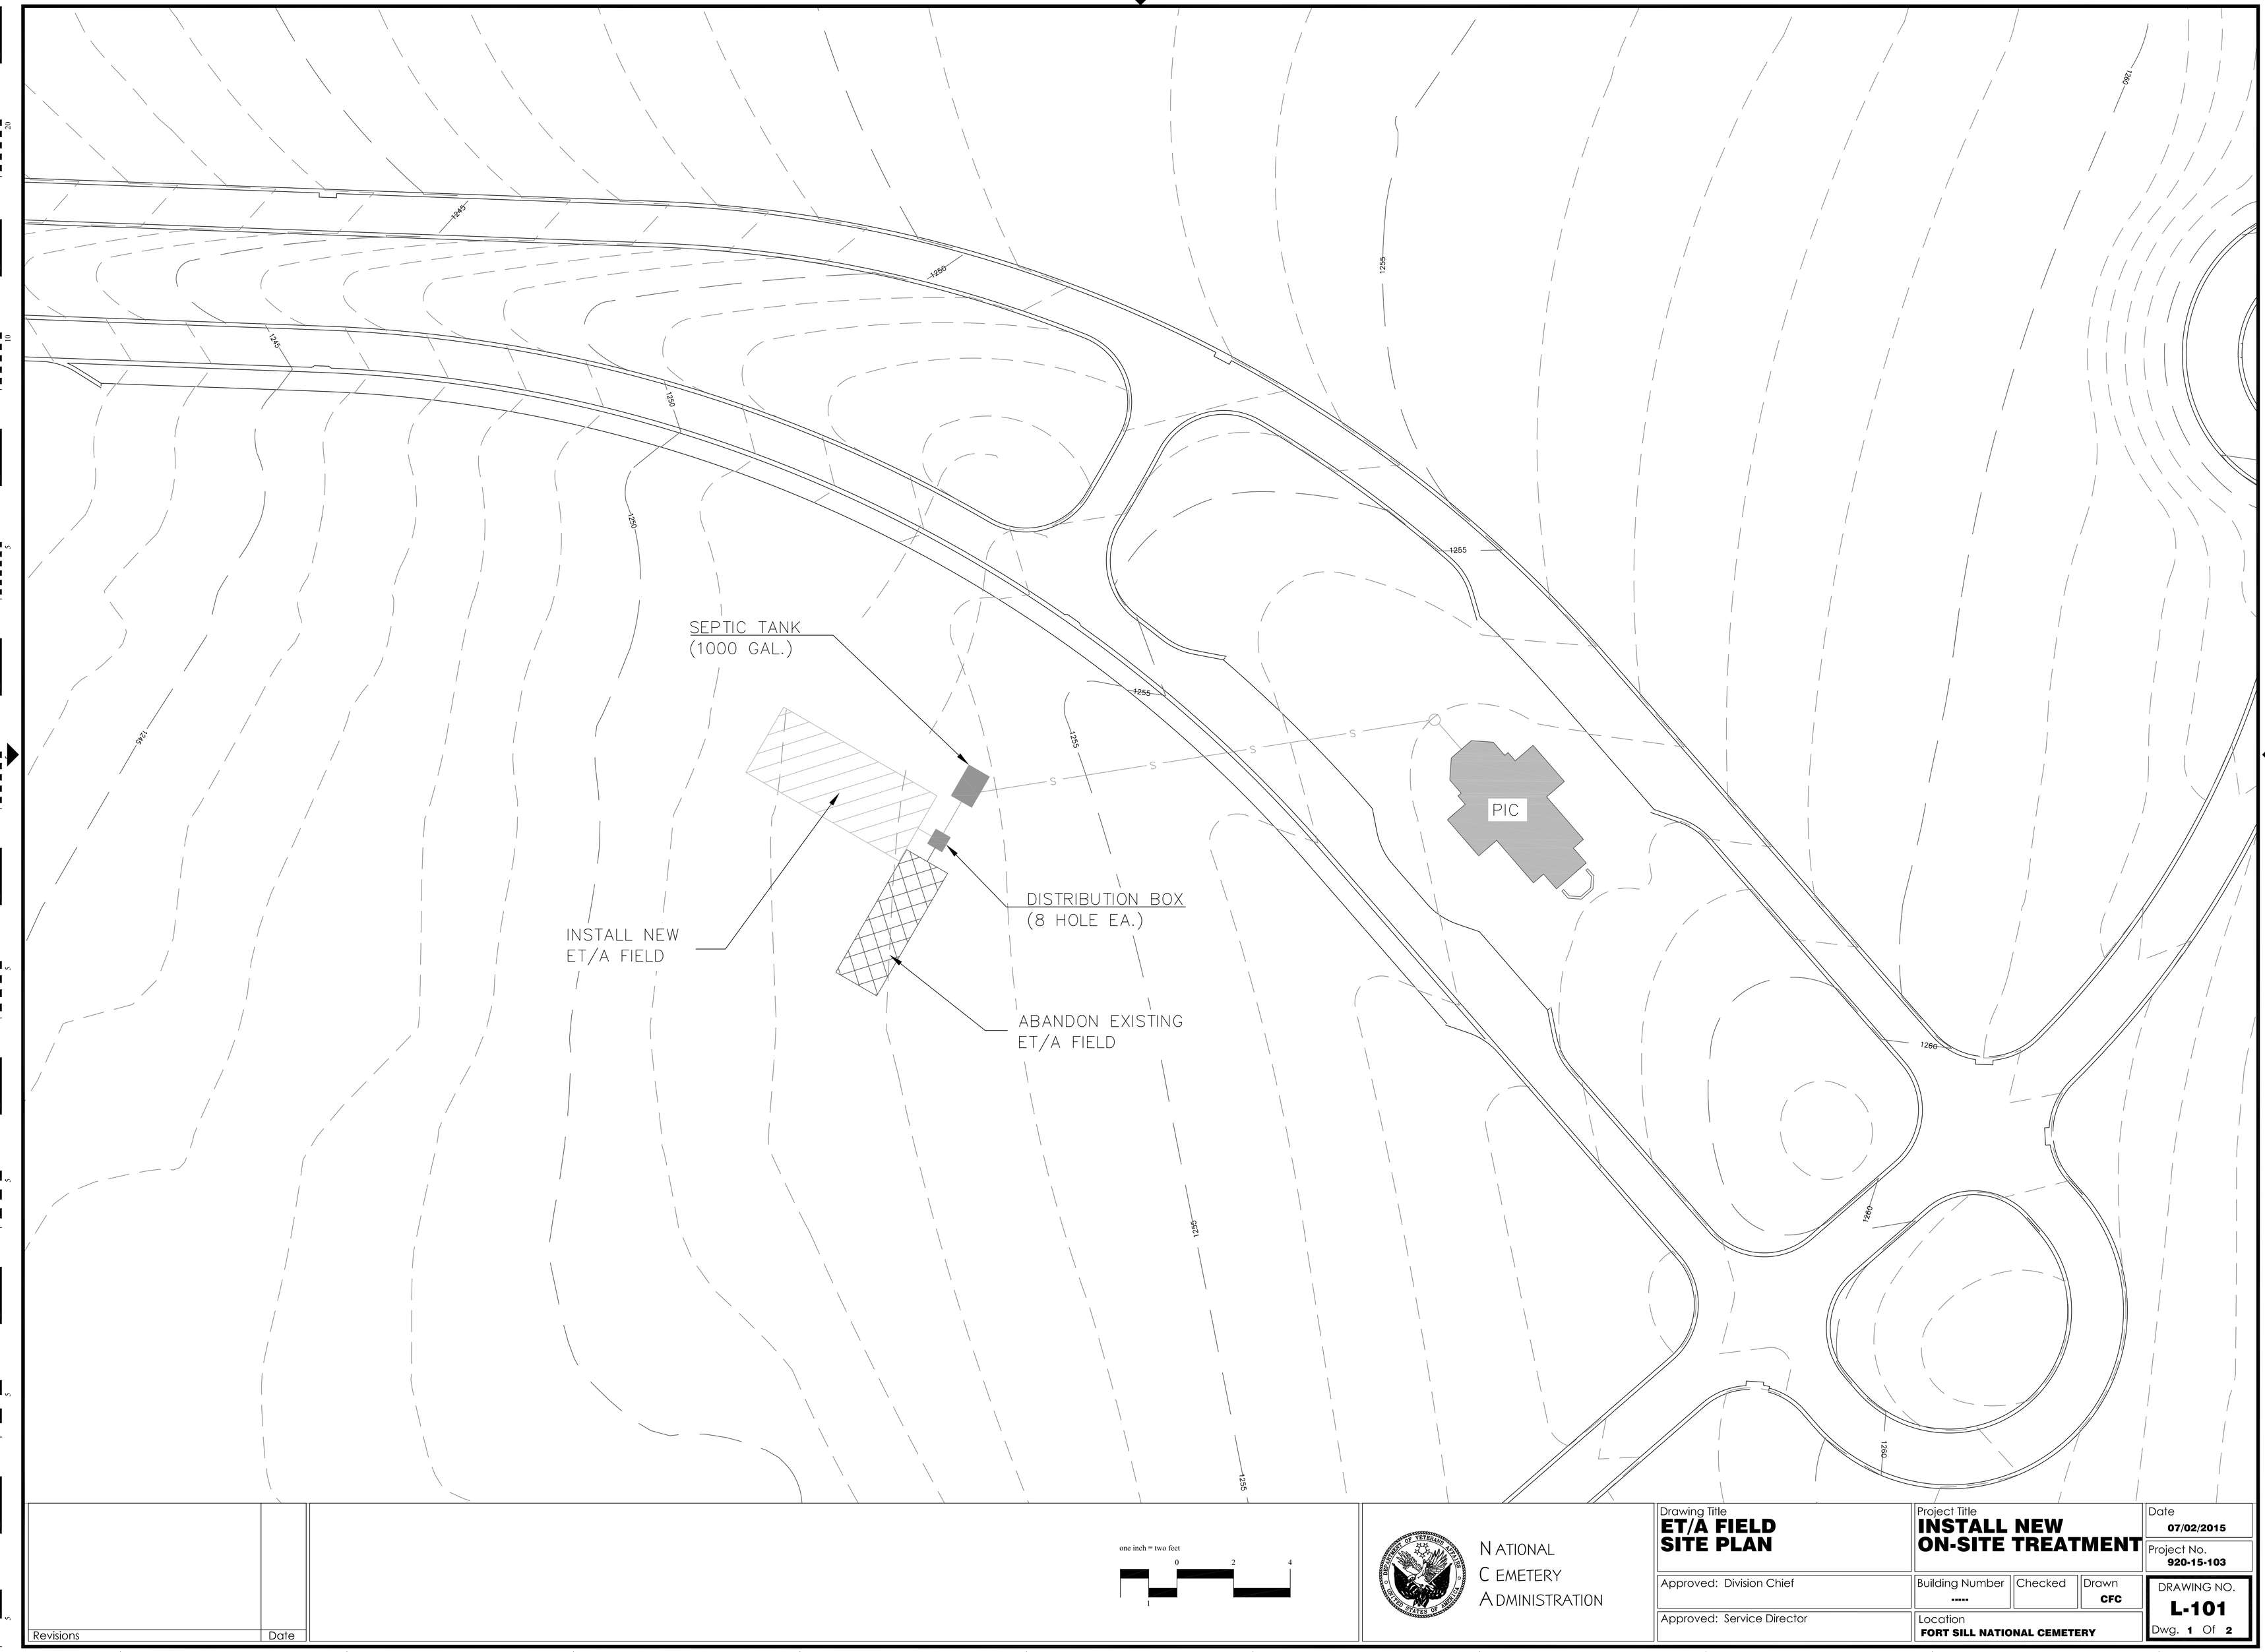

one inch = two feet

0 2 4

1

Revisions	Date

NATIONAL CEMETERY ADMINISTRATION

Drawing Title: **ET/A FIELD SITE PLAN**	Project Title: **INSTALL NEW ON-SITE TREATMENT**		Date: **07/02/2015**
			Project No.: **920-15-103**
Approved: Division Chief	Building Number: *****	Checked	Drawn: **CFC**
Approved: Service Director	Location: **FORT SILL NATIONAL CEMETERY**		DRAWING NO. **L-101** Dwg. **1** Of **2**