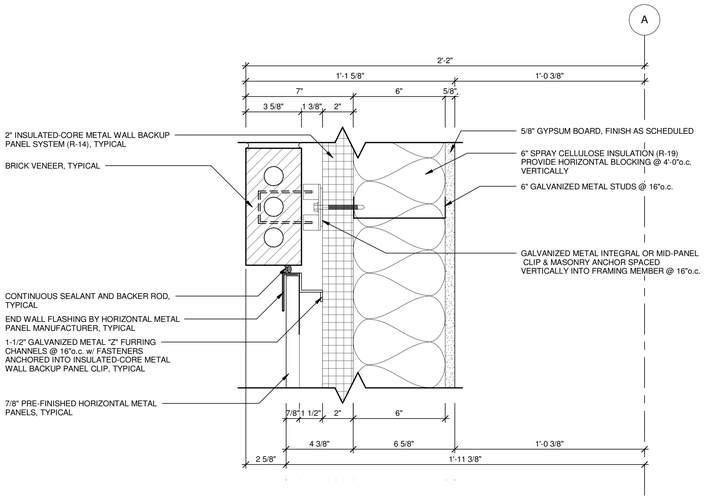

C1 ENLARGED PLAN DETAIL - AREA "A" METAL PANEL
3" = 1'-0"

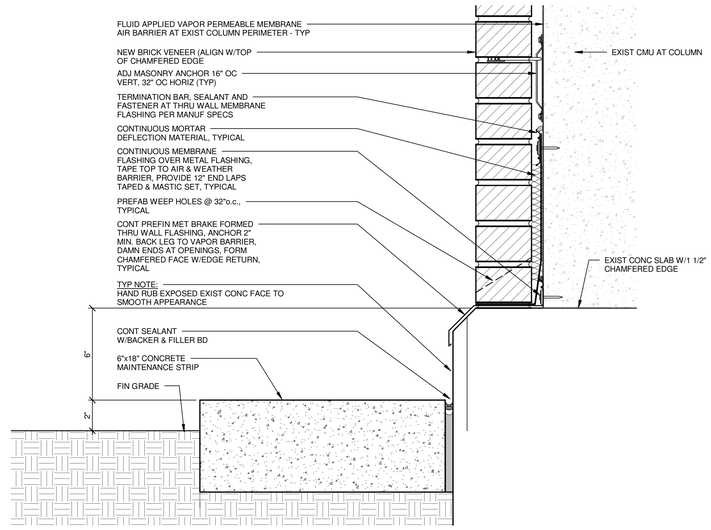

C5 WALL TO FOUNDATION - AREA "B" AT EXIST COLUMN
3" = 1'-0"

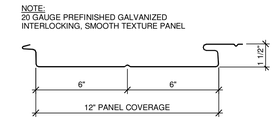

B7 TYPICAL SOFFIT PANEL
3" = 1'-0"

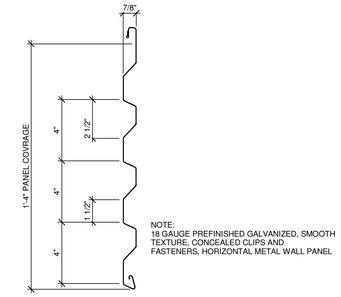

B9 TYPICAL HORIZONTIAL METAL WALL PANEL
3" = 1'-0"

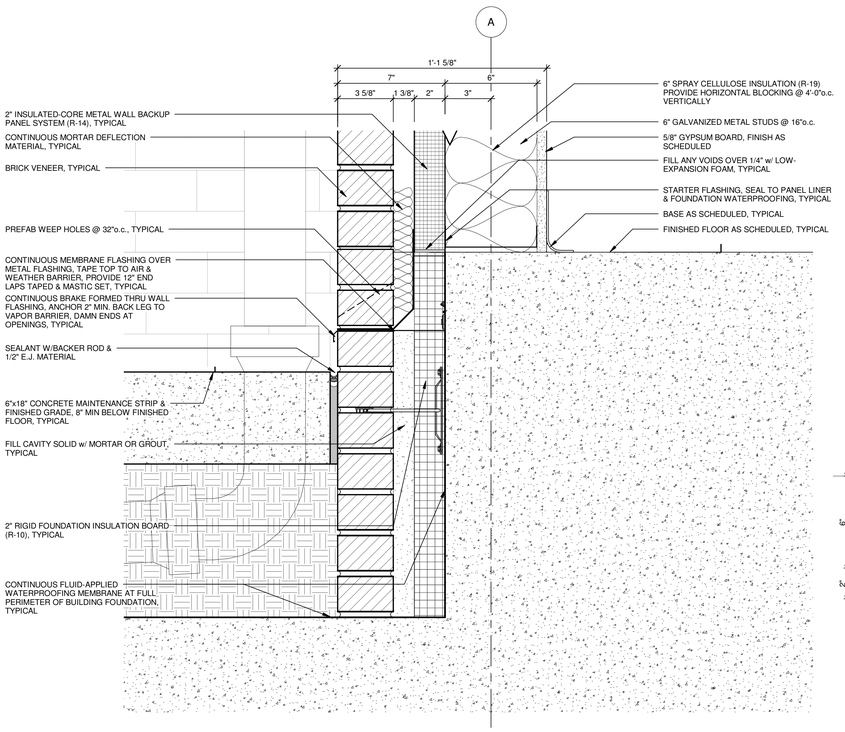

G1 WALL TO FOUNDATION - AREA "A" TYPICAL
3" = 1'-0"

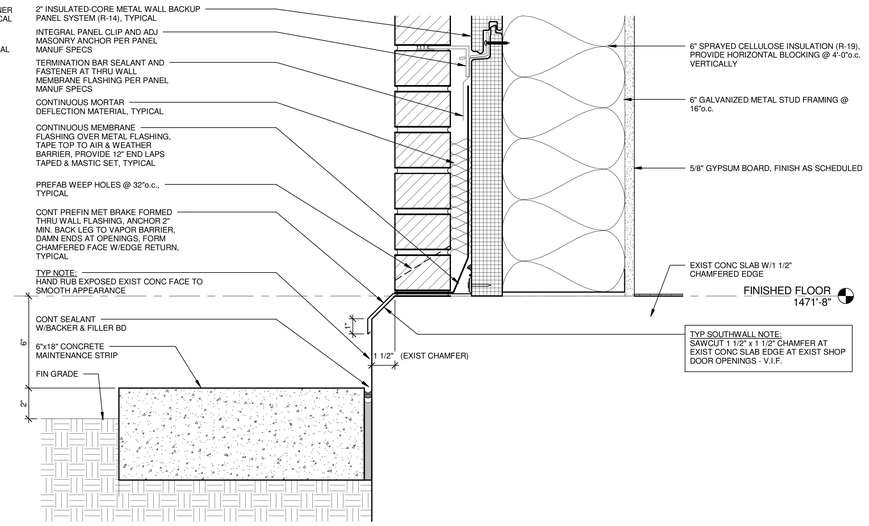

G5 WALL TO FOUNDATION - AREA "B" AT STUDS
3" = 1'-0"

FULLY SPRINKLERED

100% CONSTRUCTION DOCUMENTS

Revisions:	Date

CONSULTANTS:

09/07/2012

TAGGART ARCHITECTS REGISTERED ARCHITECTS License Number C-130 STATE OF ARKANSAS

ARCHITECT / ENGINEERS:

TAGGART ARCHITECTS

4500 Burrow Drive
North Little Rock, AR 72116
Phone: 501-758-7443
Fax: 501-753-7309
www.taggarch.com

Drawing Title: MISCELLANEOUS DETAILS

Approved: Project Director

Project Title: **Renovate Leroy Pond Army Reserve Center for Mental Health Residential Rehabilitation Treatment/ Police Training**

Location: **Fayetteville, AR**

Date: 9/7/12 | Checked: SG | Drawn: PQ

Project Number: **564-341**

Building Number:

Drawing Number: AE501

Dwg. 72 of 126

Office of Facilities Management

DEPARTMENT OF VETERANS AFFAIRS

VA FORM 08-6231, OCT 1978