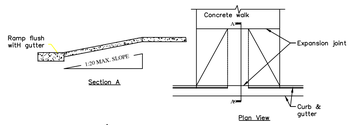

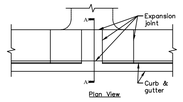

Typical Handicap accessible sidewalk detail
NTS

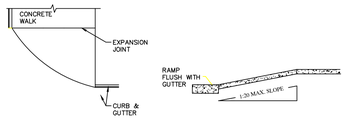

Detail P1 (Handicap Accessible sidewalk

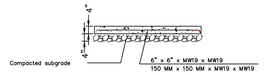

Typical sidewalk detail

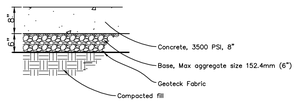

Sidewalk detail "T1"
(Alternate Deduct #2)

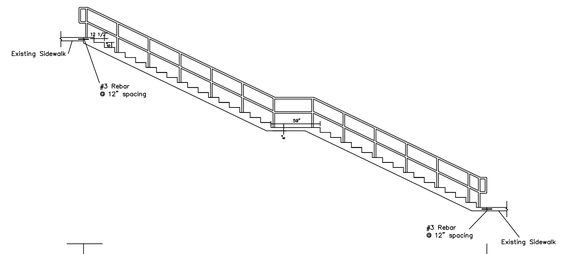

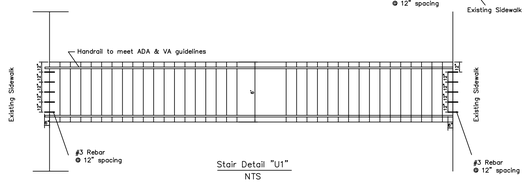

Stair Detail "U1"
NTS

(Alternate Deduct #3)

General Notes

1 Handrail to meet ADA & VA guidelines

2 New Concrete Ramps. 1 : 20 slope

3 Concrete to be 3,500 PSI

4 All rebar is #3

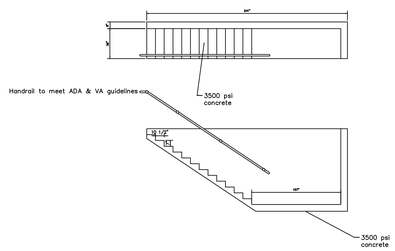

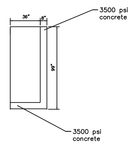

Steps, Floor & Retaining Wall Building 5

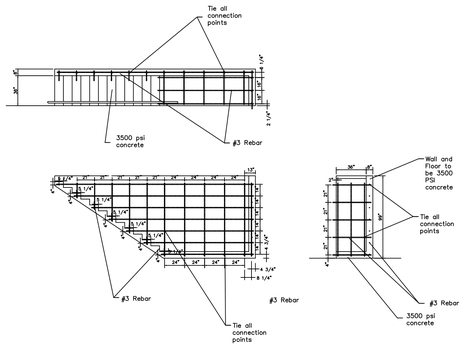

Rebar mat detail for Steps, Floor & Retaining Wall Building 5

APPROVED:	APPROVED:	APPROVED: CHIEF, ADMIN.SUPPORT SERVICE LINE Debra Legg	APPROVED: MEDICAL CENTER DIRECTOR Karin McGraw	DRAWING TITLE: Sidewalk and step repairs details	DRAWING No. G005
APPROVED:	APPROVED:	APPROVED: SERVICE LINE CHIEF John Montgomery	APPROVED: ASSOCIATE DIRECTOR Allen Moye	PROJECT TITLE: Correct Life Safety Deficiencies	PROJECT No. 517-14-106
APPROVED:	APPROVED:	APPROVED: SAFETY MANAGER Justin Greene	APPROVED: CHIEF OF STAFF Dr. John Berryman	DATE 8/13/2015 · REV. · SCALE NTS	DRAWN BY: JPP · CHECKED BY:

NOT TO SCALE

Veterans Affairs Medical Center
200 Veterans Av
Beckley, WV.
25801

PUTTING VETERANS FIRST