DRAWING LOCATION	MARKER TYPE	ITEM NAME AND LETTER HEIGHT							
		L1	L2	L3	L4	L5	L6	L7	EMBLEM
		1 1/8"	1"	7/8"	3/4"	7/16"	3/8"	5/8"	2" OR 3"
		DEPTH BY MARKER TYPE							
A-B1	B1	N/A	3/32"	N/A	3/32"	N/A	N/A	N/A	3/32"
A-F-1	F1	**7/32" - 9/32"**	N/A	**6/32" - 7/32"**	**6/32" - 7/32"**	N/A	N/A	N/A	**7/32" - 9/32"**
A-G1,G1/L1	G1/L1	7/32" - 9/32"	N/A	6/32" - 7/32"	6/32" - 7/32"	N/A	N/A	N/A	**7/32" - 9/32"**
A-MW-1/2/3	A1/C1	N/A	N/A	N/A	N/A	**4/32" - 5/32"**	N/A	**4/32" - 5/32"**	**4/32" - 5/32"**
A-NO/S-1/2	E1/H1/L	5/32" - 7/32"	**4/32" - 6/32"**	**4/32" - 6/32"**	**4/32" - 6/32"**	N/A	N/A	N/A	**5/32" - 7/32"**
A-U1-1/2	U1	**7/32" - 9/32"**	N/A	**6/32" - 7/32"**	**6/32" - 7/32"**	N/A	N/A	N/A	**7/32" - 9/32"**
A-V1/W1	V1/W1	7/32" - 9/32"	N/A	6/32" - 7/32"	6/32" - 7/32"	N/A	N/A	N/A	**7/32" - 9/32"**
A-XA/XB/XC	XA/XB/XC	N/A	3/16" RAISED AND INSCRIBED	N/A	N/A	N/A	N/A	N/A	N/A
A-YA	YA	N/A	3/16" RAISED AND INSCRIBED	N/A	N/A	N/A	N/A	N/A	N/A
A-Z1	Z1	N/A	N/A	N/A	N/A	3/32"	3/32"	N/A	3/32"

DEPTH BY TYPE

NOTE: AS OF OCTOBER 1, 2013 THE DEPTHS SURROUNDED BY BOLD BORDERS SUPERCEDE DEPTHS WHICH WERE PREVIOUSLY SPECIFIED AND MUST BE FOLLOWED IN LIEU OF DEPTHS SHOWN IN DRAWINGS RELATED TO SPECIFIC MONUMENT TYPES.

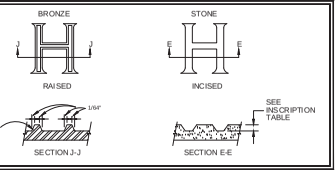

CROSS SECTION DETAIL

PROPERTY OF THE UNITED STATES GOVERNMENT - FOR OFFICIAL USE ONLY
DO NOT SCALE THIS DRAWING

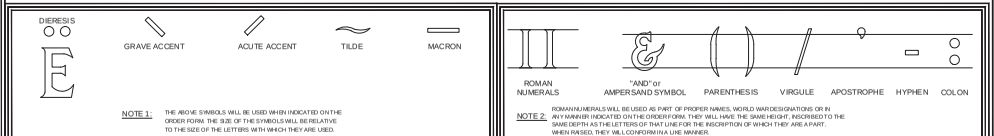

NOTE 1: THE ABOVE SYMBOLS WILL BE USED WHEN INDICATED ON THE ORDER FORM. THE SIZE OF THE SYMBOLS WILL BE RELATIVE TO THE SIZE OF THE LETTERS WITH WHICH THEY ARE USED.

NOTE 2: ROMAN NUMERALS WILL BE USED AS PART OF PROPER NAMES, WORLD WAR DESIGNATIONS OR IN ANY MANNER INDICATED ON THE ORDER FORM. THEY WILL HAVE THE SAME HEIGHT, INSCRIBED TO THE SAME DEPTH AS THE LETTERS OF THAT LINE FOR THE INSCRIPTION OF WHICH THEY ARE A PART. WHEN RAISED, THEY WILL CONFORM IN A LIKE MANNER.

ACCENT MARKS

OTHER CHARACTERS

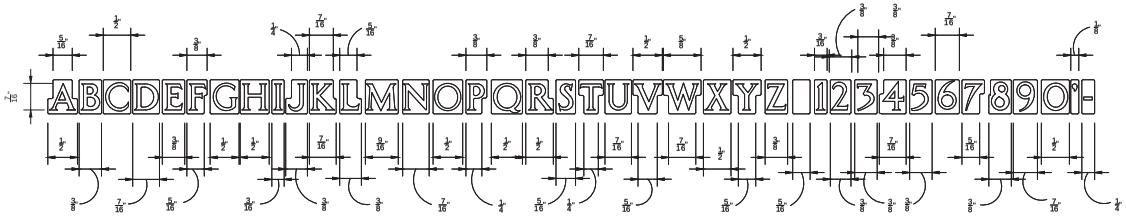

ITEM L-5

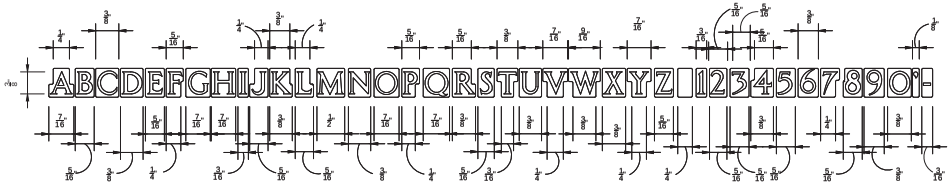

ITEM L-6

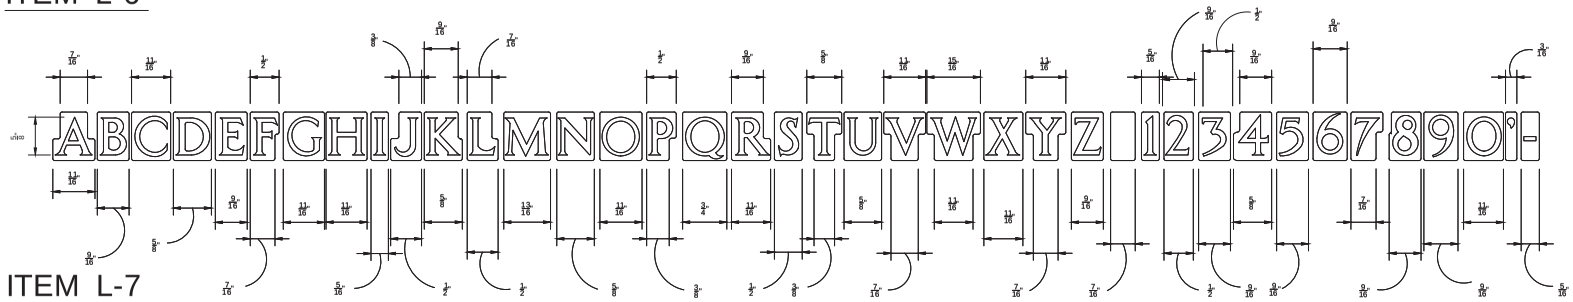

ITEM L-7

Revisions		Date
B	ADDED L5 & L6 & L7 FONTS, UPDATED INSCRIPTION TABLE	11/26/13
A	MOVED INCISED DETAILS TO SHT 2, DELETED EMBLEM 50, ADDED ACCENT MARKS & CHARACTERS	03-01-07
–	SUPERSEDES DRAWING ID-4 DATED 12-2-89	06/05/03

GENERAL NOTES

1. FOR MARBLE AND GRANITE NICHE COVERS:
SMALL CAPITAL LETTERS WILL BE USED IN THE FOLLOWING MANNER
FOR "C" IN MC DONALD, "MC" IN MACDONALD,
"S" IN "S", "T" IN "ST", "L" IN "LIEUTENANT", "LT" IN 1ST LIEUTENANT, ETC.
THEY WILL HAVE THE SAME DEPTH OR RISE AS THE LARGE LETTERS.
THE SIZE OF THE LETTERING WILL BE ITEM L-3 WHEN USED WITH ITEM L-1 AND ITEM L-4 WHEN USED WITH ITEM L-3.

2. UPON WRITTEN APPROVAL OF THE CO TRL SLIGHT REVISIONS MAY BE MADE TO L-3 AND L-4 LETTERS USED ON STONE NICHE COVERS WHICH ENLARGE THE CENTER AREAS OF LETTERS / NUMERALS TO PREVENT BLOWN LETTERING. REVISIONS ARE NOT TO CHANGE THE OVERALL SIZE, STYLE OR APPEARANCE OF LETTERING.

1 0 1 2 3 4
1" = 1" GRAPHIC SCALE

NATIONAL CEMETERY ADMINISTRATION

Drawing Title: LETTERS, FONTS, NUMBERS & OTHER CHARACTERS	Project Title: GOVERNMENT HEADSTONES, MARKERS, AND NICHE COVERS		Date: NOVEMBER 26, 2013
Approved: Director, Memorial Programs Service	Master Type: REFER TO DEPTH CHART	Checked: KEE/KS	Project No.
Signed		Drawn: MLT SYSTEMS	DRAWING NO. A-LFN&OC-3
Approved: Chief of Operations, Memorial Programs Service	Location:		Sheet 3 of 3
Signed	Digital File: A-LFN&OC-3.DWG 24" x 36" SHEET		