PROPERTY OF THE UNITED STATES GOVERNMENT - FOR OFFICIAL USE ONLY
DO NOT SCALE THIS DRAWING

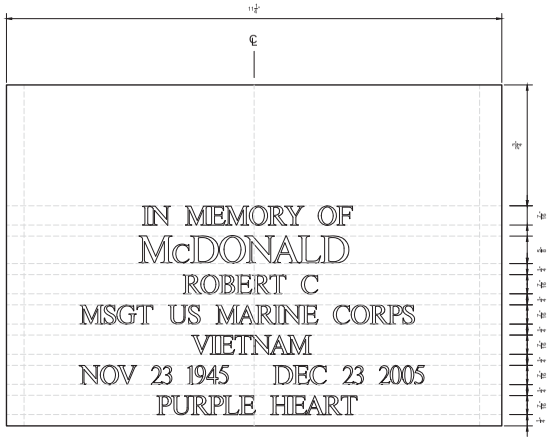

7 line option

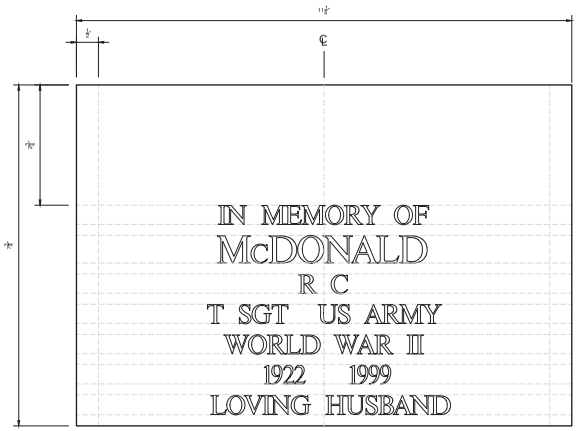

7 line option

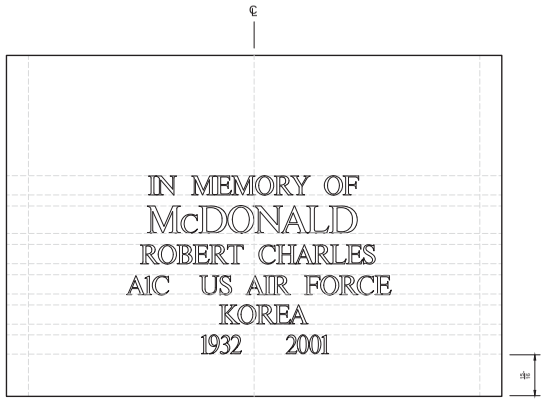

6 line option

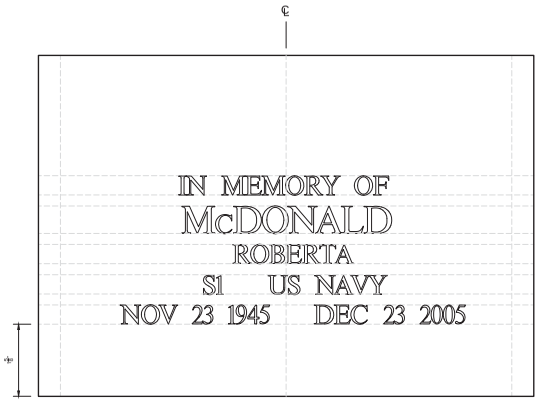

5 line option

3/4" = 1" GRAPHIC SCALE

Revisions		Date
A	ADDS THIRD SHEET FOR BLANK MARKER. REARRANGE SHEET NUMBER ORDER. UPDATED DIMENSIONS FINISHES DEFLECTION	7-2-13

GENERAL NOTES FOR MARBLE AND GRANITE MEMORIAL WALL MARKERS:

1. SMALL CAPITAL LETTERS WILL BE USED FOR ANY LETTER IN THE INSCRIPTION SHOWN IN LOWER CASE.
2. APPLY BLACK LITHOCHROME TO ALL INSCRIBED AREAS IN GRANITE. UNLESS INSTRUCTED OTHERWISE, DO NOT APPLY LITHOCHROME TO INSCRIPTIONS IN MARBLE.
3. CHARACTERS SMALLER THAN L-S ARE NOT AUTHORIZED.
4. INSCRIBED LINES MUST BE HORIZONTALLY CENTERED.
5. WHEN TWO EMBLEMS OF BELIEF ARE REQUIRED, THE VETERAN'S EMBLEM IS PLACED ON THE LEFT AND DEPENDENT EMBLEMS TO THE RIGHT.
6. PROVIDE SMOOTH 1/8" ROUNDED EDGES ALONG BOTH FRONT AND BACK SIDES. ROUNDING MUST BE CONSISTENT.
7. PROVIDE CONSISTENT, HONED, 80 GRIT FINISH ON ALL SIX SIDES.
8. DEFLECTION FROM TRUE PLANE MUST BE LESS THAN 1/32".
9. DO NOT INSCRIBE WITHIN 1/2" MARGIN FROM EITHER SIDES OR TOP.
10. EMBLEMS MUST BE TWO (2) INCHES FROM LARGEST POINT TO POINT MEASUREMENT INCLUSIVE OF ANY SURROUNDING CIRCLES.
11. TOLERANCE FOR LENGTH, WIDTH, AND THICKNESS IS +/- 1/32".
12. SURNAME LINE WITH 5/8" (1.7) INSCRIPTIONS IS GENERALLY LIMITED TO NOT MORE THAN 15 CHARACTERS AND SPACES.
13. LINES WITH 7/16" (1.0) INSCRIPTIONS ARE GENERALLY LIMITED TO NOT MORE THAN 25 CHARACTERS AND SPACES.

NATIONAL CEMETERY ADMINISTRATION

Drawing Title	MEMORIAL WALL MARKER
Project Title	GOVERNMENT HEADSTONES AND MARKERS
Date	JULY 2, 2013
Project No.	
Approved: Director, Memorial Programs Service	
Signed	
Approved: Chief of Operations, Memorial Programs Service	
Signed	
Material Type	A1 (marble) C1 (granite)
Checked	KEE/KS
Drawn	MLT SYSTEMS
Location	-
Digital File	A-MW-3.DWG 24" x 36" SHEET
DRAWING NO	A-MW-3
Sheet	3 of 3