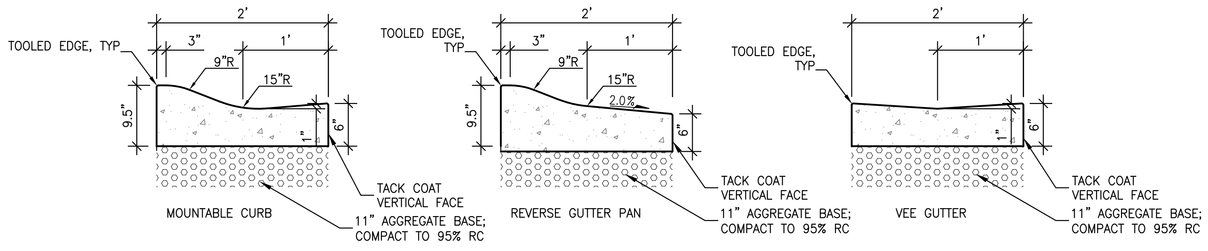

NOTE: MATCH EXISTING CURB GEOMETRY AND GRADE WHERE NEW CURB MEETS EXISTING. DETAIL PROVIDES STANDARD VA MOUNTABLE CURB GEOMETRY.
FIELD CONDITION MAY VARY.
PROVIDE EXPANSION JOINTS (DOWEL, FILLER AND SEALANT) AT 30' MAX O.C. AND CONTROL JOINTS AT 10' MAX O.C. REFER TO DETAIL D1/L501 FOR JOINT DETAILS.

A1 CONCRETE CURB & GUTTER
NOT TO SCALE

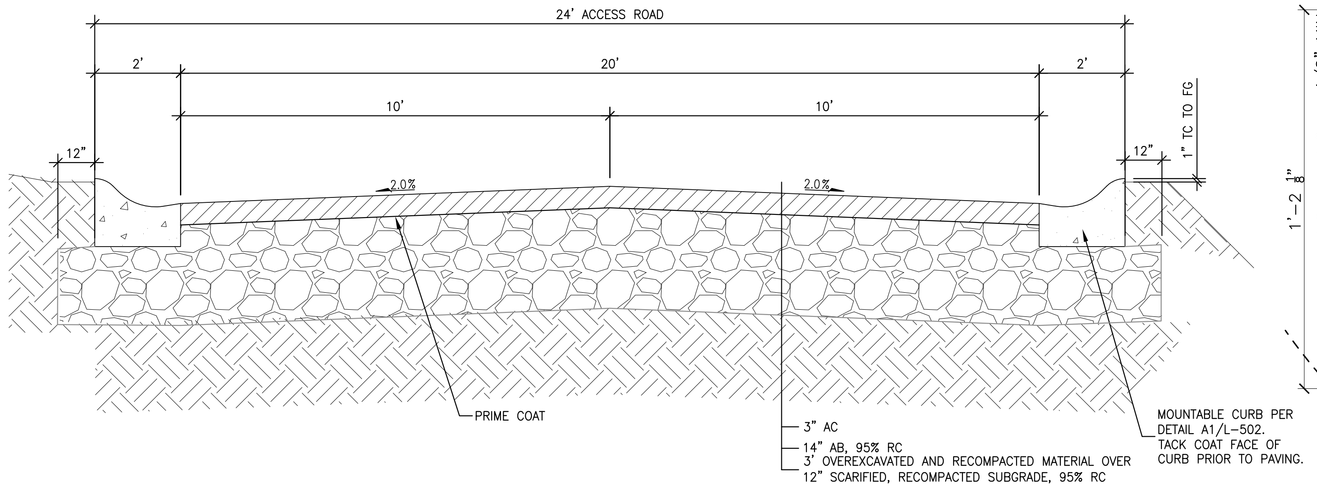

C1 ACCESS ROAD SECTION
NOT TO SCALE

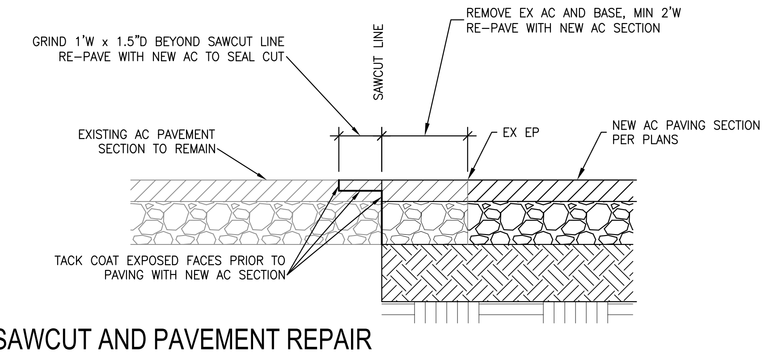

D1 SAWCUT AND PAVEMENT REPAIR
NOT TO SCALE

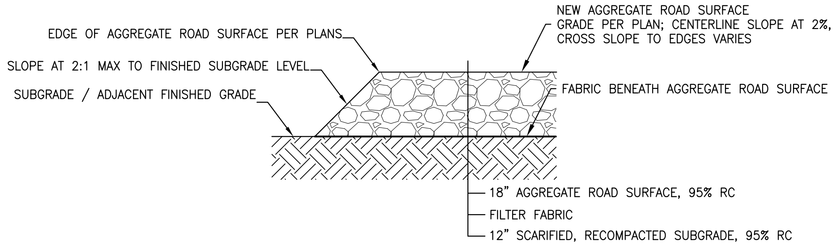

E1 GRAVEL PAVING SECTION
NOT TO SCALE

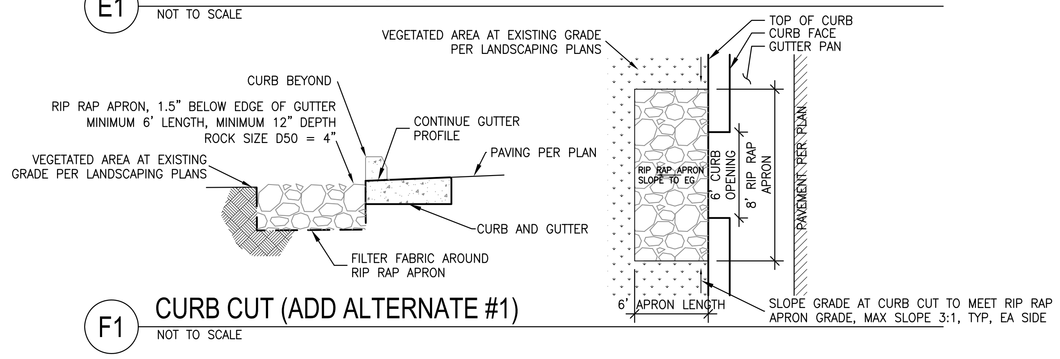

F1 CURB CUT (ADD ALTERNATE #1)
NOT TO SCALE

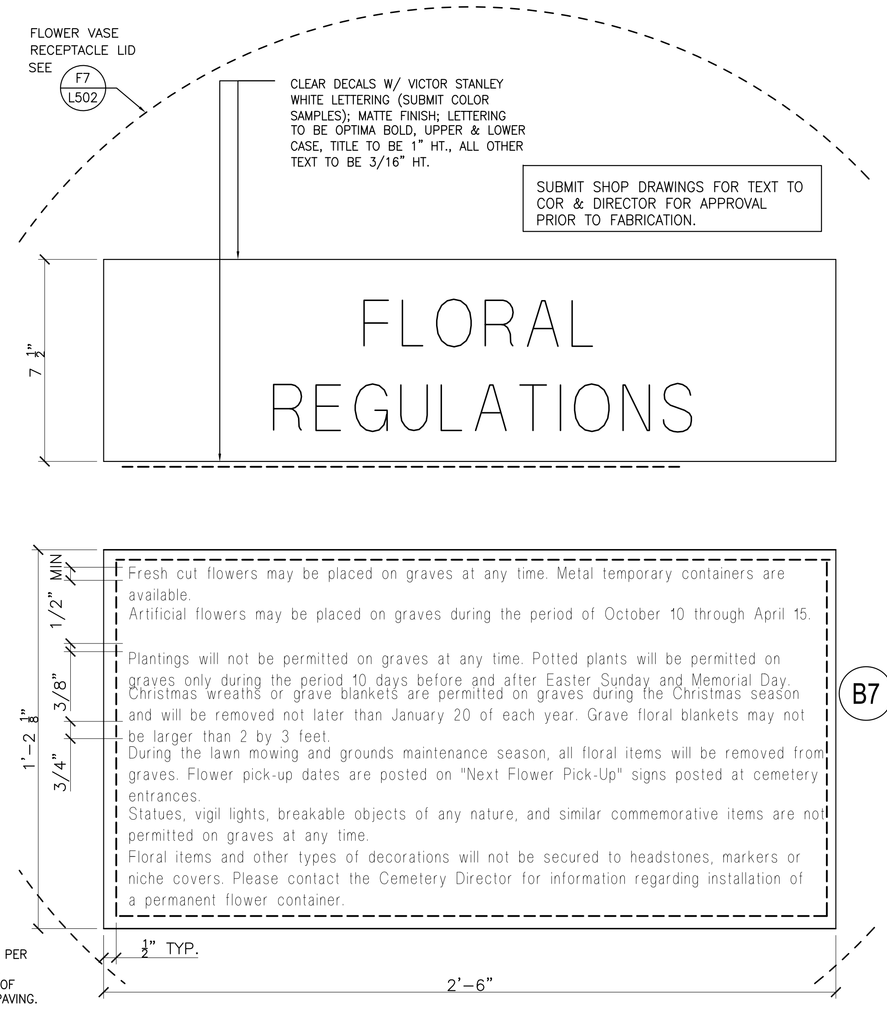

C5 WATERING STATION - FLORAL REGULATIONS DECALS
NOT TO SCALE

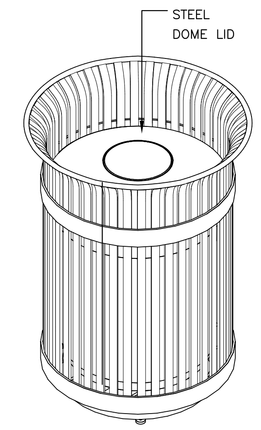

TRASH RECEPTACLE PERSPECTIVE

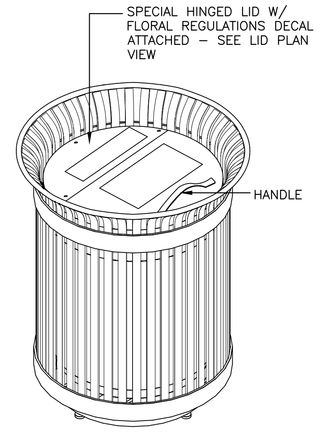

FLOWER VASE RECEPTACLE PERSPECTIVE

SEE SPECIFICATION SECTION 32 30 00 00 FOR FOR TRASH AND FLOWER VASE RECEPTACLES

B7 RECEPTACLES - PERSPECTIVE VIEW
NOT TO SCALE

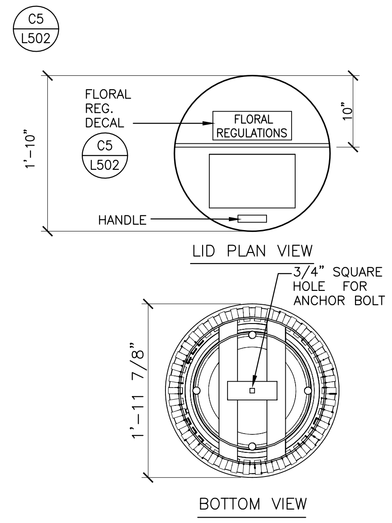

B9 FLOWER VASE RECEPTACLE TOP AND BOTTOM VIEW
NOT TO SCALE

P.O. DRAWER 330 – DUNKIRK, MD 20754 USA
TOLL FREE: (800) 368-2573 (USA & CANADA)
TEL (301) 855-8300 – FAX (410) 257-7579
WEB SITE: HTTP://WWW.VICTORSTANLEY.COM
THIS PRODUCT IS COVERED BY U.S. PATENT D417,053

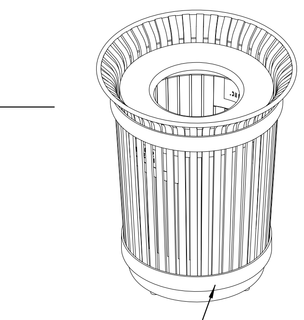

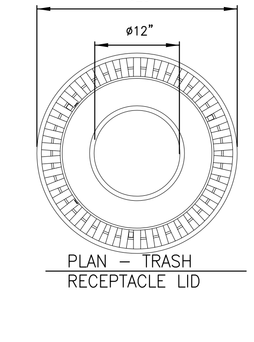

PLAN – TRASH RECEPTACLE LID

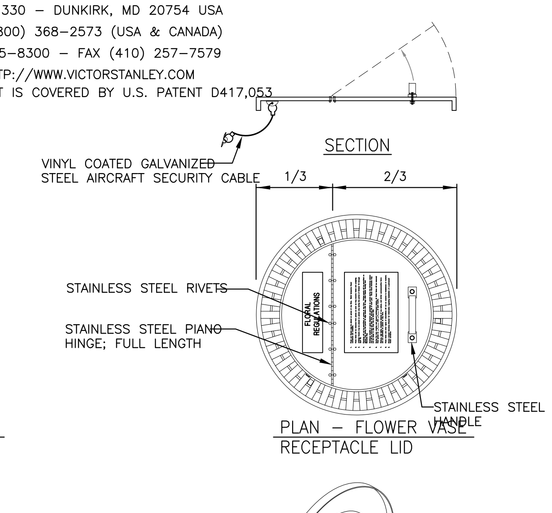

PLAN – FLOWER VASE RECEPTACLE LID

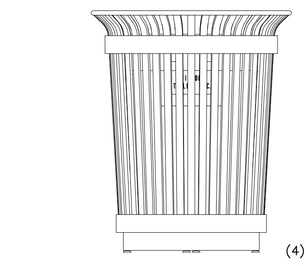

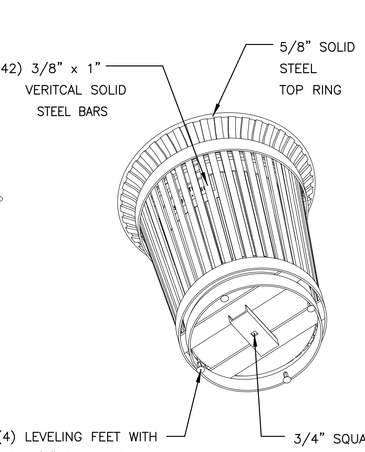

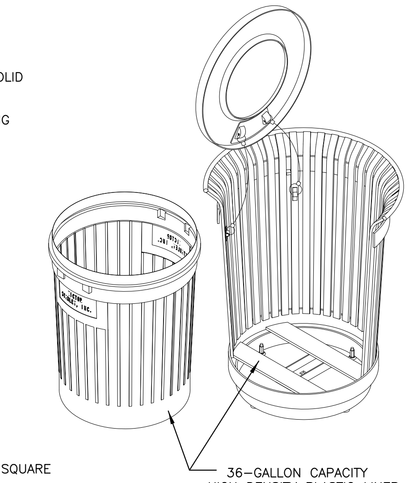

POWDER COATING
COLOR: VS BLACK

CUSTOM PLAQUES & DECALS
PROVIDE AND INSTALL PRESSURE SENSITIVE VINYL OUTDOOR DECALS. THE TEXT 'FLOWER VASES' SHALL BE APPLIED TO ALL SOLID HINGED LIDS. THE TEXT 'TRASH' SHALL BE APPLIED TO PERIMETER RING OF ALL THE OPEN STYLE LIDS. CONFIRM LAYOUT AND SIZE OF LETTERS WITH COR.

SECURITY
LID IS SECURED WITH VINYL COATED GALVANIZED STEEL AIRCRAFT CABLE. CABLE IS LOOPED AROUND ATTACHMENT BRACKETS AND CRIMPED IN PLACE.

LIDS
1. STANDARD WITH TAPERED FORMED LID (AS SHOWN).
2. PROVIDE HINGED SOLID COVER LID WITH HANDLE. LID HINGE TO BE PLACED A 1/3 CHORD POSITION ON LID. HINGE TO BE STAINLESS STEEL PIANO STYLE. PROVIDE SS HANDLE.

NOTES:
1. DRAWING NOT TO SCALE. DO NOT SCALE DRAWINGS.
2. ALL FABRICATED METAL COMPONENTS ARE STEEL GALVANIZED, SHOTBLASTED, ETCHED, PHOSPHATIZED, PREHEATED, AND ELECTROSTATICALLY POWDER-COATED WITH T.G.I.C. POLYESTER POWDER COATINGS. PRODUCTS ARE FULLY CLEANED AND PRETREATED, PREHEATED AND COATED WHILE HOT TO FILL CREVICES AND BUILD COATING FILM. COATED PARTS ARE THEN FULLY CURED TO COATING MANUFACTURER'S SPECIFICATIONS. THE THICKNESS OF THE RESULTING FINISH COAT AVERAGES 8-10 MILS (200-250 MICRONS).
3. PRODUCT MUST BE PERMANENTLY AFFIXED TO THE GROUND SLAB AT ALL FOUR LEGS.
4. STAINLESS STEEL ANCHOR BOLTS TO BE PROVIDED BY CONTRACTOR.
5. HOT DIP GALVANIZE BEFORE POWDER COATING. SEE WRITTEN SPECIFICATIONS FOR DETAILS.
6. ALL SPECIFICATIONS ARE SUBJECT TO CHANGE. CONTACT MANUFACTURER FOR DETAILS.
7. THIS PRODUCT IS SHIPPED FULLY ASSEMBLED.

F7 TRASH MODEL S-42 & VASE RECEPTACLES MODEL S-424 (36 GALLON)
NOT TO SCALE

CONSTRUCTION DOCUMENTS

Revisions:	Date

CONSULTANTS:

SURVEYOR
BLAIR, CHURCH, & FLYNN
451 CLOVIS AVENUE, SUITE 200
CLOVIS, CA 93612
(559) 326-1400 PHONE

GEOTECHNICAL ENGINEER
STEVENS, FERRONE, & BAILEY
1600 WILLOW PASS COURT
CONCORD, CA 94520
(925) 688-1001 PHONE

COST ESTIMATING
SIERRA WEST GROUP, LLC
9700 BUSINESS PARK DRIVE, SUITE 102
SACRAMENTO, CA 95827
(916) 925-4000 PHONE

REGISTERED PROFESSIONAL ENGINEER MARIE L. SILVEIRA No. 71539 EXP. 12-31-15 CIVIL STATE OF CALIFORNIA

ARCHITECT/ENGINEERS:

JACOBS
Jacobs Engineering Group Inc.
Consultants in Architecture, Engineering, Planning, and the Environment
Sacramento Office
1050 20th Street, Suite 200
Sacramento, California 95811
(916) 929-3323 Fax (916) 929-1772

Drawing Title	CONSTRUCTION DETAILS
Approved: Project Director	
Project Title	SAN JOAQUIN VALLEY NATIONAL CEMETERY PRE-PLACED CRYPTS IN SECTION 21
Location	SAN JOAQUIN VALLEY NATIONAL CEMETERY SANTA NELLA, CALIFORNIA
Date	09/28/2015
Checked	MIS
Drawn	RJM
Project Number	913CM3012
Building Number	
Drawing Number	L-502
Dwg. 17 of 25	

NATIONAL CEMETERY ADMINISTRATION DESIGN AND CONSTRUCTION SERVICE

Department of Veterans Affairs

VA FORM 08-6231

three inches = one foot
one and one half inches = one foot
one inch = one foot
three quarters inch = one foot
one half inch = one foot
three eighths inch = one foot
one quarter inch = one foot
one eighth inch = one foot
C:\ACTIVE\C3 Production\Projects\TV#60746 - VA IDIQ - SJVNC Crypts\A\Drawings\000000_UDPA_01-C01\16-17-CONSTRUCT DTLS.dwg 9-22-15 03:43:12 PM mcneil\tremont