PLANT SCHEDULE

DECIDUOUS TREES	CODE	BOTANICAL NAME	COMMON NAME	SIZE	MATURE HT./SP.	CONTAINER SPECS/ HT/SP	QTY	REMARKS
	FF	FRAXINUS VELUTINA `FAN-WEST`	FAN-WEST ASH	15 GAL	25~30/20~25	7`/2` 3/4" CAL.	61	
	FR	FRAXINUS VELUTINA`RIO GRANDE` `FAN-TEX`	FAN-TEX ASH	24"BOX	35~40/35~40	9`/4` 1.25" CAL.	33	
	GB	GINKGO BILOBA `AUTUMN GOLD`	MAIDENHAIR TREE	36"BOX	35~50/35~50	10~12`/4~5` 2"~2.5" CAL.	48	
	POP NIG	POPULUS NIGRA `ITALICA`	LOMBARDY POPLAR	15 GAL	40~60/20~40	6~8`/1~2` 1` CAL.	79	
EVERGREEN TREES	**CODE**	**BOTANICAL NAME**	**COMMON NAME**	**SIZE**	**MATURE HT./SP.**	**CONTAINER SPECS/ HT/SP**	**QTY**	**REMARKS**
	PI2	PINUS PINEA	ITALIAN STONE PINE	24"BOX	40~60/20~40	6~7`/4~5` MULTISTEM	4	
FLOWERING TREES	**CODE**	**BOTANICAL NAME**	**COMMON NAME**	**SIZE**	**MATURE HT./SP.**	**CONTAINER SPECS/ HT/SP**	**QTY**	**REMARKS**
	LD	LAGERSTROEMIA INDICA `DYNAMITE`	DYNAMITE CRAPE MYRTLE	24"BOX	20`/20`	7~8`/3` 1" - 1.5" CAL.	3	
SHRUBS	**CODE**	**BOTANICAL NAME**	**COMMON NAME**	**CONT**	**MATURE HT./SP.**	**CONTAINER SPECS/ HT/SP**	**QTY**	**REMARKS**
	AS	ARCTOSTAPHYLOS X `SUNSET`	SUNSET MANZANITA	5 GAL	3~5`/4~5`		6	
GROUND COVERS	**CODE**	**BOTANICAL NAME**	**COMMON NAME**	**CONT**	**MATURE HT./SP.**	**SPACING**	**QTY**	**REMARKS**
	AM	ARCTOSTAPHYLOS X `EMERALD CARPET`	EMERALD CARPET MANZANITA	1 GAL	1`/3`~5`	60" o.c.	26	
	GRA2	CRUSHED GRAVEL W/ GRAVEL MULCH TOPPING	SUBBASE GRAVEL REUSED FROM ON-SITE STOCKPILE	-			9,953 SF	
	GR	GRAVEL MULCH	3/4" - REFER TO SPECS.	-			38,430 SF	
	NS	NATIVE SEED MIX	EROSION CONTROL - REFER TO SPECS	-			29,611 SF	DRILL SEEDED
	TS	TURF SEED	DROUGHT TOLERANT FESCUE BLEND- REFER TO SPEC	-			117,828 SF	DRILL SEEDED

LEGEND

SYMBOL	DESCRIPTION
	LIMIT OF CONSTRUCTION
	LIMIT OF TURF SEED
	METAL LANDSCAPE EDGING

NOTE:
APPLY DRILL SEEDED EROSION CONTROL MIX TO ALL AREAS WITHIN THE LIMITS OF CONSTRUCTION THAT ARE NOT IDENTIFIED AS TURF OR GRAVEL. REFER TO SPECIFICATIONS FOR SEED MIX (NON-IRRIGATED NATIVE GRASSES).

CUL-DE-SAC (TEMPORARY):

- BASE BID: AGGREGATE ROAD PAVING -18" DEPTH
- ADD. ALT. #1: ASPHALT PAVING WITH CURBS AND CENTER CIRCLE LANDSCAPING - PLANTING & IRRIGATION

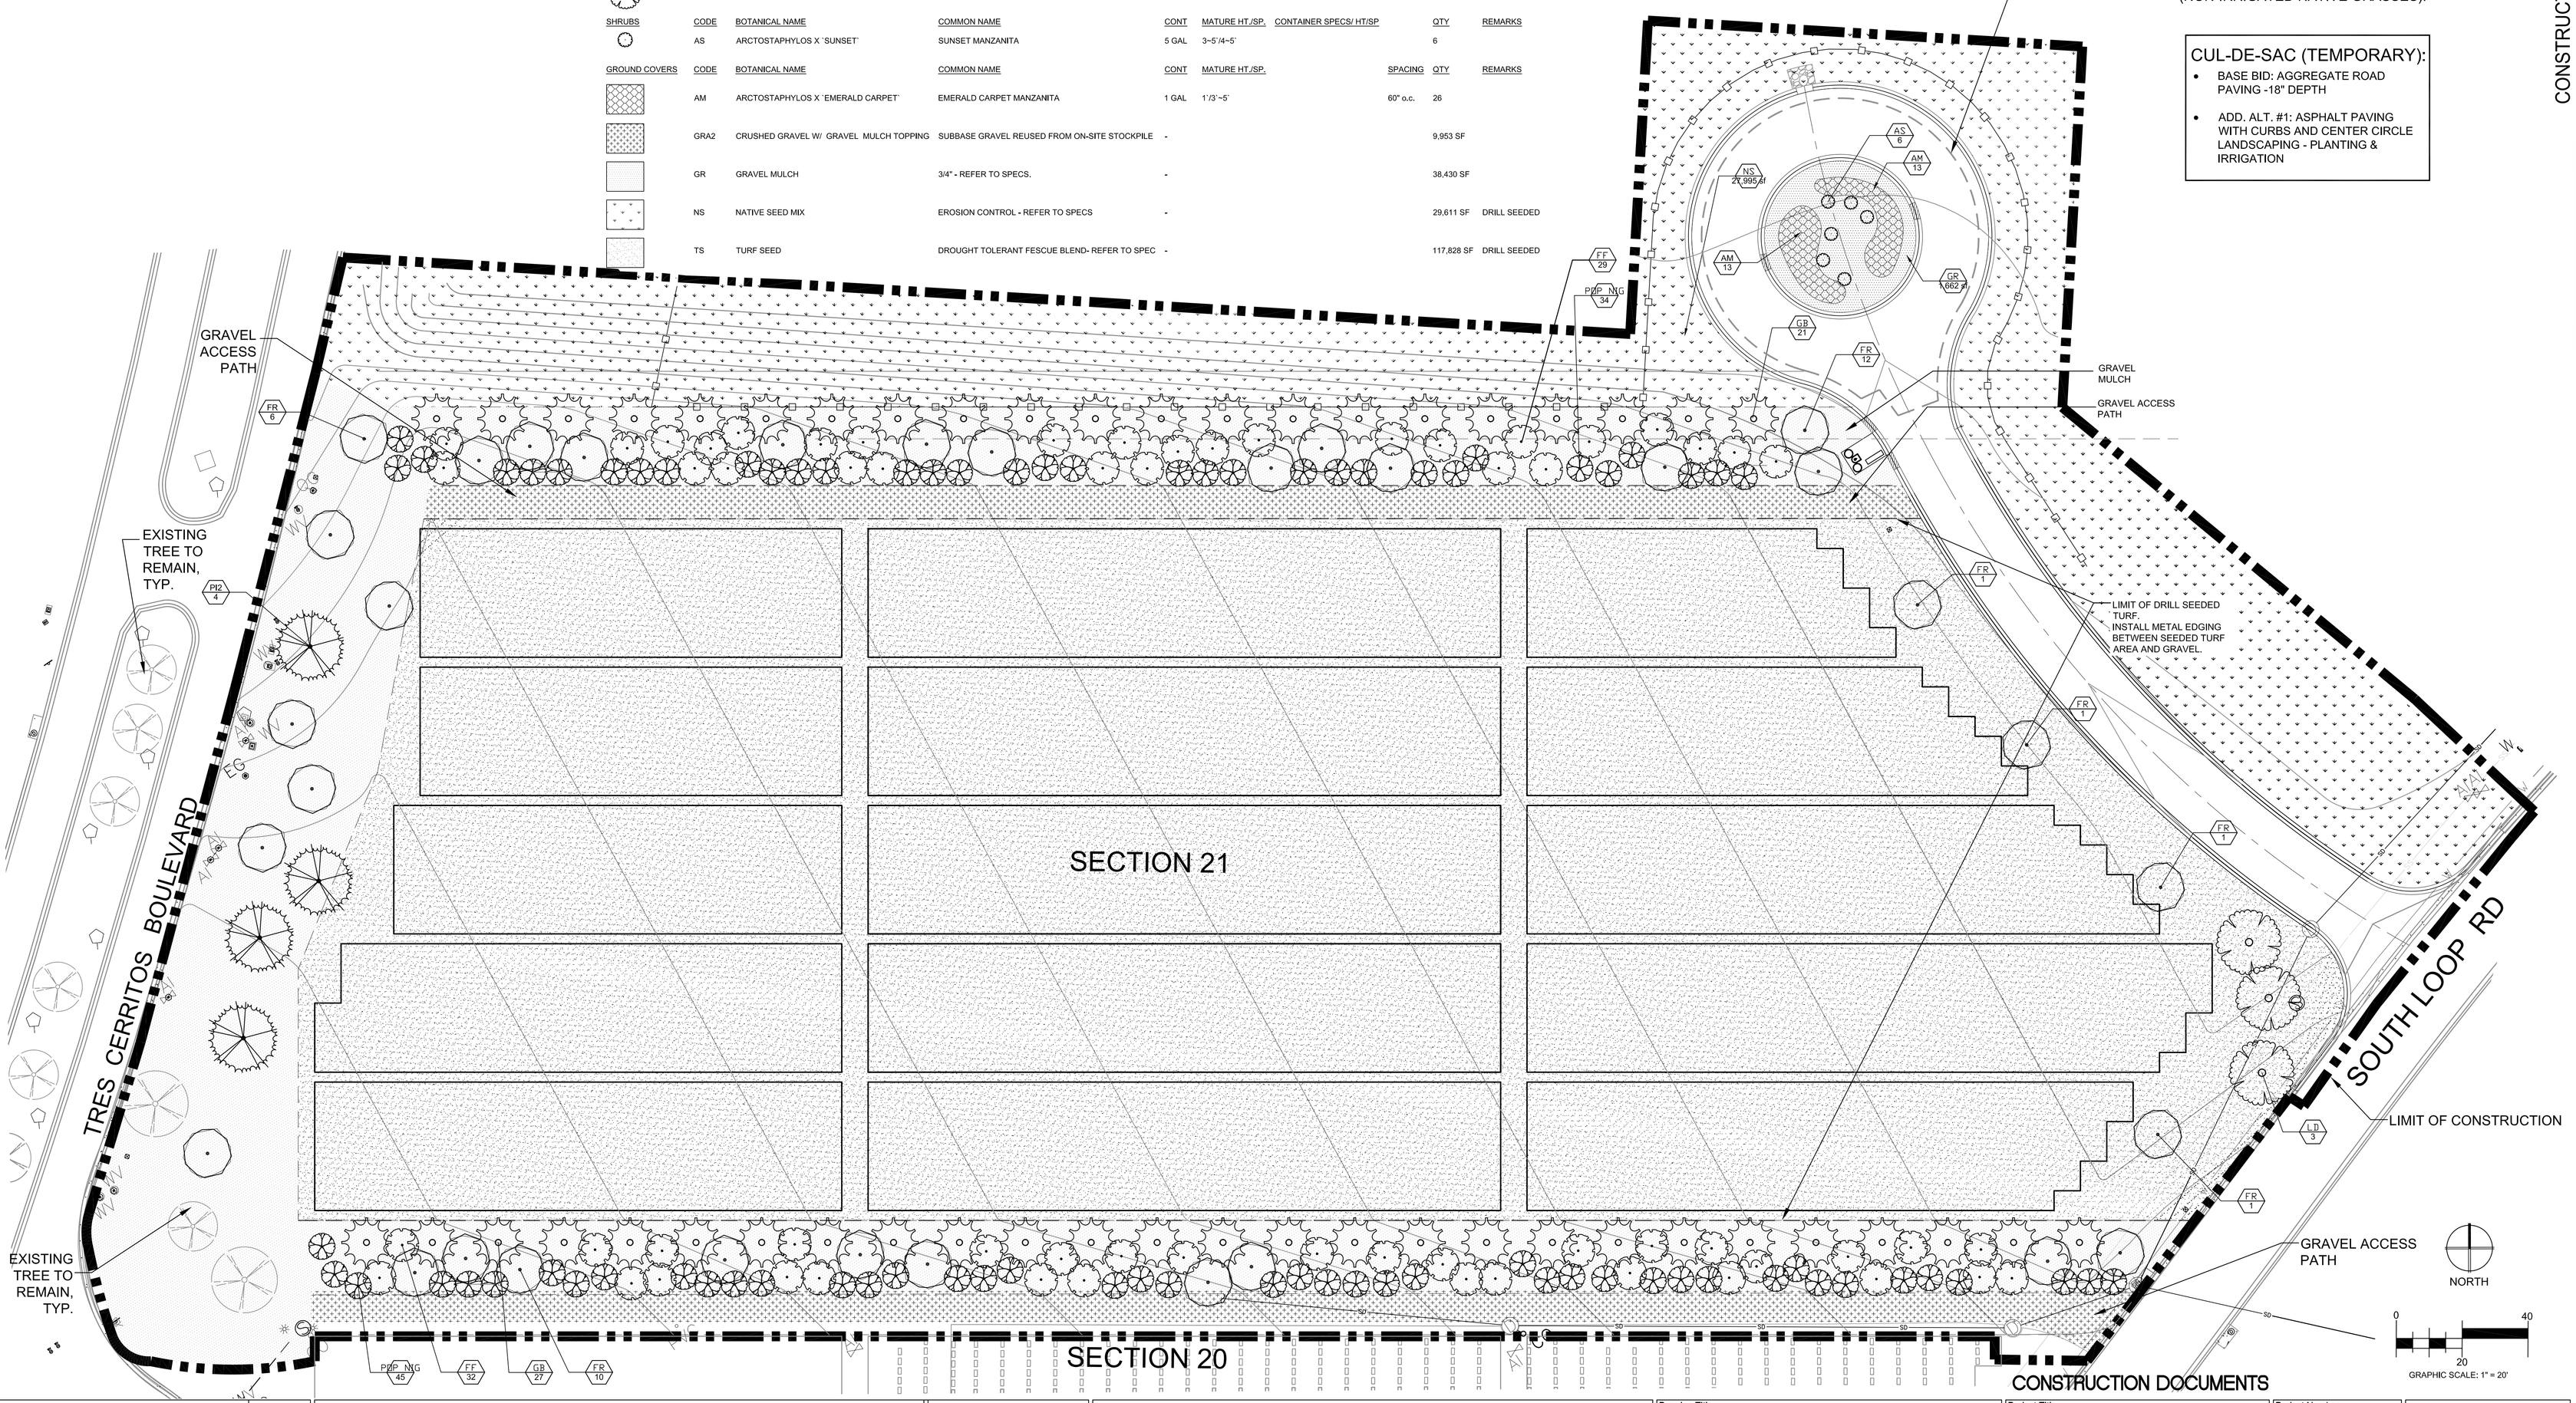

CONSTRUCTION DOCUMENTS

Revisions:	Date

CONSULTANTS:

SURVEYOR
BLAIR, CHURCH, & FLYNN
451 CLOVIS AVENUE, SUITE 200
CLOVIS, CA 93612
(559) 326-1400 PHONE

GEOTECHNICAL ENGINEER
STEVENS, FERRONE, & BAILEY
1600 WILLOW PASS COURT
CONCORD, CA 94520
(925) 688-1001 PHONE

COST ESTIMATING
SIERRA WEST GROUP, LLC
9700 BUSINESS PARK DRIVE, SUITE 102
SACRAMENTO, CA 95827
(916) 925-4000 PHONE

REGISTERED LANDSCAPE ARCHITECT REBECCA McNEIL FREEMAN No. 4639 Signature 6/30/15 Renewal Date Date STATE OF CALIFORNIA

ARCHITECT/ENGINEERS:

JACOBS
Jacobs Engineering Group Inc.
Consultants in Architecture, Engineering, Planning, and the Environment
Sacramento Office
1050 20th Street, Suite 200
Sacramento, California 95811
(916) 929-3323 Fax (916) 929-1772

Drawing Title: PLANTING PLAN

Approved: Project Director

Project Title: SAN JOAQUIN VALLEY NATIONAL CEMETERY PRE-PLACED CRYPTS IN SECTION 21

Location: SAN JOAQUIN VALLEY NATIONAL CEMETERY SANTA NELLA, CALIFORNIA

Date: 09/28/2015 | Checked: MIS | Drawn: RJM

Project Number: 913CM3012

Building Number:

Drawing Number: L-600

Dwg. 20 of 25

NATIONAL CEMETERY ADMINISTRATION DESIGN AND CONSTRUCTION SERVICE

Department of Veterans Affairs

VA FORM 08-6231

three inches = one foot
one and one half inches = one foot
one inch = one foot
three quarters inch = one foot
one half inch = one foot
three eighths inch = one foot
one quarter inch = one foot
one eighth inch = one foot
\\SFILDS\Production\Projects\VA99746 VA IDIQ SJVNC Crypts\2Drawings\000000_UDP_GT-CD\20-PLANTING.dwg 9-22-15 04:08:55 PM mcneilfreeman