LEGEND

- LIMIT OF CONSTRUCTION
- EXISTING HEAD TO BE REMOVED
- EXISTING HEAD TO BE MOVED OR MODIFIED

NOTE:

1. THIS PROJECT WILL USE 19 AVAILABLE STATIONS IN EXISTING CONTROLLER #10 ON-SITE.
2. RUN SPARE CONTROL WIRES (4 PILOT WIRES MINIMUM AND 1 SPARE COMMON WIRE) ALONG EACH LEG OF THE MAINLINE UTILIZING ALL OPEN STATIONS ON CONTROLLER # 10. STUB-OUT CONTROL WIRES IN WIRE SPLICE BOX AT EDGES OF PROJECT LIMITS.

CUL-DE-SAC (TEMPORARY):

- BASE BID: AGGREGATE ROAD PAVING -18" DEPTH
- ADD. ALT. #1: ASPHALT PAVING WITH CURBS AND CENTER CIRCLE LANDSCAPING & IRRIGATION

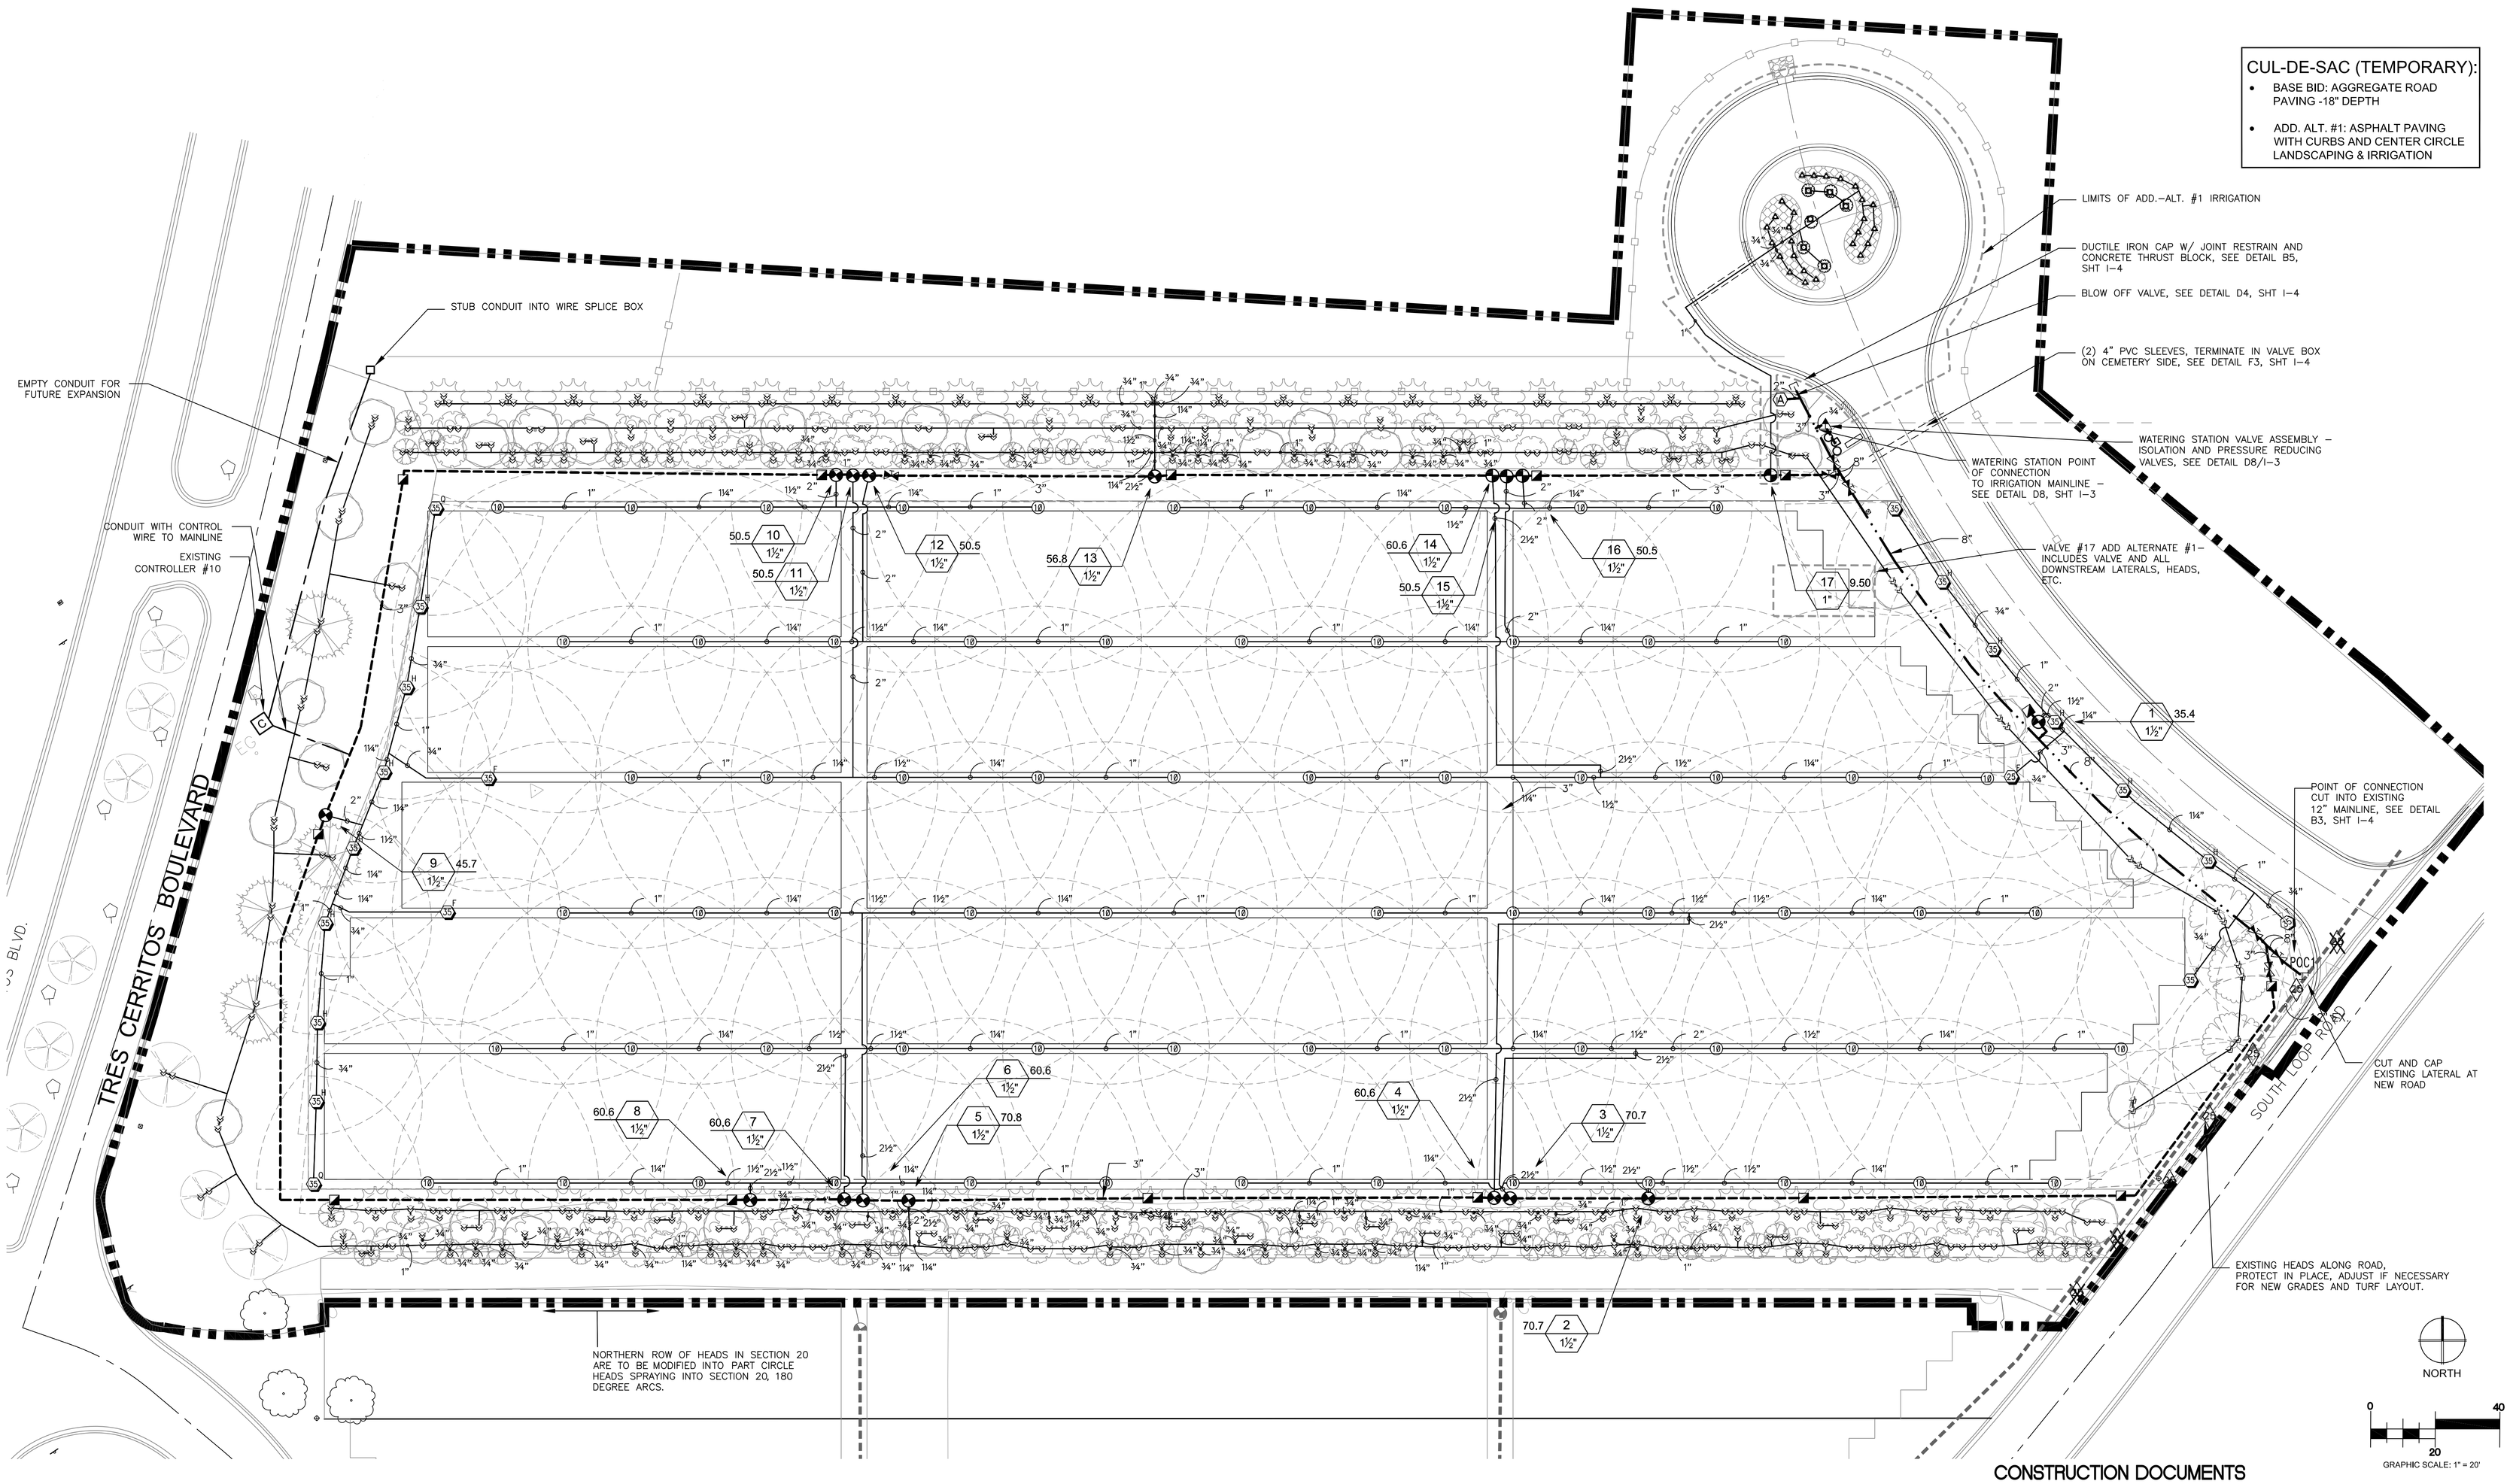

CONSTRUCTION DOCUMENTS

Revisions:	Date

CONSULTANTS:

SURVEYOR
BLAIR, CHURCH, & FLYNN
451 CLOVIS AVENUE, SUITE 200
CLOVIS, CA 93612
(559) 326-1400 PHONE

GEOTECHNICAL ENGINEER
STEVENS, FERRONE, & BAILEY
1600 WILLOW PASS COURT
CONCORD, CA 94520
(925) 688-1001 PHONE

COST ESTIMATING
SIERRA WEST GROUP, LLC
9700 BUSINESS PARK DRIVE, SUITE 102
SACRAMENTO, CA 95827
(916) 925-4000 PHONE

LICENSED LANDSCAPE ARCHITECT
REBECCA McNEIL FREEMAN
No. 4639
Signature
Renewal Date
Date
STATE OF CALIFORNIA

ARCHITECT/ENGINEERS:

JACOBS
Jacobs Engineering Group Inc.
Consultants in Architecture, Engineering, Planning, and the Environment
Sacramento Office
1050 20th Street, Suite 200
Sacramento, California 95811
(916) 929-3323 Fax (916) 929-1772

Drawing Title	IRRIGATION PLAN
Approved: Project Director	
Project Title	SAN JOAQUIN VALLEY NATIONAL CEMETERY PRE-PLACED CRYPTS IN SECTION 21
Location	SAN JOAQUIN VALLEY NATIONAL CEMETERY SANTA NELLA, CALIFORNIA
Date	09/28/2015
Checked	MIS
Drawn	RJM
Project Number	913CM3012
Building Number	
Drawing Number	I-2
Dwg. 23 of 25	

NATIONAL CEMETERY ADMINISTRATION DESIGN AND CONSTRUCTION SERVICE

Department of Veterans Affairs

VA FORM 08-6231

three inches = one foot
one and one half inches = one foot
one inch = one foot
three quarters inch = one foot
one half inch = one foot
three eighths inch = one foot
one quarter inch = one foot
one eighth inch = one foot
\\SCTLDA\Production Projects\VW97746 - VA IDIQ SJVNC Crypts\02Drawings\000000_UDA_01-CD\24-IRRIGATION_dwg 9-24-15 02:55:58 PM mcneilfreeman