ROOM FINISH AND COLOR SCHEDULE

ROOM NO.	ROOM NAME	SHEET NO.	FLOOR		BASE	WALLS			CLG	OPENING COLORS		MILLWORK		REMARKS
			CONC FINISH	APPLIED MATERIAL		TYPICAL MATERIAL	ACCENT MATERIAL	ACCENT LOCATION		DOORS	FRAMES	HORIZONTAL	VERTICAL	
B1220	PATIENT TOILET	AE100	---	CTF-A1	CTB-A1	CTW-A1, B1	---	---	APC-A1	WD-WT1	PIL-S1	---	---	3, 8
B1221	OFFICE	AE100	---	CPT-A1	RBC-A1	PIL-E1	PIL-E5	SEE FINISH PLAN	APC-A1	WD-WT1	PIL-S1			5
B1222	STORAGE	AE100	---	RSF-B1	RBC-B2	PIL-E1	---	---	APC-A1	WD-WT1	PIL-S1			
B1223	GROUP ACTIVITIES	AE100	---	RSF-B1, B2, B3, B4	RBS-A1	PIL-E1	PIL-E3	SEE FINISH PLAN	APC-A1	WD-WT1	PIL-S1	CN-SSFA2	---	
B1224	ART SINK	AE100	---	RSF-B1	RBS-A1	PIL-E1	---	---	APC-A1	---	---	CN-SSFA2	CWC-PL1	
B1227	VENDING	AE100	---	RSF-B1, B2, B3, B4	RBC-B2	PIL-E1	---	---	APC-A1	---	---	CN-SSFA2	---	
B1233	WAITING	AE100	---	RSF-B1	RBS-A1	PIL-E1, IWP-W1	WG-W1	---	APC-A1	WD-WT1	PIL-S1			12
B1234	JC	AE100	---	CTF-A1	CTB-A1	CTW-A1	---	---	APC-A1	WD-WT1	PIL-S1			
B1235	NURSE	AE100	---	RSF-B1	RBS-A1	PIL-E1	PIL-E2	SEE FINISH PLAN	APC-A1	---	---			
B1236	CONFERENCE	AE100	---	CPT-A1	RBC-A1	PIL-E1, IWP-W1	WG-W1	---	APC-A1	WD-WT1	PIL-S1			12
B1237	OFFICE	AE100	---	CPT-A1	RBC-A1	PIL-E1	PIL-E5	SEE FINISH PLAN	APC-A1	WD-WT1	PIL-S1			5
B1238	OFFICE	AE100	---	CPT-A1	RBC-A1	PIL-E1	PIL-E4	SEE FINISH PLAN	APC-A1	WD-WT1	PIL-S1			5
B1239	OFFICE	AE100	---	CPT-A1	RBC-A1	PIL-E1	PIL-E2	SEE FINISH PLAN	APC-A1	WD-WT1	PIL-S1			5
B1240	OFFICE	AE100	---	CPT-A1	RBC-A1	PIL-E1	PIL-E3	SEE FINISH PLAN	APC-A1	WD-WT1	PIL-S1			5, 10
B1241	OFFICE	AE100	---	CPT-A1	RBC-A1	PIL-E1	PIL-E5	SEE FINISH PLAN	APC-A1	WD-WT1	PIL-S1			5, 10
B1242	WAITING	AE100	---	RSF-B2	RBS-A1, RBC-B1	PIL-E1, IWP-W1	WG-W1	---	APC-A1	---	---			2, 12
B1243	OFFICE	AE100	---	CPT-A1	RBC-A1	PIL-E1	PIL-E4	SEE FINISH PLAN	APC-A1	WD-WT1	PIL-S1			5, 10
B1244	RECEPTION	AE100	---	CPT-A1	RBC-A1' RBC-B1	PIL-E1	PIL-E3	SEE FINISH PLAN	APC-A1, WD-A1	WD-WT1	PIL-S1	CN-SSFA2	HIT-A1	2, 5
B1245	OFFICE	AE100	---	CPT-A1	RBC-A1	PIL-E1	PIL-E2	SEE FINISH PLAN	APC-A1	WD-WT1	PIL-S1			5, 10
B1246	OFFICE	AE100	---	CPT-A1	RBC-A1	PIL-E1	PIL-E2	SEE FINISH PLAN	APC-A1	WD-WT1	PIL-S1			5
B1247	OFFICE	AE100	---	CPT-A1	RBC-A1	PIL-E1	PIL-E3	SEE FINISH PLAN	APC-A1	WD-WT1	PIL-S1			5, 10
B1248	OFFICE	AE100	---	CPT-A1	RBC-A1	PIL-E1	PIL-E4	SEE FINISH PLAN	APC-A1	WD-WT1	PIL-S1			5
B1249	STORAGE	AE100	---	RSF-B1	RBC-B2	PIL-E1	---	---	APC-A1	WD-WT1	PIL-S1			
B1250	SHARED OFFICE	AE100	---	CPT-A1	RBC-A1	PIL-E1	PIL-E3	SEE FINISH PLAN	APC-A1	WD-WT1	PIL-S1			
B1251	EXAM	AE100	---	RSF-B1	RBS-A1	PIL-E1	PIL-E5	SEE FINISH PLAN	APC-A1	WD-WT1	PIL-S1	CN-SSFA2	CWC-PL1	
B1253	TOILET	AE100	---	CTF-A1	CTB-A1	CTW-A1, B1	---	---	APC-A1	WD-WT1	PIL-S1	---	---	3, 8
B1254	CLEAN SUPPLY	AE100	---	RSF-B1	RBC-B2	PIL-E1	---	---	APC-A1	WD-WT1	PIL-S1			
B1271	OFFICE	AE100	---	CPT-A1	RBC-A1	PIL-E1	PIL-E2	SEE FINISH PLAN	APC-A1	WD-WT1	PIL-S1			5
B1272	EXAM	AE100	---	RSF-B1	RBS-A1	PIL-E1	PIL-E3	SEE FINISH PLAN	APC-A1	WD-WT1	PIL-S1	CN-SSFA2	CWC-PL1	
B1273	FILE ROOM	AE100	---	RSF-B1	RBC-B2	PIL-E1			APC-A1	WD-WT1	PIL-S1			
B1274	PASSAGE	AE100	---	RSF-B1	RBS-A1	PIL-E1			APC-A1	---	---			
B1276	TRIAGE	AE100	---	RSF-B1	RBS-A1	PIL-E1	PIL-E4	SEE FINISH PLAN	APC-A1	WD-WT1	PIL-S1	CN-SSFA2	CWC-PL1	
B1278	RECEPTION	AE100	---	RSF-B1	RBS-A1, RBC-B1	PIL-E1	PIL-E3	SEE FINISH PLAN	APC-A1, WD-A1	---	---	CN-SSFA2	HIT-A1	2
B1279	LIFE MACHINE ALCOVE	AE100	---	RSF-B1	RBS-A1	PIL-E1, IWP-W1	WG-W1	---	APC-A1, PIL-E6	---	---			12
CB126	CORRIDOR	AE100	---	RSF-B2	RBS-A1	PIL-E1, IWP-W1	WG-W1	---	---	WD-WT1	PIL-S1			12
CB129	CORRIDOR	AE100	---	RSF-B1	RBS-A1	PIL-E1			APC-A1	WD-WT1	PIL-S1			
CB130	CORRIDOR	AE100	---	RSF-B1	RBS-A1	PIL-E1			APC-A1	WD-WT1	PIL-S1			
CB134	CORRIDOR	AE100	---	RSF-B1, B2, B3, B4	RBS-A1	PIL-E1, IWP-W1	WG-W1	---	APC-A1, PIL-E6	---	---			12
B1311	PASSAGE	AE101	---	RSF-B1, B2, B3, B4	RBS-A1	PIL-E1, IWP-W1	VWC-A1, WG-W1	SEE FINISH PLAN	APC-A1, PIL-E6	---	---			12
B1312	FILE ROOM	AE101	---	CPT-A1	RBC-A1	PIL-E1	PIL-E2	SEE FINISH PLAN	APC-A1	WD-WT1	PIL-S1			5
B1313	WAITING	AE101	---	RSF-B1, B2, B3, B4	RBS-A1	PIL-E1, IWP-W1	WG-W1		PIL-E6	---	---			1, 4, 12
B1315	RECEPTION	AE101	---	CPT-A1	RBC-A1, RBC-B1	PIL-E1	PIL-E3	SEE FINISH PLAN	APC-A1, WD-A1	WD-WT1	PIL-S1	CN-SSFA2	CWC-PL1, HIT-A1	2, 5
B1317	PATIENT TOILET	AE101	---	CTF-A1	CTB-A1	CTW-A1, B1	---	---	APC-A1	WD-WT1	PIL-S1	---	---	3, 8
B1319	SOILED UTILITY	AE101	---	RSF-B1	RBC-B2	PIL-E1			APC-A1	WD-WT1	PIL-S1			
B1320	WORK ROOM	AE101	---	CPT-A1	RBC-A1	PIL-E1	PIL-E4	SEE FINISH PLAN	APC-A1	WD-WT1	PIL-S1			5, 11
B1321	EXAM	AE101	---	RSF-B1	RBS-A1	PIL-E1	PIL-E2	SEE FINISH PLAN	APC-A1	WD-WT1	PIL-S1	CN-SSFA2	CWC-PL1	
B1322	SCHEDULERS	AE101	---	CPT-A1	RBC-A1	PIL-E1	PIL-E3	SEE FINISH PLAN	APC-A1	WD-WT1	PIL-S1			5, 11
B1323	STAFF TOILET	AE101	---	CTF-A1	CTB-A1	CTW-A1, B1	---	---	APC-A1	WD-WT1	PIL-S1	---	---	3, 8
B1324	EXAM	AE101	---	RSF-B1	RBS-A1	PIL-E1	PIL-E2	SEE FINISH PLAN	APC-A1	WD-WT1	PIL-S1	CN-SSFA2	CWC-PL1	11
B1324A	EXAM	AE101	---	RSF-B1	RBS-A1	PIL-E1	PIL-E5	SEE FINISH PLAN	APC-A1	WD-WT1	PIL-S1	CN-SSFA2	CWC-PL1	11
B1324B	EXAM	AE101	---	RSF-B1	RBS-A1	PIL-E1	PIL-E3	SEE FINISH PLAN	APC-A1	WD-WT1	PIL-S1	CN-SSFA2	CWC-PL1	11
B1324C	EXAM	AE101	---	RSF-B1	RBS-A1	PIL-E1	PIL-E4	SEE FINISH PLAN	APC-A1	WD-WT1	PIL-S1	CN-SSFA2	CWC-PL1	11
B1324D	EXAM	AE101	---	RSF-B1	RBS-A1	PIL-E1	PIL-E2	SEE FINISH PLAN	APC-A1	WD-WT1	PIL-S1	CN-SSFA2	CWC-PL1	11
B1324E	EXAM	AE101	---	RSF-B1	RBS-A1	PIL-E1	PIL-E5	SEE FINISH PLAN	APC-A1	WD-WT1	PIL-S1	CN-SSFA2	CWC-PL1	11
B1325	BREAK RM/CONFERENCE	AE101	---	CPT-A1, RSF-B1	RBC-A1	PIL-E1, IWP-W1	WG-W1	---	APC-A1	WD-WT1	PIL-S1	CN-SSFA2	CWC-PL1	5, 12
B1326	EXAM	AE101	---	RSF-B1	RBS-A1	PIL-E1	PIL-E4	SEE FINISH PLAN	APC-A1	WD-WT1	PIL-S1	CN-SSFA2	CWC-PL1	11

ROOM FINISH AND COLOR SCHEDULE

ROOM NO.	ROOM NAME	SHEET NO.	FLOOR		BASE	WALLS			CLG	OPENING COLORS		MILLWORK		REMARKS
			CONC FINISH	APPLIED MATERIAL		TYPICAL MATERIAL	ACCENT MATERIAL	ACCENT LOCATION		DOORS	FRAMES	HORIZONTAL	VERTICAL	
B1327	OFFICE	AE101	---	CPT-A1	RBC-A1	PIL-E1	PIL-E4	SEE FINISH PLAN	APC-A1	WD-WT1	PIL-S1			5
B1328	EXAM	AE101	---	RSF-B1	RBS-A1	PIL-E1	PIL-E3	SEE FINISH PLAN	APC-A1	WD-WT1	PIL-S1	CN-SSFA2	CWC-PL1	
B1329	PASSAGE	AE101	---	RSF-B1	RBS-A1	PIL-E1, IWP-W1	WG-W1	---	APC-A1	---	---			12
B1329A	STORAGE	AE101	---	RSF-B1	RBC-B2	PIL-E1	---	---	APC-A1	WD-WT1	PIL-S1			
B1329B	STORAGE	AE101	---	RSF-B1	RBC-B2	PIL-E1	---	---	APC-A1	WD-WT1	PIL-S1			
B1330	EXAM	AE101	---	RSF-B1	RBS-A1	PIL-E1	PIL-E5	SEE FINISH PLAN	APC-A1	WD-WT1	PIL-S1	CN-SSFA2	CWC-PL1	
B1331	OFFICE	AE101	---	CPT-A1	RBC-A1	PIL-E1	PIL-E2	SEE FINISH PLAN	APC-A1	WD-WT1	PIL-S1			
B1332	EXAM	AE101	---	RSF-B1	RBS-A1	PIL-E1	PIL-E2	SEE FINISH PLAN	APC-A1	WD-WT1	PIL-S1	CN-SSFA2	CWC-PL1	
B1333	OFFICE	AE101	---	CPT-A1	RBC-A1	PIL-E1	PIL-E3	SEE FINISH PLAN	APC-A1	WD-WT1	PIL-S1			
B1334	EXAM	AE101	---	RSF-B1	RBS-A1	PIL-E1	PIL-E4	SEE FINISH PLAN	APC-A1	WD-WT1	PIL-S1	CN-SSFA2	CWC-PL1	
B1335	EXAM	AE101	---	RSF-B1	RBS-A1	PIL-E1	PIL-E3	SEE FINISH PLAN	APC-A1	WD-WT1	PIL-S1	CN-SSFA2	CWC-PL1	
B1336	EXAM	AE101	---	RSF-B1	RBS-A1	PIL-E1	PIL-E3	SEE FINISH PLAN	APC-A1	WD-WT1	PIL-S1	CN-SSFA2	CWC-PL1	
B1337	PATIENT TOILET	AE101	---	CTF-A1	CTB-A1	CTW-A1, B1	---	---	APC-A1	WD-WT1	PIL-S1	---	---	3, 8
B1339	CLEAN SUPPLY	AE101	---	RSF-B1	RBC-B2	PIL-E1	---	---	APC-A1	WD-WT1	PIL-S1			
B1341	AUDIO BOOTH	AE101	---	RSF-B1	RBS-A1	PIL-E1	---	---	APC-A1	WD-WT1	PIL-S1			
CB112	CORRIDOR	AE101	---	RSF-B1, B2, B3, B4	RBS-A1	PIL-E1, IWP-W1	WG-W1	---	APC-A1	WD-WT1	PIL-S1			12
CB112A	STORAGE	AE101	---	RSF-B1	RBC-B2	PIL-E1	---	---	APC-A1	WD-WT1	PIL-S1			
CB119	CORRIDOR	AE101	---	RSF-B1, B2, B3, B4	RBS-A1	PIL-E1, IWP-W1	WG-W1	---	APC-A1	WD-WT1	PIL-S1			12

GENERAL NOTES

1. REFER TO SHEET IN100 & IN101 FOR FINISH PLANS; REFER TO SHEETS AE110, AE111 & AE510 FOR WALL PROTECTION LOCATIONS AND DETAILS.
2. CUBICLE CURTAIN TO BE ARCHITEX, RX 6001 COLOR, SEED, GOVERNMENT FURNISHED/ GOVERNMENT INSTALLED.

REMARKS

1. ROD & SHELF TO BE CWC-PL1.
2. INSTALL HIT-A1 AND RBC-B1 ON FACE OF RECEPTION DESK.
3. INSTALL MMA-A1 WHERE CTF AND RSF TRANSITION.
4. INSTALL VWC ON EXPOSED FREESTANDING COLUMN; WALL BASE TO RBC-B1.
5. INSTALL RMA-A1 WHERE CPT AND RSF TRANSITION.
6. NOT USED.
7. NOT USED
8. INSTALL CTW AS INDICATED ON ELEVATIONS ON SHEET AE400.
9. NOT USED.
10. INSTALL SHD-S1 ON WINDOWS.
11. INSTALL SHD-S2 ON WINDOWS.
12. INSTALL IWP-W1 WAINSCOT TO 3'-0"H; CAP WITH WOOD CHAIR RAIL WG-W1; PAINT PIL-E1 ABOVE CHAIR RAIL. INSTALL LOW WALL GUARD BUMPER WG-B1 ON WAINSCOT OF IWP-W1.

COLOR AND FINISH SCHEDULE

ABBREVIATION	SPEC SECTION NUMBER	FINISH/COLOR
APC-A1	09 51 00	ACOUSTICAL PANEL CEILING – TYPE A (GENERAL) CERTAINTEED, CASHMERE, 2' X 2', WITH REVEAL EDGE GRID: 15/16", EXPOSED TEE, WHITE
CGE-S1	10 26 00	CORNER GUARD, END WALL, SURFACE MOUNTED (36"H) C/S ACROVYN, 521 SPANISH MOSS
CGE-S2	10 26 00	CORNER GUARD, END WALL, SURFACE MOUNTED (RECEPTION DESKS) JOHNSONITE, FLEXIBLE VINYL CORNER GUARD, VBG-66-C, MILLWORK PROFILE, COLOR, 66 EITHER ORE NOTE: INSTALL AT ALL OUTSIDE CORNERS AND EXPOSED EDGES OF HIT-A1.
CGH-S1	10 26 00	CORNER GUARD, HALF HEIGHT SURFACE MOUNTED (36"H) C/S ACROVYN, 521 SPANISH MOSS
CN-SSFA2	12 36 00	COUNTERTOP, SOLID SURFACE FILLED ACRYLIC MEGANITE, GOLDEN MEADOW GRANITE, 734, SINK TO BE CORIAN, BONE WHERE SHOWN ON DRAWING
CPT-A1	09 68 00	CARPET TILE – TYPE A TANDUS, APPLAUSE III 02803, MINERAL 28503 18" x 18" TILE, INSTALLATION METHOD: MONOLITHIC
CTB-A1	09 30 13	CERAMIC TILE, BASE – TYPE A (TOILET ROOM) VIRGINIA TILE, AMERICAN OLEAN, SHADOW BAY, SH50 MORNING MIST, COVE BASE, S-36C9T, 6" X 12", INSTALL SCHLUTER, SCHIENE (STAINLESS STEEL) AT TOP OF BASE TO CREATE SQUARE EDGE FOR WALL TILE
CTF-A1	09 30 13	CERAMIC TILE, FLOOR – TYPE A (TOILET ROOM) VIRGINIA TILE, AMERICAN OLEAN, SHADOW BAY, SH50 MORNING MIST, SIZE: DISTRIBUTOR TO CUT 12" X 12" TILE TO 6" X 6" GROUT, TEC ACCUCOLOR EFX, EPOXY, 940 ANTIQUE WHITE, 3/16" GROUT JOINT
CTW-A1	09 30 13	CERAMIC TILE, WALL – TYPE A (TOILET ROOM) VIRGINIA TILE, AMERICAN OLEAN, SHADOW BAY, SH-50 MORNING MIST, SIZE: 12" X 12" GROUT, TEC SANDED, 940 ANTIQUE WHITE, 3/16" GROUT JOINT
CTW-B1	09 30 13	CERAMIC TILE, WALL – TYPE B (TOILET ROOM ACCENT) DALTILE, SLATE RADIANCE SA571RANDMS1P, 1X RANDOM COLOR; SA57 CACTUS GROUT, TEC UNSANDED, 940 ANTIQUE WHITE,
CWC-PL1	06 41 00	CASEWORK – WOOD CUSTOM, PLASTIC LAMINATE FORMICA, 6206-58 MATTE FINISH, PLANKED DELUXE PEAR NOTE #1: WOODGRAIN PATTERN "STRIPES" TO BE INSTALLED VERTICALLY ON CABINETS/ENCLOSURES. NOTE #2: THIS FINISH REQUIRES A 3-4 WEEK LEAD TIME WITH AN EIGHT SHEET MINIMUM. THERE IS NO UPCHARGE.
DGL-P1	08 81 13	DECORATIVE GLASS PULP STUDIO, REF# 249 57LI
HIT-A1	10 26 00	HIGH IMPACT THERMOPLASTIC – TYPE A MDC WALLCOVERINGS, DIMENSION WALLS, WALL PANELS AND TRIM PIECES, MDW8014/4535 PATTERN, GALLATIN, RUBBED BRONZE

COLOR AND FINISH SCHEDULE

ABBREVIATION	SPEC SECTION NUMBER	FINISH/COLOR
IWP-W1	10 26 00	IMPACT-RESISTANT WALL PROTECTION, HIGH IMPACT WALL COVERING C/S ACROVYN, 521 SPANISH MOSS, 3'-0"H WAINSCOT WITH SOFTER TAN PAINT ABOVE
MMA-A1	09 30 13	METAL MOLDING ACCESSORY – TYPE A SCHLUTER SYSTEMS, SCHIENE STYLE, STAINLESS STEEL
PIL-E1	09 91 00	PAINT, INTERIOR, LATEX – EGGSHELL (GENERAL) PITTSBURGH PAINTS, MANOR HALL, COLOR TO MATCH SHERWIN WILLIAMS, SW6141 SOFTER TAN
PIL-E2	09 91 00	PAINT, INTERIOR, LATEX – EGGSHELL (ACCENT GREEN) PITTSBURGH PAINTS, MANOR HALL, COLOR TO MATCH BENJAMIN MOORE, 2144-30 ROSEMARY SPRIG
PIL-E3	09 91 00	PAINT, INTERIOR, LATEX – EGGSHELL (ACCENT BLUE) PITTSBURGH PAINTS, MANOR HALL, COLOR TO MATCH BENJAMIN MOORE, 2135-40 PROVINCE BLUE
PIL-E4	09 91 00	PAINT, INTERIOR, LATEX – EGGSHELL (ACCENT GOLD) PITTSBURGH PAINTS, MANOR HALL, COLOR TO MATCH SHERWIN WILLIAMS, SW0012 EMPIRE GOLD
PIL-E5	09 91 00	PAINT, INTERIOR, LATEX – EGGSHELL (BRICK) PITTSBURGH PAINTS, MANOR HALL, COLOR TO MATCH BENJAMIN MOORE, HC-50 GEORGIAN BRICK
PIL-E6	09 91 00	PAINT, INTERIOR, LATEX – EGGSHELL (CEILING PAINT) PITTSBURGH PAINTS, MANOR HALL, COLOR, ORIGAMI
PIL-S1	09 91 00	PAINT, INTERIOR, LATEX – SEMIGLOSS (DOOR FRAMES) PITTSBURGH PAINTS, MANOR HALL, COLOR TO MATCH SHERWIN WILLIAMS, SW6141 SOFTER TAN
RBC-A1	09 65 13	RESILIENT BASE, COVE – TYPE A (USED WITH CARPET) ROPPE, 178 PEWTER
RBC-B1	09 65 13	RESILIENT BASE, COVE – TYPE B (RECEPTION DESKS) JOHNSONITE, 66 EITHER ORE
RBC-B2	09 65 13	RESILIENT BASE, COVE – TYPE B (BACK OF HOUSE AREAS) JOHNSONITE, 49 BEIGE
RBS-A1	09 65 13	RESILIENT BASE, STRAIGHT- TYPE A (TYPICAL BASE) JOHNSONITE, MILLWORK, SILHOUETTE PROFILE AMBER CHERRY
RSF-B1	09 65 13	RESILIENT SHEET FLOORING – TYPE B (NEUTRAL COLOR) FORBO, MARMOLEUM REAL, 3038 CARIBBEAN WELDING ROD TO MATCH AND HEAT WELDED SEAMS
RSF-B2	09 65 13	RESILIENT SHEET FLOORING – TYPE B FORBO, MARMOLEUM REAL, 3240 WILLOW WELDING ROD TO MATCH AND HEAT WELDED SEAMS
RSF-B3	09 65 13	RESILIENT SHEET FLOORING – TYPE B FORBO, MARMOLEUM REAL, 2767 RUST WELDING ROD TO MATCH AND HEAT WELDED SEAMS
RSF-B4	09 65 13	RESILIENT SHEET FLOORING – TYPE B FORBO, MARMOLEUM REAL, 3053 DOVE BLUE WELDING ROD TO MATCH AND HEAT WELDED SEAMS

COLOR AND FINISH SCHEDULE

ABBREVIATION	SPEC SECTION NUMBER	FINISH/COLOR
SHD-S1	12 24 00	SHADE – SOLAR CONTROL, MANUAL MECHOSHADE, EUROTWILL, 6000 SERIES 3% OPENNESS, 6018 STONE
SHD-S2	12 24 00	SHADE – SOLAR CONTROL & BLACKOUT, MANUAL MECHOSHADE, EUROTWILL, 6000 SERIES 3% OPENNESS, 6018 STONE EQUINOX BLACKOUT, 0130 FLAX
VWC-A1	09 72 16	VINYL COATED FABRIC WALLCOVERING – TYPE A PATTERN AND COLOR TBD
WD-A1	06 41 00	WOOD PANEL AND TRIM AT CEILING SOFFIT WOOD: TO MATCH JOHNSONITE, AMBER CHERRY
WD-WT1	09 91 00	WOOD DOOR – WOOD VENEER TRANSPARENT FINISH, OAK, TO MATCH EXISTING DOORS
WGB-B1	10 26 00	WALL GUARD BUMPER C/S ACROVYN, CRASH RAIL, SCR-40 521 SPANISH MOSS NOTE: OMIT FROM ROOMS: – B1236 CONFERENCE – B1325 BREAK RM/CONFERENCE
WG-W1	06 41 00	WALL GUARD, CHAIR RAIL, WOOD WOOD: TO MATCH JOHNSONITE, AMBER CHERRY

Revisions:	Date
ISSUE 003 - BID	08-12-15
ISSUE 002 - CD OWNER REVIEW	05-29-15

KEY PLAN

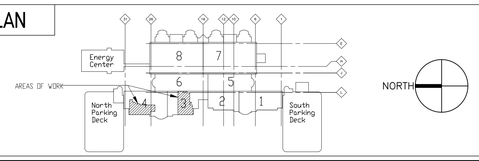

ARCHITECT/ENGINEERS:

Kahn

Albert Kahn Associates, Inc.
Albert Kahn Building
7430 Second Ave.
Detroit, Michigan 48202-2798

Albert Kahn Associates, Inc. is a member of the Albert Kahn Family of Companies. © 2007
ALBERT KAHN JOB # 03188-00.000

FULLY SPRINKLERED - CONSTRUCTION DOCUMENTS

Drawing Title: ROOM FINISH AND COLOR SCHEDULE	Project Title: JOHN D. DINGELL VA MEDICAL CENTER DETROIT RENOVATE 1ST FLOOR CLINICS		Project Number: 553-13-122
Approved:	Location: DETROIT, MICHIGAN		Building Number: B-100
	Date: 08-12-15	Checked: CAT / Drawn: MRT	Drawing Number: IN600 Dwg. 24 of 76

Office of Construction and Facilities Management

Department of Veterans Affairs

VA FORM 08-6231