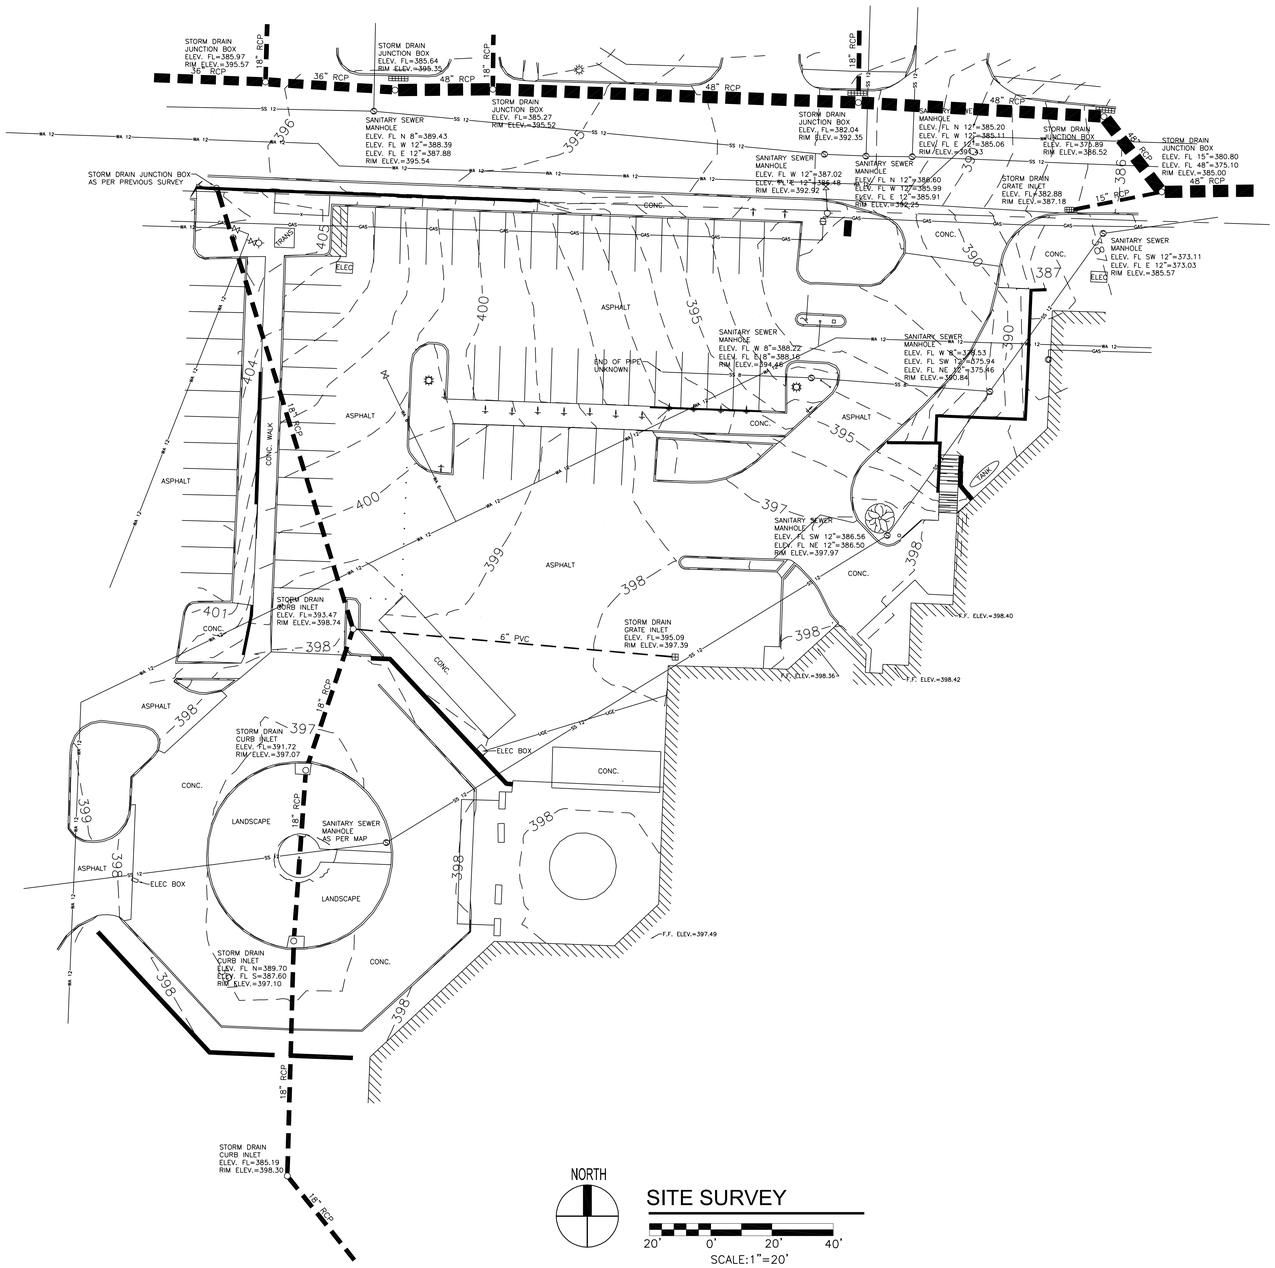

SURVEY PROVIDED BY:

DEVELOPMENT CONSULTANTS INCORPORATED

ENGINEERING - PLANNING
LAND SURVEY
LANDSCAPE ARCHITECTURE

2200 NORTH RODNEY PARHAM ROAD
LITTLE ROCK, AR 72212-4155

PH. 501-221-7880
FAX 501-221-7882

CONSTRUCTION DOCUMENTS SUBMISSION
FULLY SPRINKLERED

Revisions: | Date

CONSULTANTS:

CIVIL:
CROMWELL
101 SOUTH SPRING STREET
LITTLE ROCK, AR 72201
501.372.2900

MECHANICAL, PLUMBING, ELECTRICAL, FIRE PROTECTION:
CROMWELL
101 SOUTH SPRING STREET
LITTLE ROCK, AR 72201
501.372.2900

ARCHITECT/ENGINEERS:

BES DESIGN/BUILD

BES DESIGN/BUILD, LLC
766 Middle St, Fairhope, AL 36532
Phone: 251.990.5778
Fax: 251.990.3716

Drawing Title: SITE SURVEY

Approved: Project Director

Project Title: **EMERGENCY DEPARTMENT MENTAL HEALTH IMPROVEMENTS**

Location: **LITTLE ROCK, ARKANSAS**

Date: **2015.03.06** | Drawn | Checked

Project Number: **CSI-112**

Building Number: 1

Drawing Number: VF101

Dwg. **10** of **127**

CENTRAL ARKANSAS VETERANS AFFAIRS HEALTHCARE SYSTEM

Department of Veterans Affairs

VA FORM 08-6231 8/28/2014 2:15:40 PM