


SECTION 1/M15/M14
SCALE: 1/4"=1'-0"

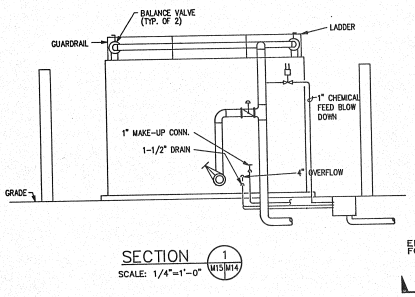


MECHANICAL EQUIPMENT ROOM 110
SCALE: 1/4" = 1'-0"

GRAPHIC SCALE
1/4"=1'-0" 2' 0 2' 4' 6'

GRAPHIC SCALE
1/8"=1'-0" 4' 2' 0 4' 8' 12'

VOA ASSOCIATES INCORPORATED
ARCHITECTS & ENGINEERS
100 EAST 200TH ST. ORLANDO, FL.
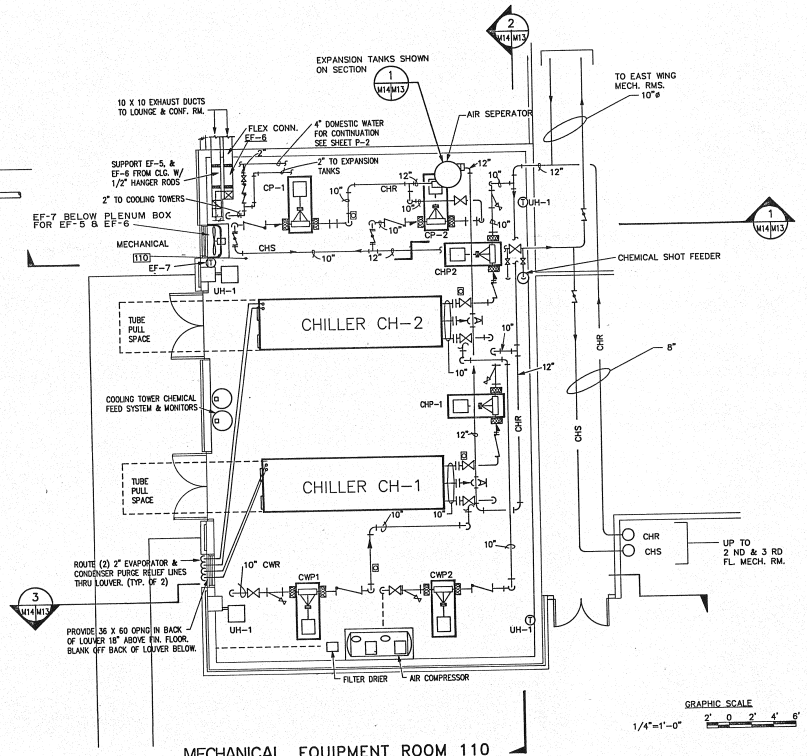
| REV | DESCRIPTION | PREP BY | DATE | APPRVD |
|---|---|---|---|---|
| 1 | 90% SUBMITTAL | DH | 10-31-01 | |

DEPARTMENT OF THE NAVY
NAVAL FACILITIES ENGINEERING COMMAND
SOUTHERN DIVISION
CHARLESTON, S.C.
NAVAL TRAINING CENTER ORLANDO, FLORIDA
ETA SCHOOL APPLIED INST BLDG
MECHANICAL SECTIONS
DATE: 10/1/01
APPROVED
SEAL AREA

RECORD DRAWING DATE
CODE I.D. NO. 80009-1
DRAWING SIZE D
SPEC. NO. 05-87-0692
CONSTR. CONTR. NO. N62467-97-C-0692
NAVFAC DRAWING NO. 5213397
SHEET 127 OF 223

M-14