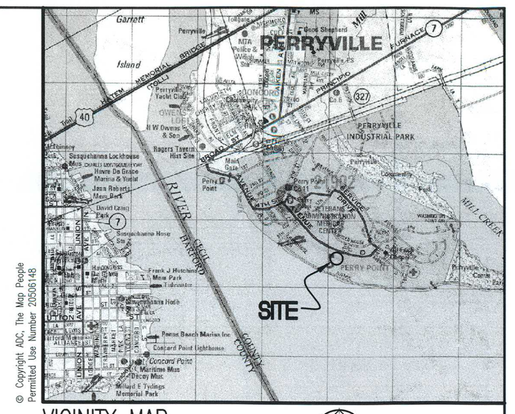

VICINITY MAP

1"=2000'

LEGEND

- EXISTING CONTOURS (350, 348)
- EXISTING TREELINE
- EXISTING TREES
- EXISTING WALK
- EXISTING ROAD
- EXISTING CURB
- EXISTING BUILDING
- EX. 15" SD — EXISTING STORM DRAIN
- EX. 6" WATER — EXISTING WATER
- EX. 8" SAN — EXISTING SANITARY SEWER
- EX. 2" GAS — EXISTING GAS
- EX. ELEC — EXISTING ELECTRIC
- EXISTING LIGHTING
- EX. CATV — EXISTING CABLE TV TO REMAIN
- EX. CWS — EXISTING CHILLED WATER TO REMAIN
- 1,000' CRITICAL AREA BOUNDARY
- PROPOSED WALK
- PROPOSED ROAD
- PROPOSED BUILDING
- PROPOSED CONTOURS (350, 348)
- EXISTING SOILS (NeB2, GcB2)
- DRAINAGE AREA TO ESC DEVICE

APPROVED
NOV 20 2015
SEDIMENT & STORMWATER PLAN REVIEW DIVISION

MDE # 15-SF-0279

#	Revision	Date

CONSULTANTS:

HOPE FURRER Associates, Inc.

SITE RESOURCES — Comprehensive Land Planning & Site Design Services (410) 683-3388

lee and associates inc.

SEAL

STATE OF MARYLAND — MICHAEL A. SHAW — No. 49608 — 10-16-15 — PROFESSIONAL ENGINEER

PROFESSIONAL CERTIFICATION. I HEREBY CERTIFY THAT THESE DOCUMENTS WERE PREPARED OR APPROVED BY ME, AND THAT I AM A DULY LICENSED PROFESSIONAL ENGINEER UNDER THE LAWS OF THE STATE OF MARYLAND, LICENSE NO. 49540, EXPIRATION DATE 06/10/2016.

ARCHITECTS/ENGINEERS:

AE WORKS

6587 Hamilton Avenue
Pittsburgh, Pennsylvania 15206
Ph: 412.287.7333 Fax: 412.287.7334
www.ae-works.com

AE Works Project Number: 12028

Drawing Title
Erosion & Sediment Control
Proposed Conditions
Drainage Area Map

Approved: Project Director

Project Title: Construct a New Residential Rehabilitation Treatment Program (RRTP) Building

Location: Perry Point VA Medical Center, Perry Point, MD 21902

Date: 06-11-15 | **Checked:** JLH/MAS | **Drawn:** RSW PGP

Project Number 512-531

Building Number

Drawing Number ESC 3.02

Office of Construction and Facilities Management

Department of Veterans Affairs

VA FORM 08-6231