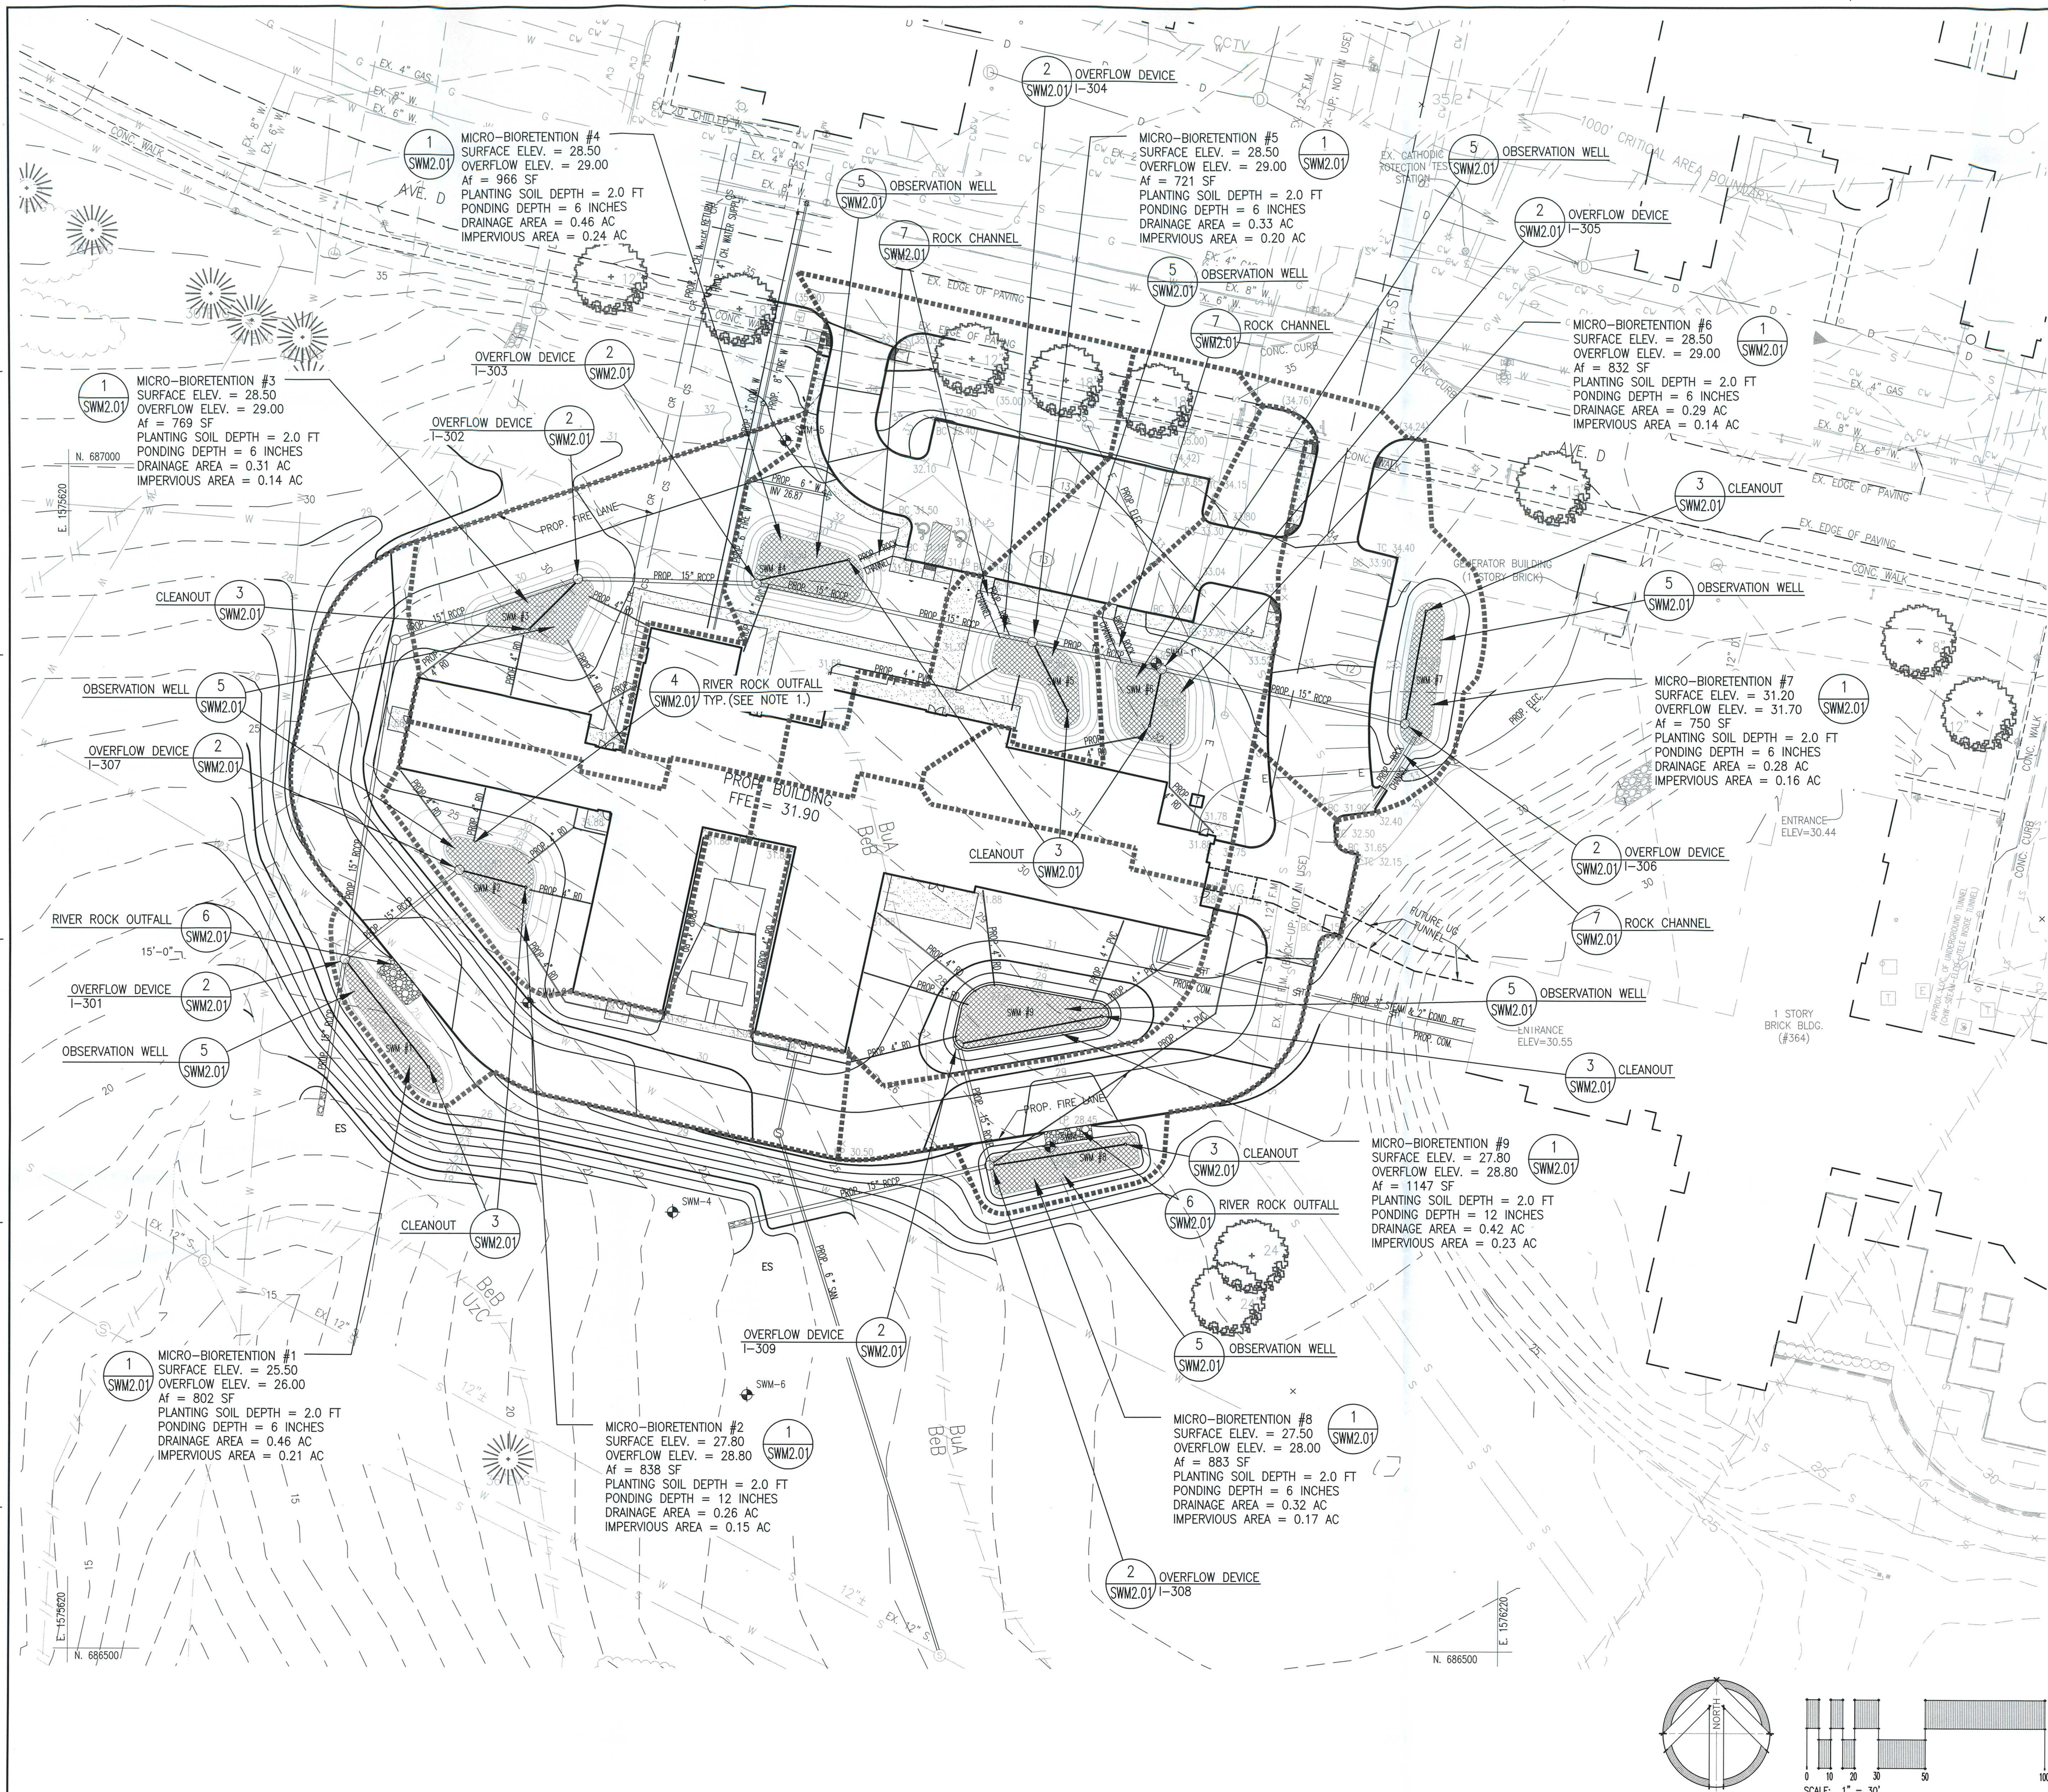

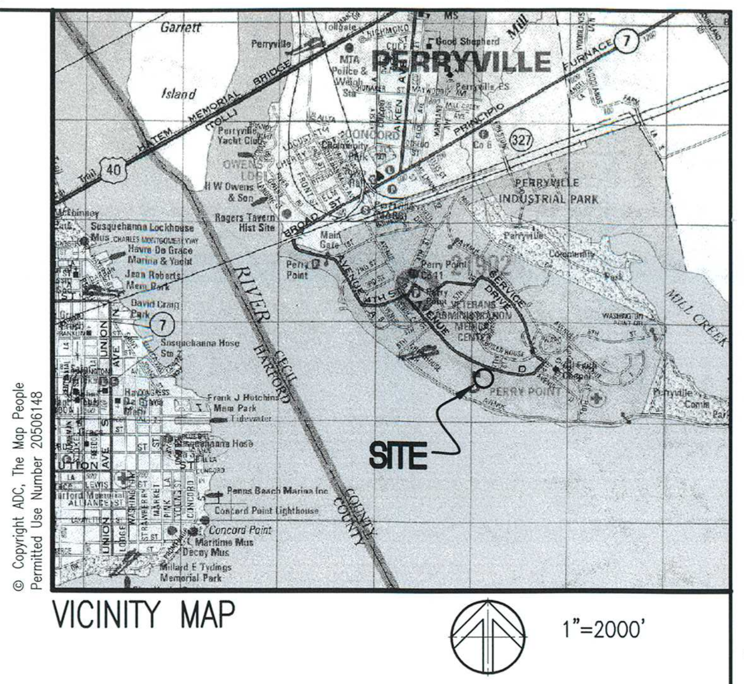

VICINITY MAP

1"=2000'

LEGEND

Symbol	Description
350 / 348	EXISTING CONTOURS
	EXISTING TREELINE
	EXISTING TREES
	EXISTING WALK
	EXISTING ROAD
	EXISTING CURB
	EXISTING BUILDING
EX. 15" SD — D	EXISTING STORM DRAIN
EX. 6" WATER — W	EXISTING WATER
EX. 8" SAN — S	EXISTING SANITARY SEWER
EX. 2" GAS — G	EXISTING GAS
EX. ELEC — E	EXISTING ELECTRIC
	EXISTING LIGHTING
EX. CATV — CATV	EXISTING CABLE TV TO REMAIN
EX. CWS — CW	EXISTING CHILLED WATER TO REMAIN
	1,000' CRITICAL AREA BOUNDARY
	PROPOSED WALK
	PROPOSED BUILDING
	PROPOSED CURB
350 / 348	PROPOSED CONTOURS
	PROPOSED MICRO-BIORETENTION FACILITY
	DRAINAGE AREA LINE

NOTES:

1. RIVER ROCK OUTFALL SHALL BE PLACED AT THE END OF EACH ROOF DRAIN. REFER TO DETAIL 4 ON SHEET SWM 2.01.
2. SEE APPROVED PLANTING PLANS FOR MICRO-BIORETENTION PLANTING

SITE DATA

OWNER/DEVELOPER: PERRY POINT VA MEDICAL CENTER
PERRY POINT, MARYLAND 21902

DEPT. OF VETERANS AFFAIRS
CONTACT: FRANKLYN BECKLEY
GENERAL ENGINEER
410.642.2411

SITE ADDRESS: PERRY POINT VA MEDICAL CENTER
AVENUE D, WEST OF BLDG. 364

APPROVED
NOV 2 0 2015
SEDIMENT & STORMWATER PLAN REVIEW DIVISION

SCALE: 1" = 30' (0 10 20 30 50 100)

NORTH

MDE # 15-SF-0279

BID DOCUMENTS

#	Revision	Date

CONSULTANTS: HOPE FURRER Associates, Inc. — SITE RESOURCES Comprehensive Land Planning & Site Design Services (410) 683-3388 — leeandassociatesinc

SEAL

PROFESSIONAL CERTIFICATION. I HEREBY CERTIFY THAT THESE DOCUMENTS WERE PREPARED OR APPROVED BY ME, AND THAT I AM A DULY LICENSED PROFESSIONAL ENGINEER UNDER THE LAWS OF THE STATE OF MARYLAND, LICENSE NO. 45542, EXPIRATION DATE: 06/10/2016.

ARCHITECTS/ENGINEERS:

AE WORKS
6587 Hamilton Avenue
Pittsburgh, Pennsylvania 15206
Ph: 412.287.7333 Fax: 412.287.7334
www.ae-works.com
AE Works Project Number: 12028

Drawing Title Stormwater Management Plan

Approved: Project Director

Project Title: Construct a New Residential Rehabilitation Treatment Program (RRTP) Building

Location: Perry Point VA Medical Center
Perry Point, MD 21902

Date: 06-11-15 **Checked:** JLH/MAS **Drawn:** RSW PGP

Project Number 512-531

Building Number

Drawing Number SWM 1.01

Office of Construction and Facilities Management
Department of Veterans Affairs

VA FORM 08-6231