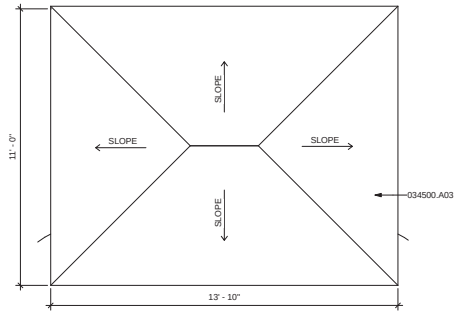

2 ROOF
1/2" = 1'-0"

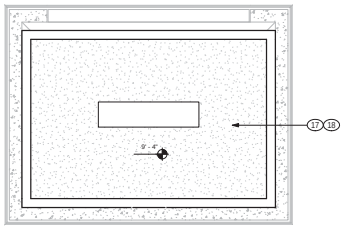

6 CEILING PLAN
1/2" = 1'-0"

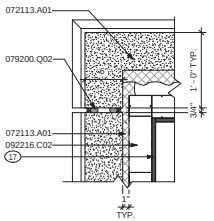

8 ENLARGE DETAIL
1 1/2" = 1'-0"

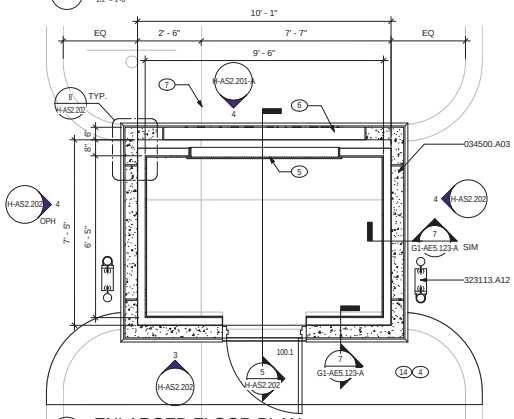

1 ENLARGED FLOOR PLAN
1/2" = 1'-0"

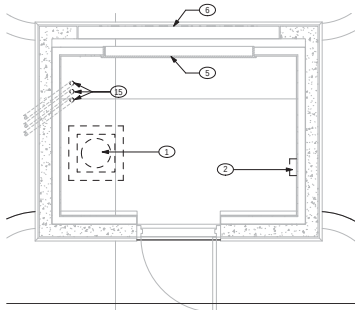

7 EQUIPMENT PLAN
1/2" = 1'-0"

NOTES:

SHEET NOTES:

A. REFER TO SHEET G-011 FOR STANDARD SYMBOLS AND ABBREVIATIONS.

B. PERSPECTIVES ARE PROVIDED FOR VISUAL CLARIFICATION. REFER TO ELEVATIONS AND SECTIONS FOR DETAILED INFORMATION.

C. HANDRAIL MANUFACTURER MUST SUBMIT SHOPDRAWINGS FOR DESIGNERS APPROVAL.

D. REFER TO CIVIL DRAWINGS FOR TOPOGRAPHY ELEVATIONS

KEYNOTES (00)

1 REFRIGERATOR SAMPLER (VA PROVIDED AND INSTALLED)
2 FLOW METER (VA PROVIDED & INSTALLED)
3 DOWEL CONNECTION
4 REFER TO CIVIL DRAWINGS FOR ELEVATION
5 ACCESS PANEL BY SIGNAGE MANUFACTURER
6 DIGITAL SIGNAGE REFER H-AG5.101
7 LAYOUT LINE "A" REFER TO CIVIL DRAWINGS
8 ELECTRICAL JUNCTION BOX. COORDINATE WITH ELECTRICAL DRAWINGS
9 CONTINUOUS SEALANT W/DOUBLE BACKER ROD
10 2" FOAM INSULATION (TYP)
11 EMBEDDED STEEL PLATES BY PRECAST MANUFACTURER
12 STEEL CLIP ANGLES BY SIGNAGE MANUFACTURER
13 PAINT TO MATCH SANDSTONE
14 CONCRETE STOOP. SEE CIVIL DWGS.
15 (3) 2" CONDUIT. SEE CIVIL DWGS.
16 SEE MECHANICAL DRAWINGS FOR EXHAUST EQUIPMENT
17 5/8" GLASS MAT FACED, MOISTURE RESISTANT, INTERIOR BOARD, TYPE X
18 3-5/8" METAL STUDS FRAME @ 12" O.C.

MATERIAL NOTES

034500.A01	PRECAST CONCRETE SHAPE
034500.A03	PRECAST CONCRETE WALL PANEL
072113.A01	SPRAY FOAM INSULATION
079200.Q02	BACKSTOP AND SEALANT
081113.A01	HOLLOW METAL DOOR
089000.A01	EXTRUDED ALUMINUM WALL LOUVER
092216.C02	STEEL STUD RUNNER TRACK
323113.A12	CANTILEVER SLIDING GATE

EXTERIOR FINISH NOTES

EMC-04	METAL PANEL FINISH "SANDSTONE"
EPC-1	MATCH APPROVED PRECAST SAMPLE FOR PCI 113
EPC-2	MATCH APPROVED PRECAST SAMPLE FOR PCI 113 AE-D
EPC-3	MATCH APPROVED PRECAST SAMPLE FOR PCI 298
EVP-7	PLASTER MATCHED TO APPROVED PRECAST SAMPLE FOR PCI 113, SEE SPEC SECTION 092225

LEGEND

CEILING TYPES

CEMENT PLASTER CEILING (EXTERIOR)
GYPSUM BOARD (INTERIOR)

ELECTRICAL SYMBOLS

CEILING MOUNT OR SUSPENED FLUORESCENT LUMINAIRE

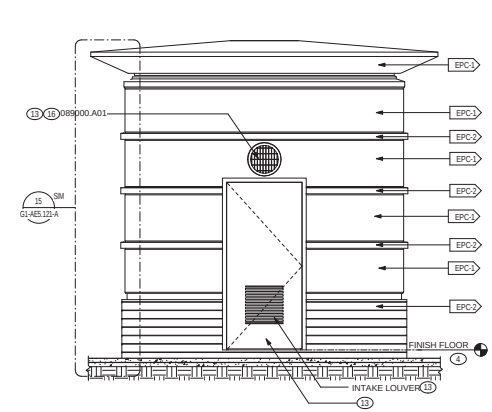

5 ENLARGED SECTION
1/2" = 1'-0"

3 ELEVATION SOUTH
1/2" = 1'-0"

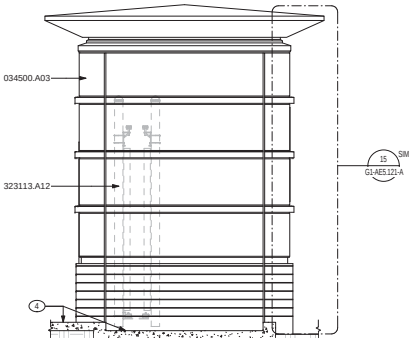

4 ELEVATION EAST & WEST
1/2" = 1'-0"

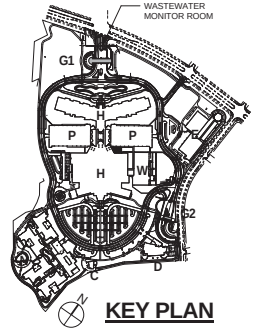

KEY PLAN

0 6" 12" 24" 36"
1" = 1'-0" GRAPHIC SCALE

0 1' 2' 4' 6'
1/2" = 1'-0" GRAPHIC SCALE

BUILDING IS NOT SPRINKLERED

No.	Description	Date
1	CPR 254 NEW SHEET	03/29/2012

CONSULTANTS:

Professional Seals:

ARCHITECT/ENGINEERS:

RLF A JOINT VENTURE
145 Lincoln Avenue, Winter Park, Florida 32789, 407 647 1039
ELLERBE BECKET
1001 G Street,NW, Suite 1000, Washington, D.C. 20001, 202 654 9300

Drawing Title: VAMC SITE BUILDINGS WASTEWATER MONITOR ROOM CONSTRUCTION PLANS

Approved: Project Director: Milan Grskic

Project Title: A NEW HOSPITAL FOR VAMC ORLANDO, FLORIDA

Location: Orlando, Florida

Date: 4 JUNE, 2010 | Checked: Checker | Drawn: EB /RLF

Project Number: 673-950

Building Number: 06 AND 08

Drawing Number: H-AS2.202

Dwg.242a of 4322

OFFICE OF FACILITIES MANAGEMENT

Department of Veterans Affairs

VA FORM 08-6231, OCT 1978