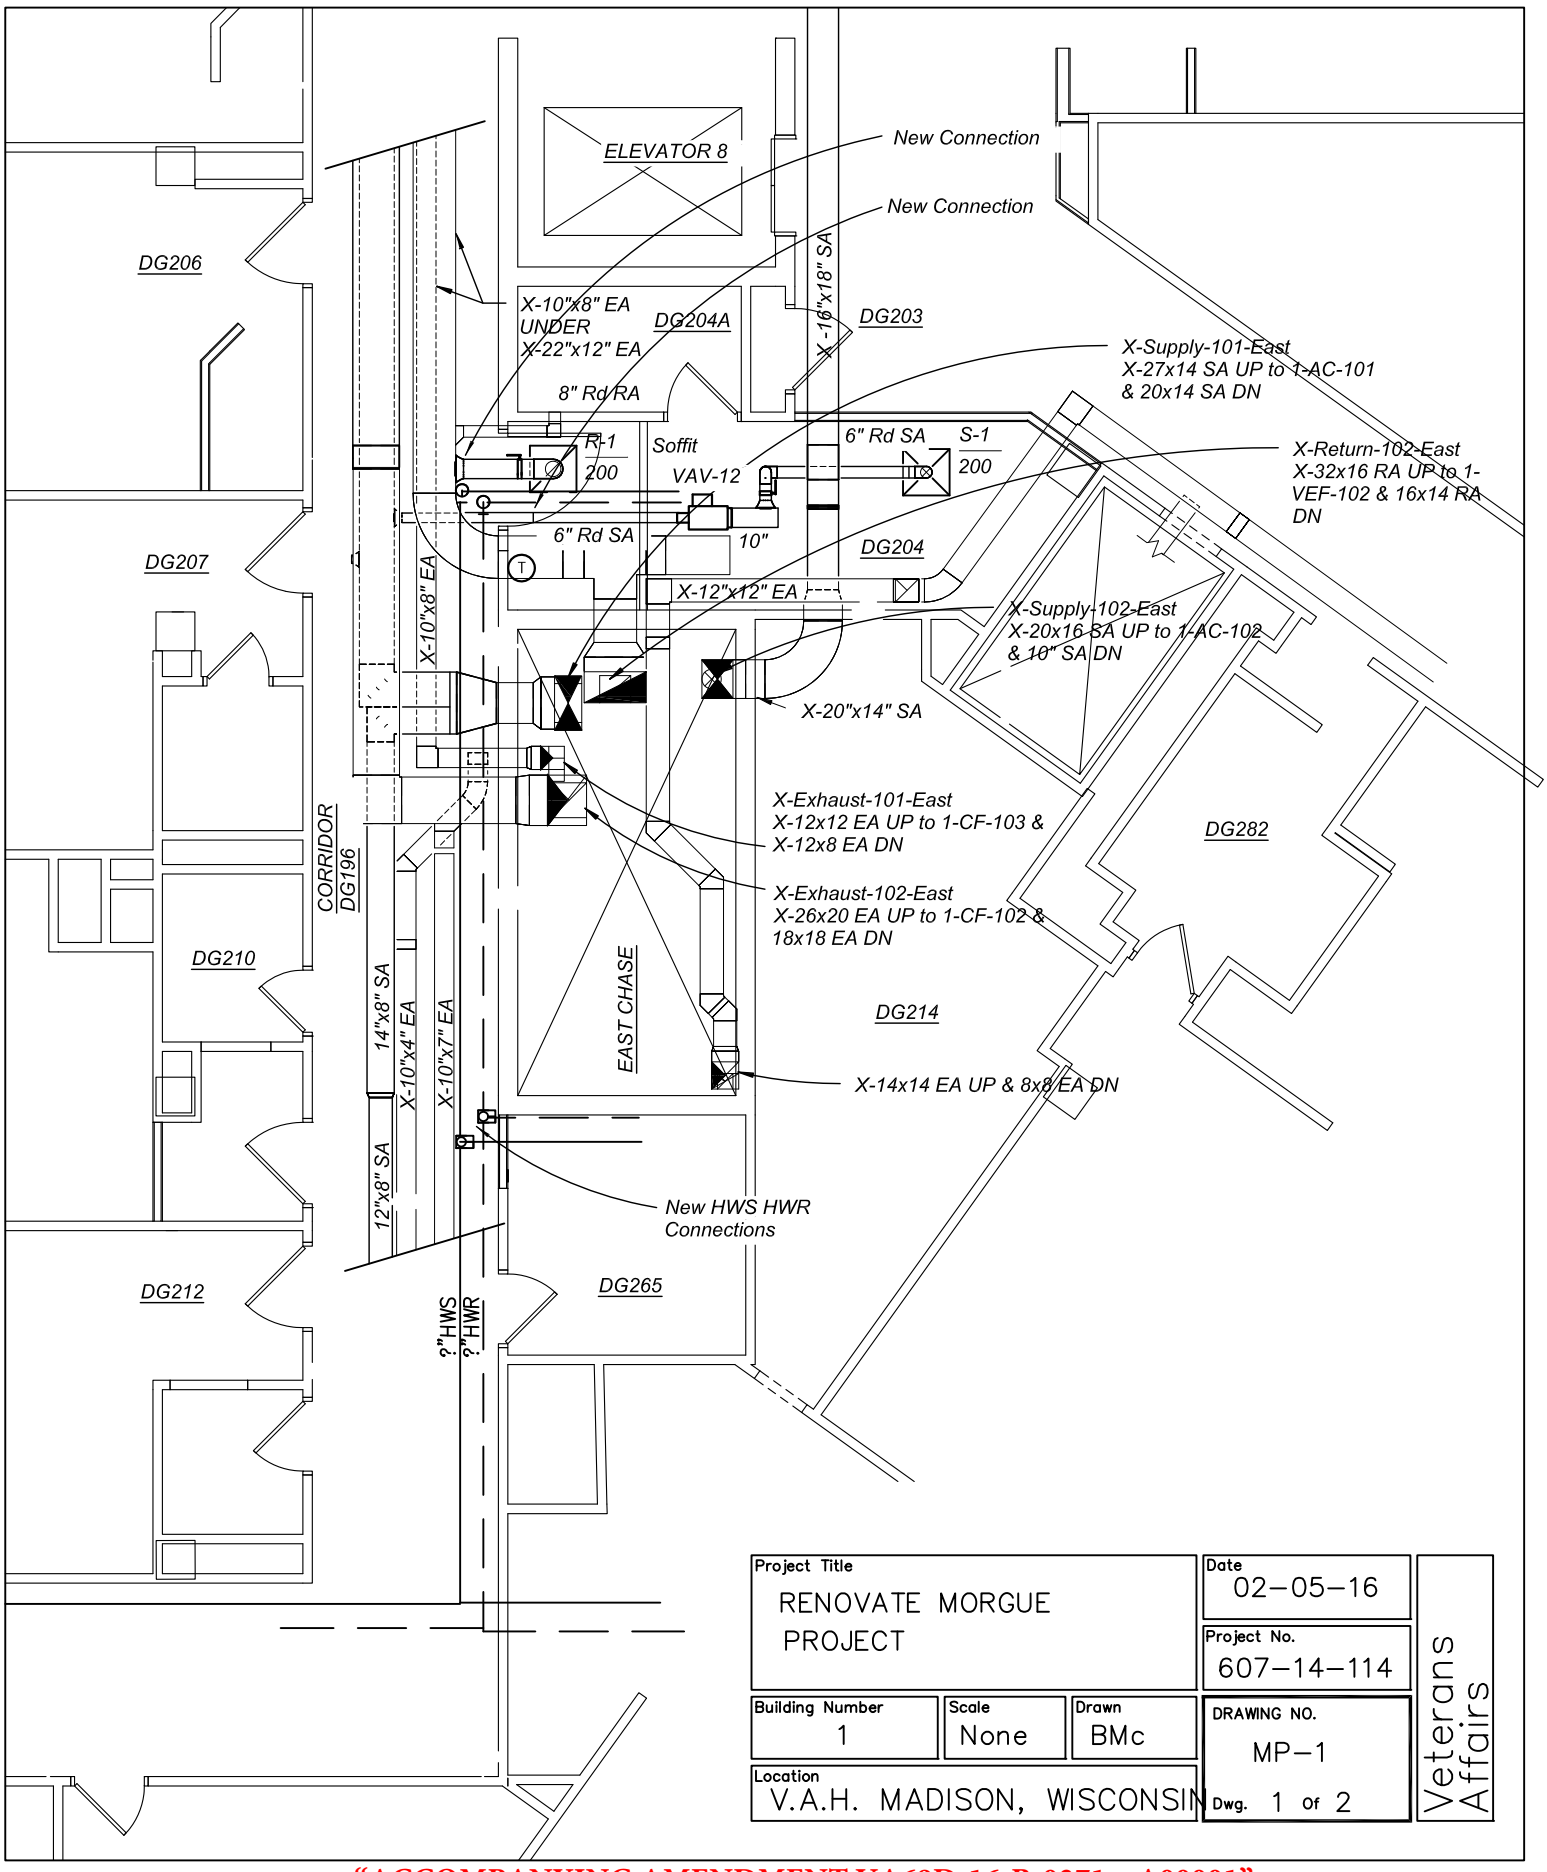

"ACCOMPANYING AMENDMENT VA69D-16-B-0371 – A00001"