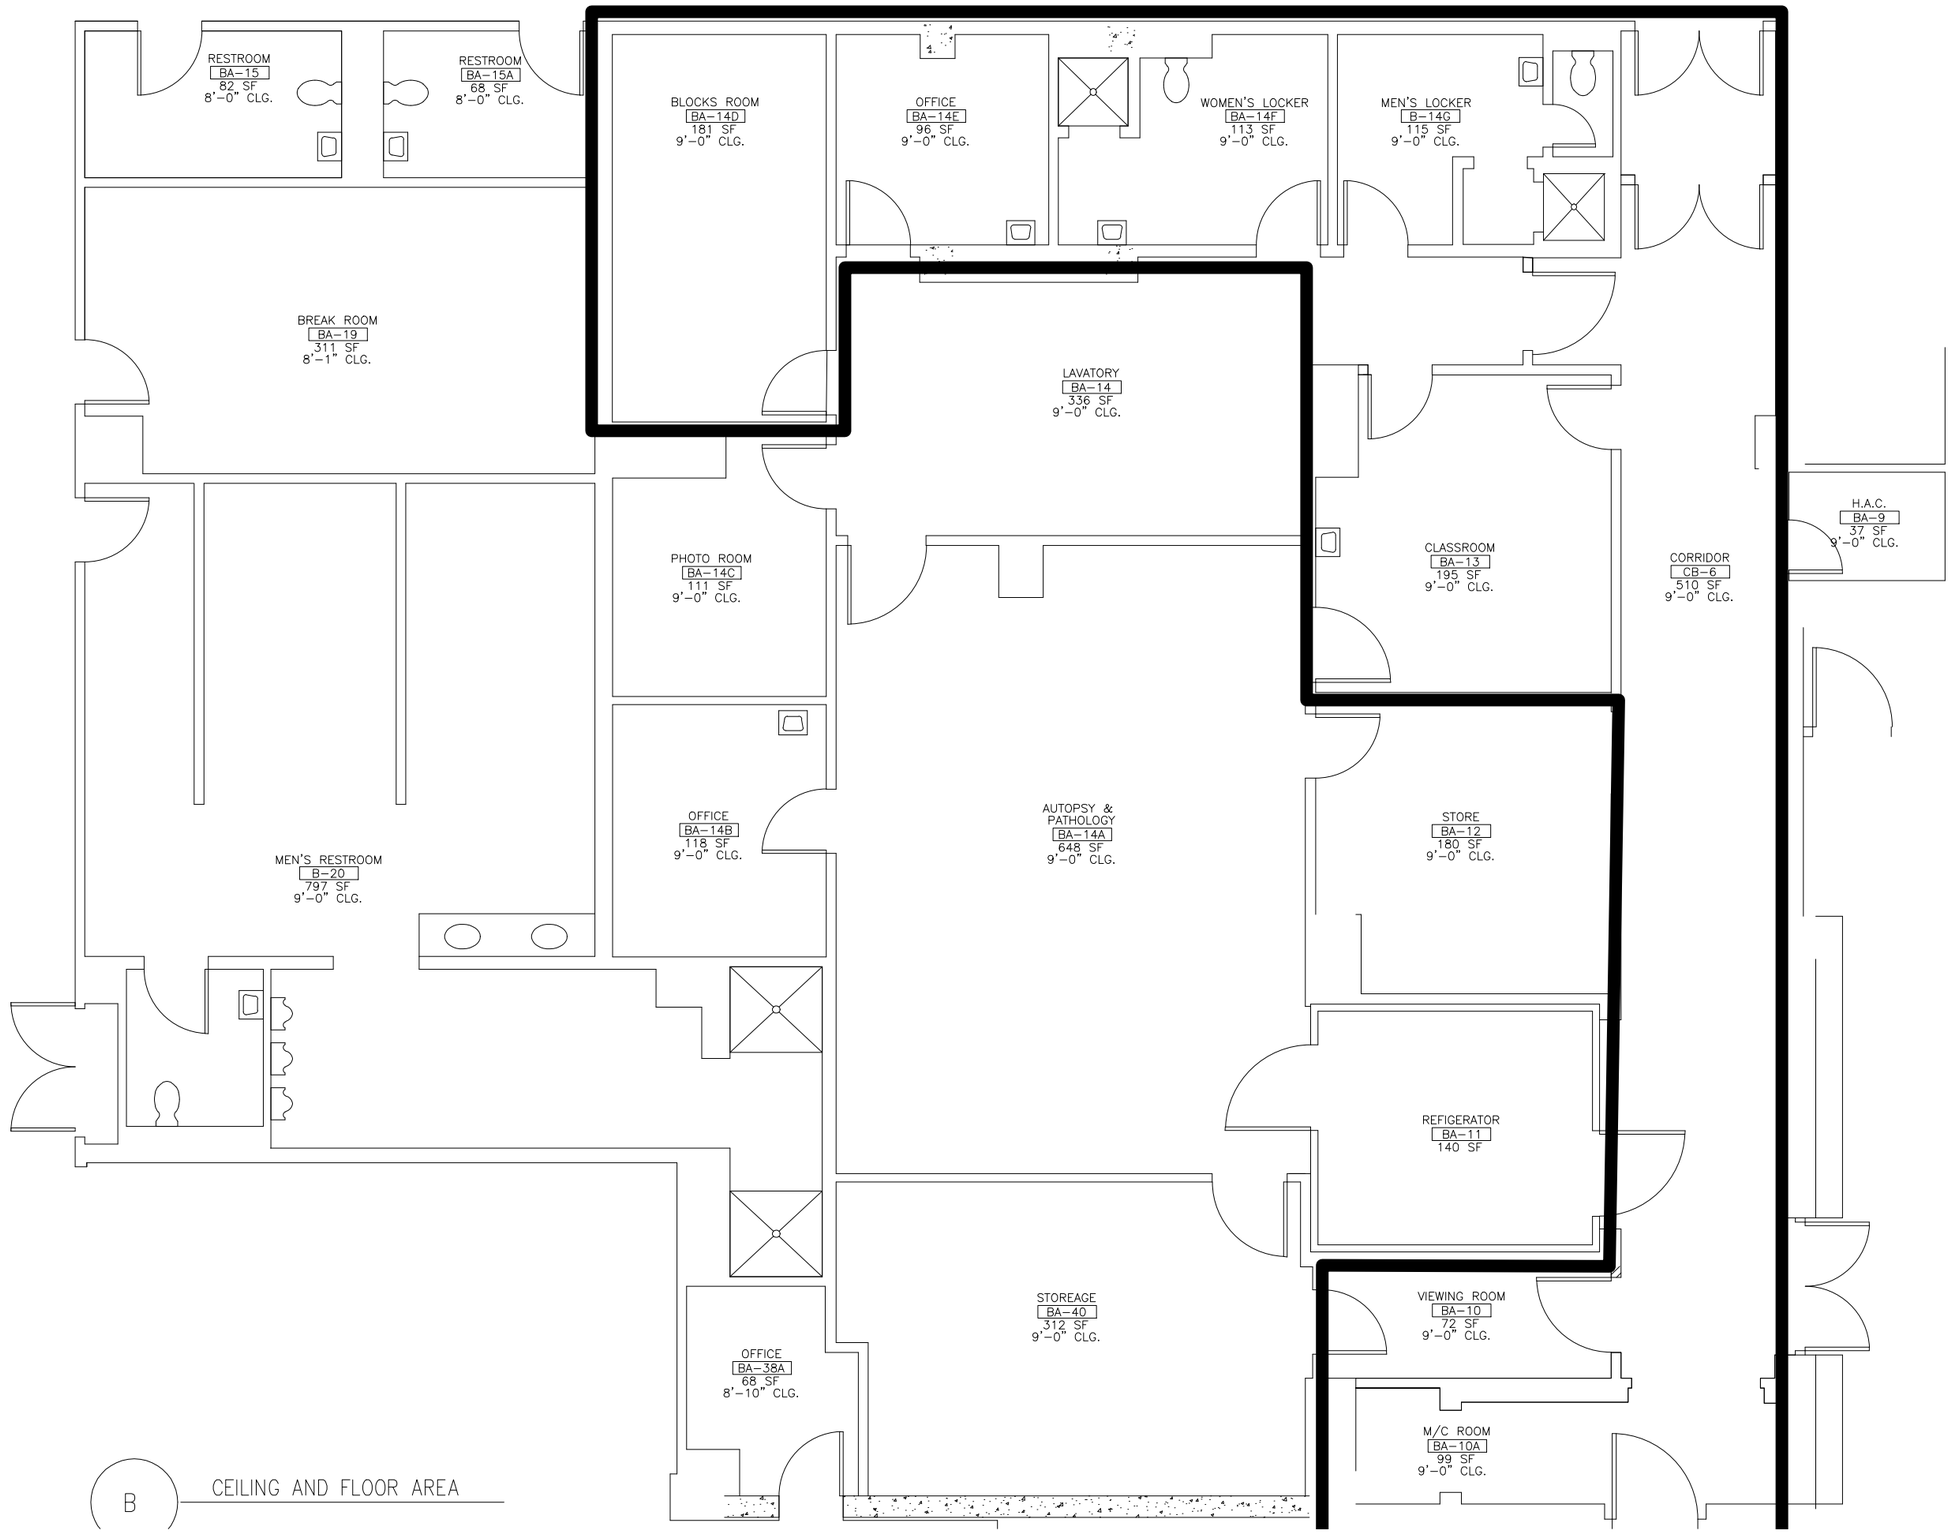

B CEILING AND FLOOR AREA