PLUMBING FIXTURE SCHEDULE

MARK	DESCRIPTION	MANUFACTURER	CATALOG NO.	ACCESSORIES	PIPING REQUIREMENTS			REMARKS	APPROVED MANUFACTURERS
					WASTE	VENT	SUPPLY		
P-201	URINAL (WALL MOUNTED)	ZURN	Z5750 1.0 GPF	ZURN #Z6003-CP-WS1-YK 1.0 GALLON FLUSH VALVE WITH SOLID RING PIPE SUPPORT, ZURN Z1222 FLOOR MOUNTED URINAL SUPPORT	2"	1-1/2"	3/4"	1, 4, 5	TOTO, KOHLER
P-101	HANDICAP ACCESSIBLE WATER CLOSET (FLUSH VALVE TYPE) FLOOR MOUNTED	ZURN	Z5665 ELONGATED 1.6 gpf	ZURN #ZER6000-CP-WS1-YK 1.6 GALLON FLUSH VALVE WITH SOLID RING PIPE SUPPORT, ZURN Z5950 WHITE OPEN FRONT SEAT COMPLETE WITH BOLT CAPS	4"	2"	1"	1, 3	TOTO, KOHLER AND GERBER
P-418	HANDICAP ACCESSIBLE LAVATORY (WALL MOUNTED)	ZURN	Z5120	ZURN FAUCET #Z6913XL SENSOR FAUCET WITH #Z8743-PC GRID STRAINER AND ZURN #Z1231 FLOOR MOUNTED LAVATORY SUPPORT	2"	1-1/2"	1/2"	1, 2, 5, 7	TOTO, KOHLER AND GERBER
P-502	MOP BASIN	SWAN	MS-2436	SERVICE FAUCET WITH HOSE AND BRACKET, MOP HANGER BY FSES	3"	1-1/2"	1/2"	FAUCET ALSO INSTALLED BY CONTRACTOR	FIAT, STERN WILLIAMS
H.B.	HOSE BIBB (FREEZE-PROOF)	ZURN	Z1321-WC	WITH WALL CLAMP	–	–	3/4"	WITH VACUUM BREAKER AND BACKFLOW PREVENTER	JAY R. SMITH AND WOODFORD
FD-A	FLOOR DRAIN	ZURN	ZN-415-B	TRAP GUARD TG-33 ZURN	2"	1-1/2"	–	COMBINATION WASTE VENT	WADE AND JAY R. SMITH
FD-S	FLOOR SINK	ZURN	ZN1900-K-25 (CAST IRON BODY)	12-1/2" SQ. TOP, 6" DEEP, SEDMENT BUCKET	3"	1-1/2"	–	PROVIDE GRATES AS REQ'D	WADE AND JAY R. SMITH
F.T.	FLOOR TROUGH	IMC TEDDY	FT-1260	SG MODEL SUBWAY GRATING	3"	1-1/2"	–	14 GAUGE STAINLESS STEEL	STAINLESS DRAINS
C.O.1	CLEANOUT (INTERIOR)	ZURN	ZN-1400	–	PER PLAN	–	–	SAME SIZE AS LINE	WADE AND JAY R. SMITH
C.O.2	CLEANOUT (IN PIPE BASEMENT)	–	–	THREADED PLUG IN PIPE BASEMENT	PER PLAN	–	–	SAME SIZE AS LINE	–
R.D.1	ROOF DRAIN	ZURN	Z100-C-R	UNDERDECK CLAMP AND SUMP RECIEVER	6"	–	–	SEE ARCH. DWGS. FOR LOCATION, SEE DETAIL 4/P4	WADE AND JAY R. SMITH
P-516	HAND SINK	–	–	WITH GOOSENECK FAUCET WITH ELECTRONIC CONTROL COMPLETE WITH 4-AA BATTERIES, EYE WASH, 1-1/2" BASKET DRAIN AND PEDESTAL SKIRT	2"	1-1/2"	1/2"	BY FSES INSTALLED BY CONTRACTOR	–
W.M.B.	WASHING MACHINE BOX	GUY GRAY	T-200-TP	–	2"	1-1/2"	1/2"	METAL CONSTRUCTION	IPS AND OATEY
W.H.A.	WATER HAMMER ARRESTER	SIOUX CHIEF	653-B	–	–	–	–	–	WATTS
W.H.	WATER HEATER	EXISTING	TO REMAIN	–	–	–	PER DIAGRAM	EXISTING	EXISTING
M.V.	THERMOSTATIC MIXING VALVE	WATTS	#USG-B	THERMOSTATIC MIXING VALVE	–	–	1/2"	7 PER DETAIL 3/P4	WILKINS, POWERS
E.W.	EYE WASH	HAWS	7260B	THERMOSTATIC TEMPERING VALVE	–	–	1/2"	–	GUARDIAN

NOTES

1. COORDINATE ROUGH-IN OF ALL PLUMBING FIXTURES WITH ARCHITECTURAL DRAWINGS.
2. SINKS AND LAVATORIES FOR HANDICAPPED ACCESS SHALL BE INSTALLED WITH OFFSET TAILPIECES. ALL SINK AND LAVATORY DRAIN AND WATER LINES SHALL BE INSULATED WITH PROTECTIVE DEVICES EQUAL TO ZURN Z8949-2-NT, PVC, OR "TRUEBRO" #103W, WHITE MOLDED VINYL.
3. FOR HANDICAPPED-ACCESSIBLE WATER CLOSET, FURNISH AND INSTALL WITH THE FLUSH HANDLE ON THE WIDE SIDE OF THE RESTROOM OR STALL.
4. URINAL CARRIER MAY BE OMITTED WHERE URINAL IS MOUNTED TO 6" MINIMUM MASONRY WALL.
5. ON ALL SINKS AND LAVATORIES WITH WRIST BLADE FAUCET HANDLES, SET THE HANDLES AT 180° FROM EACH OTHER (STRAIGHT ACROSS) SO THE HANDLE WILL NOT SWING INTO THE WATER STREAM WHEN TURNED ON.
6. PER ARCHITECTURAL ELEVATION VIEW FOR MOUNTING HEIGHT.
7. ALL LAVATORIES SHALL BE INSTALLED WITH A THERMOSTATIC MIXING VALVE,

NOTES

PIPE AND FITTING INFORMATION SHALL BE INCLUDED WITH THE PLUMBING FIXTURE SUBMITTALS.

(SUBSTITUTIONS MUST BE REVIEWED PRIOR TO BID DATE)
(PER SPECIFICATIONS SECTIONS 20000 PARTS 1 & 4 FOR REQUIREMENTS)

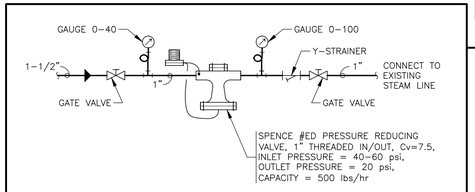

STEAM PRESSURE REDUCING VALVE DETAIL

5/P4 — N.T.S.

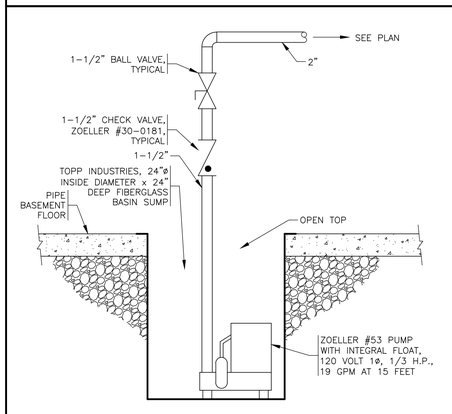

DEWATERING SUMP PUMP DETAIL

4/P4 — N.T.S.

NOTE:
NOT ALL ASPECTS OF ROOF DRAIN INSTALLATION ARE INDICATED.

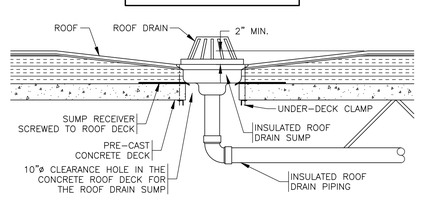

ROOF DRAIN INSTALLATION DETAIL

4/P4 — N.T.S.

NOTE:
IF A POWERS/WATTS THERMOSTATICALLY CONTROLLED FAUCET IS USED, THE SEPARATE MIXING VALVE MAY BE OMITTED.

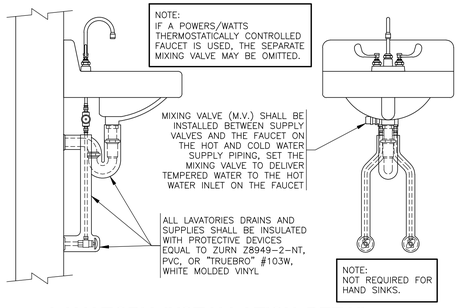

LAVATORY INSTALLATION DETAIL

3/P4 — N.T.S.

NOTE:
ALL FLOOR DRAINS SHALL BE RECESSED 1/2", UNLESS NOTED OTHERWISE ON THE PLANS.

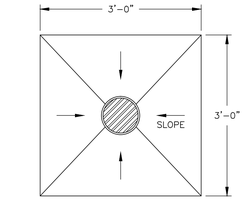

PLAN VIEW

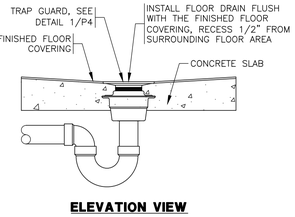

ELEVATION VIEW

FLOOR DRAIN DETAIL

2/P4 — N.T.S.

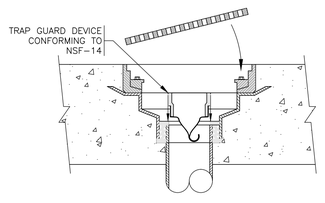

NOTE:
A TRAP GUARD PRODUCT THAT CONFORMS TO NSF-14 MAY BE USED IN LIEU OF A TRAP PRIMER.

TRAP GUARD DETAIL

1/P4 — N.T.S.

CONTRACT DOCUMENTS

© COPYRIGHT 2015 - DESIGNS, DRAWINGS AND SPECIFICATIONS ARE INSTRUMENTS OF SERVICE AND ARE THE PROPERTY OF THE DESIGN PROFESSIONAL. REPRODUCTION PROHIBITED WITHOUT THE EXPRESS WRITTEN CONSENT OF THE DESIGN PROFESSIONAL.

Revisions:	Date

CONSULTANTS:

SGE Smith-Goth Engineers, Inc.
Experience. Forward-thinking.
3855 S. Jefferson Ave.
Springfield, MO 65807
P: 417-882-2200
F: 417-882-1188
www.smithgoth.com
Illinois certificate of authority no. 184.006101

State of Illinois — Norman E. Goth — Number 062-051123 — Registered Professional Engineer — 12/29/15

ARCHITECT/ENGINEERS:

MAK ARCHITECTS, INC.
ARCHITECTURE ▪ PLANNING ▪ INTERIOR DESIGN
8328-R Olive Boulevard., St. Louis, Missouri 63132
mak@makarchitects.com www.makarchitects.com
314-997-3802 314-993-3761 (Fax)

Drawing Title: **BLDG. #2 - PLUMBING SCHEDULES AND DETAILS**

Approved Project Director:

Project Title: **CONSTRUCT NEW DIETETICS**
DEPARTMENT OF VETERAN AFFAIRS
MEDICAL CENTER

Location: 2401 WEST MAIN STREET, MARION, IL 62959

Date: 1-29-2016 | Checked: D.L.S. | Drawn: J.J.W.

Project Number: 657A5-10-101
Building Number: Building #2
Drawing Number: P4
Dwg. 6 of 21

Office of Construction and Facilities Management
Department of Veterans Affairs

VA FORM 08-6231