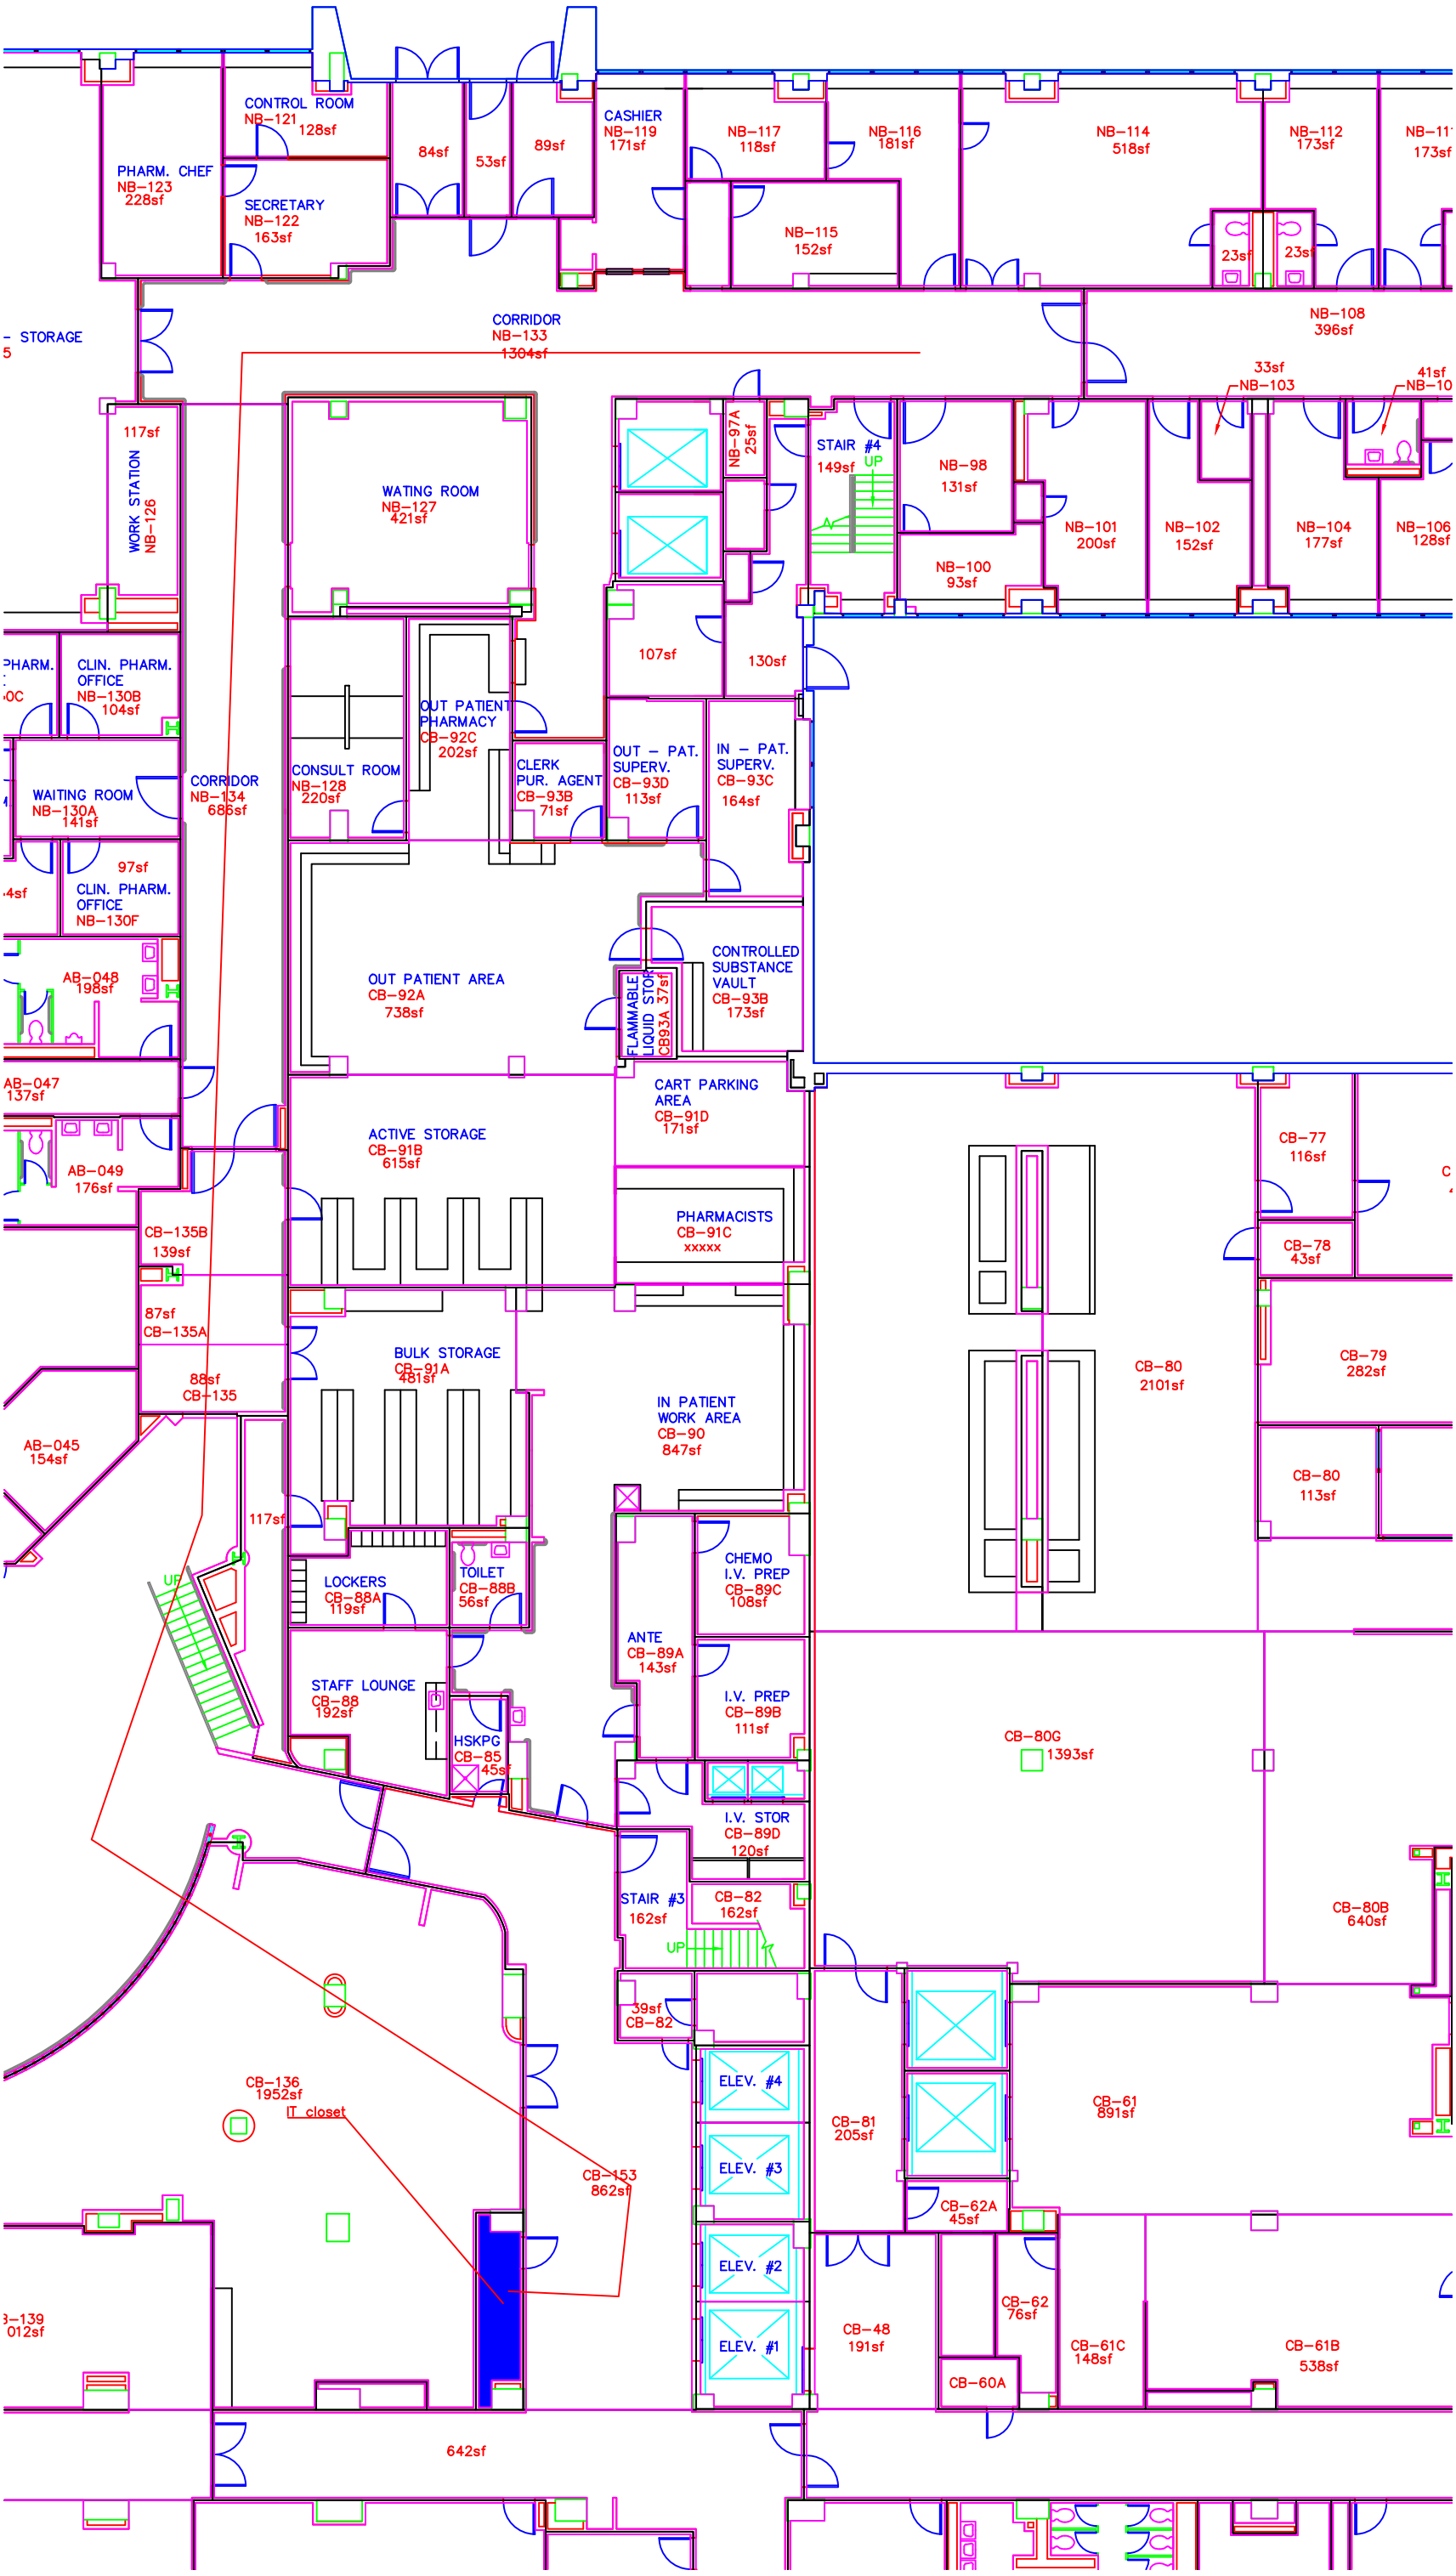
PHARM. CHEF
NB-123
228sf
CONTROL ROOM
NB-121
128sf
SECRETARY
NB-122
163sf
84sf
53sf
89sf
CASHIER
NB-119
171sf
NB-117
118sf
NB-116
181sf
NB-114
518sf
NB-112
173sf
NB-115
152sf
23sf
23sf
CORRIDOR
NB-133
1304sf
NB-108
396sf
33sf
NB-103
41sf
STORAGE
117sf
WORK STATION
NB-126
WATING ROOM
NB-127
421sf
NB-97A
25sf
STAIR #4
149sf
UP
NB-98
131sf
NB-100
93sf
NB-101
200sf
NB-102
152sf
NB-104
177sf
NB-106
128sf
PHARM.
CLIN. PHARM.
OFFICE
NB-130B
104sf
107sf
130sf
OUT PATIENT
PHARMACY
CB-92C
202sf
CONSULT ROOM
NB-128
220sf
CLERK
PUR. AGENT
CB-93B
71sf
OUT - PAT.
SUPERV.
CB-93D
113sf
IN - PAT.
SUPERV.
CB-93C
164sf
WAITING ROOM
NB-130A
141sf
CORRIDOR
NB-134
686sf
97sf
CLIN. PHARM.
OFFICE
NB-130F
AB-048
198sf
OUT PATIENT AREA
CB-92A
738sf
FLAMMABLE
LIQUID STOR
CB93A 37sf
CONTROLLED
SUBSTANCE
VAULT
CB-93B
173sf
AB-047
137sf
AB-049
176sf
ACTIVE STORAGE
CB-91B
615sf
CART PARKING
AREA
CB-91D
171sf
CB-77
116sf
CB-78
43sf
PHARMACISTS
CB-91C
xxxxx
CB-135B
139sf
87sf
CB-135A
88sf
CB-135
BULK STORAGE
CB-91A
481sf
IN PATIENT
WORK AREA
CB-90
847sf
CB-80
2101sf
CB-79
282sf
CB-80
113sf
AB-045
154sf
117sf
UP
LOCKERS
CB-88A
119sf
TOILET
CB-88B
56sf
CHEMO
I.V. PREP
CB-89C
108sf
ANTE
CB-89A
143sf
STAFF LOUNGE
CB-88
192sf
HSKPG
CB-85
45sf
I.V. PREP
CB-89B
111sf
CB-80G
1393sf
I.V. STOR
CB-89D
120sf
STAIR #3
162sf
CB-82
162sf
UP
CB-80B
640sf
39sf
CB-82
ELEV. #4
ELEV. #3
ELEV. #2
ELEV. #1
CB-81
205sf
CB-61
891sf
CB-136
1952sf
IT closet
CB-153
862sf
CB-62A
45sf
CB-62
76sf
CB-48
191sf
CB-61C
148sf
CB-61B
538sf
CB-60A
642sf