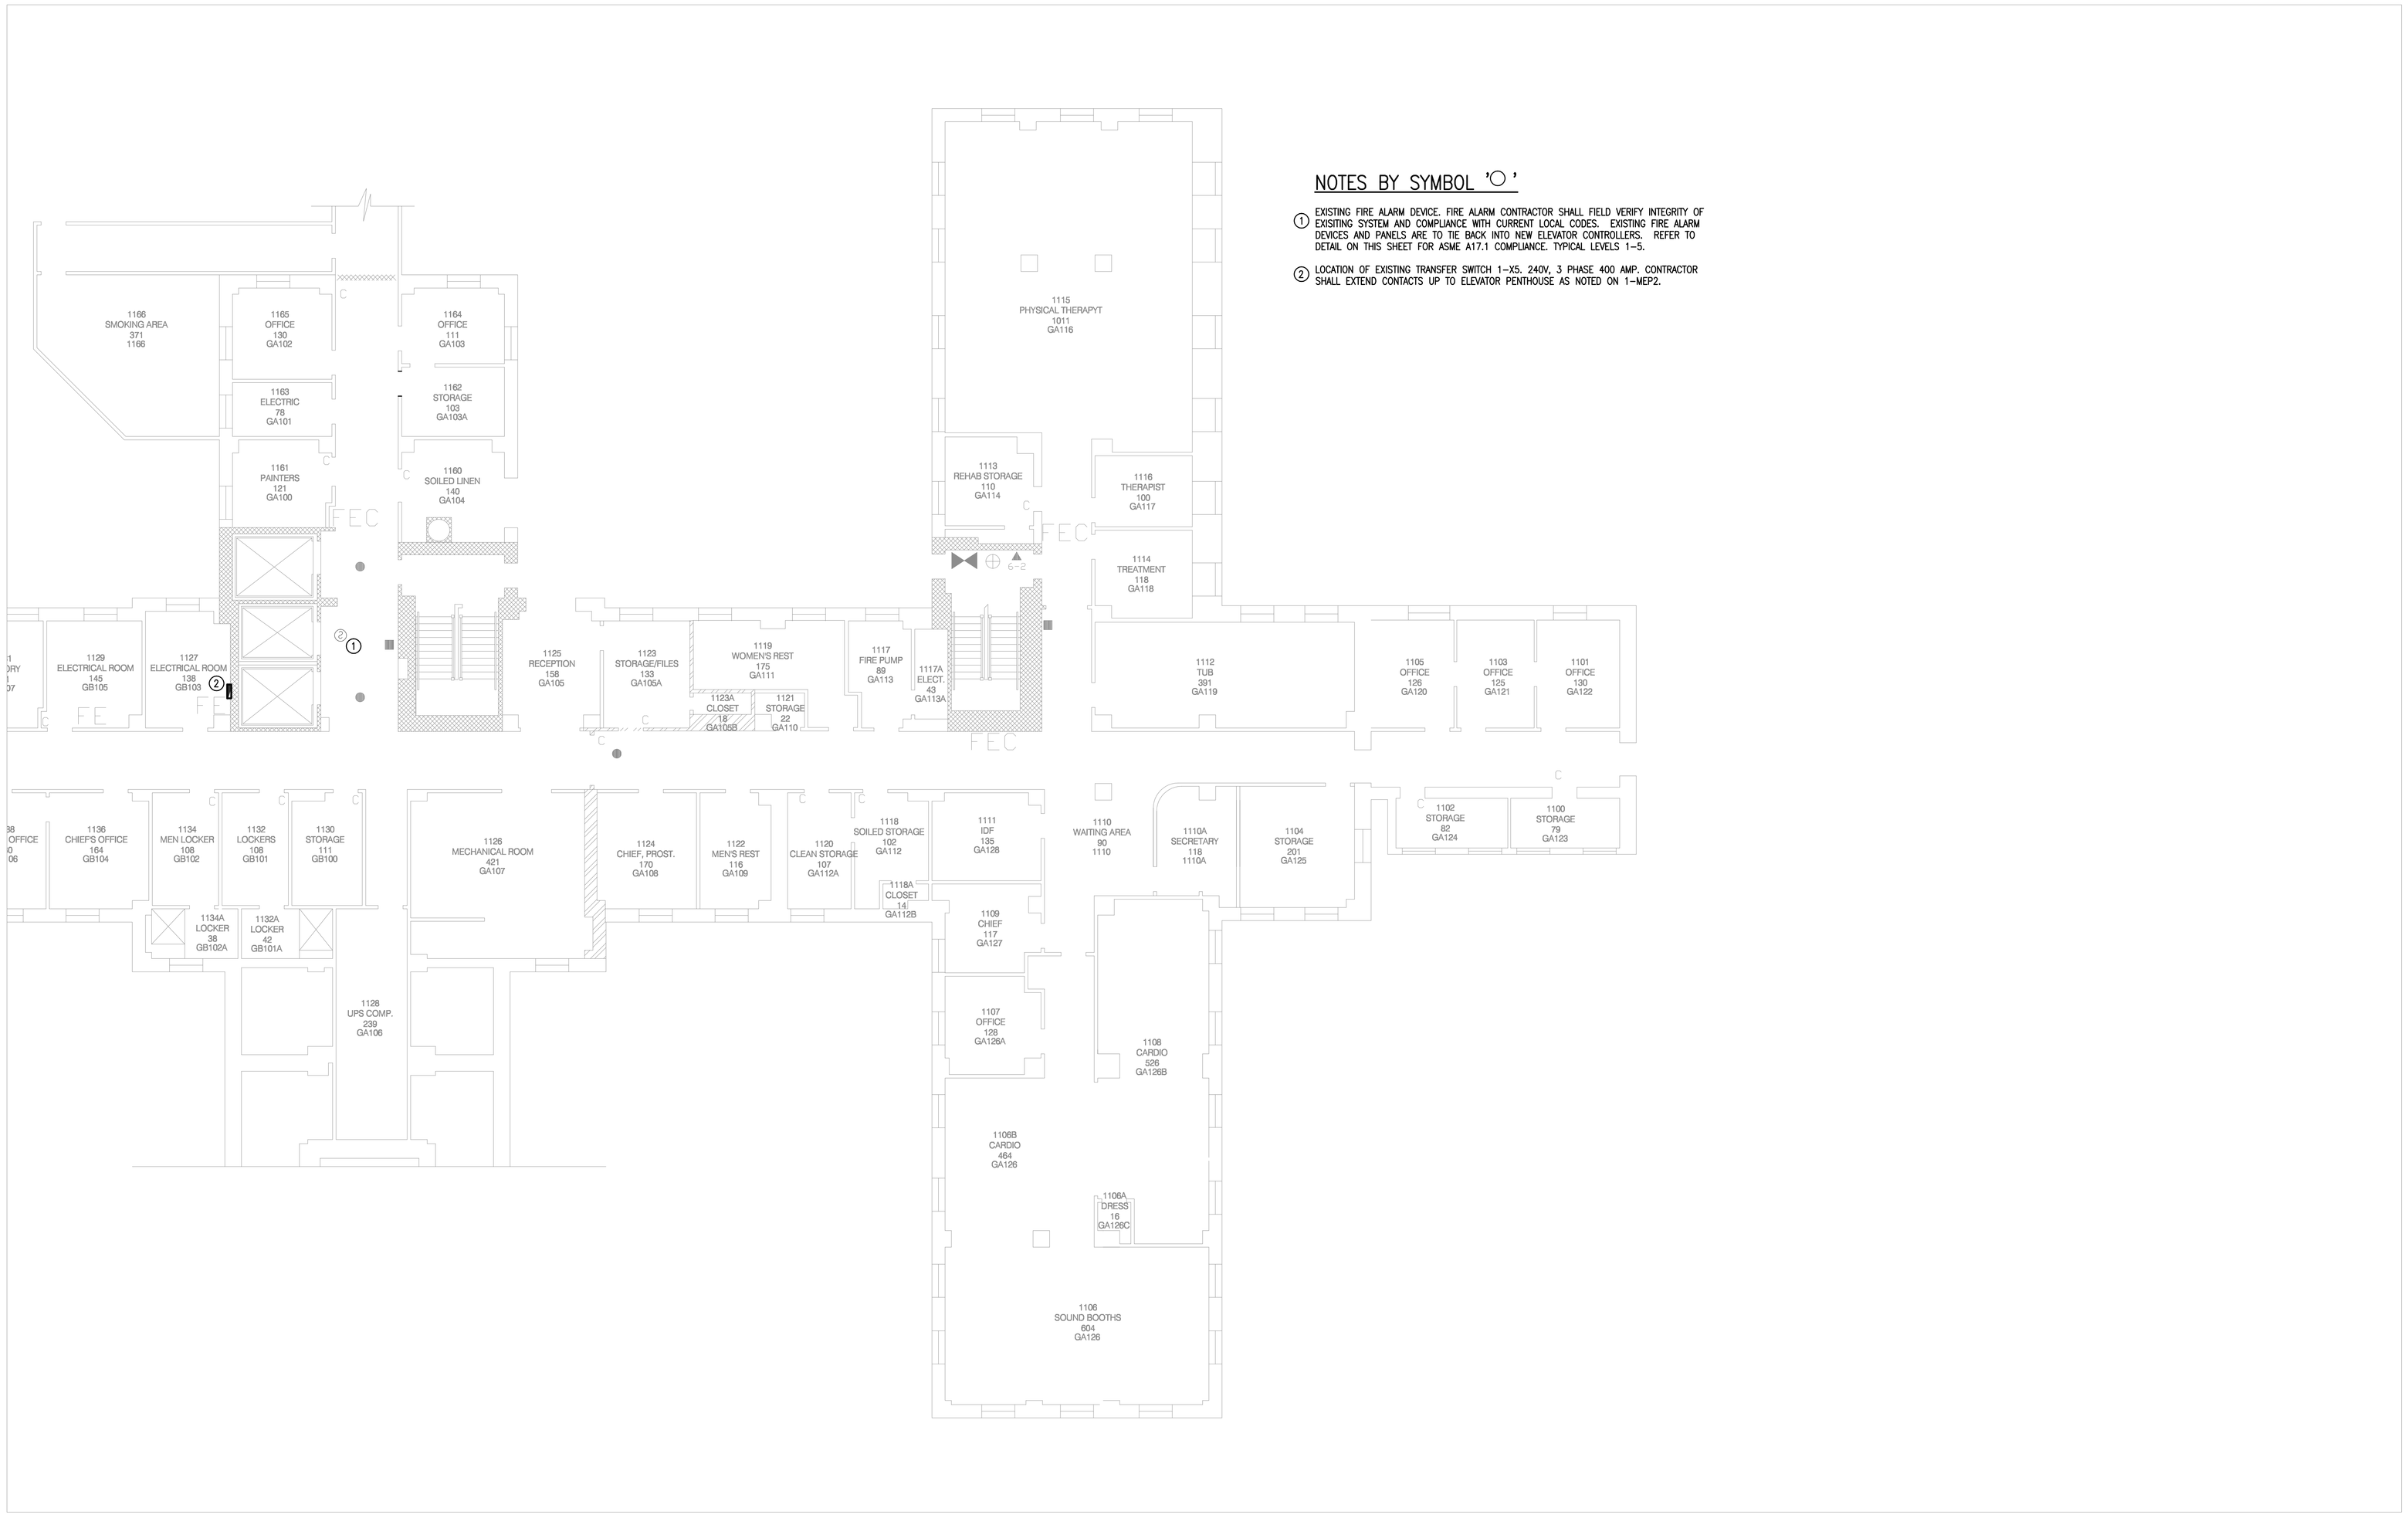

NOTES BY SYMBOL '○'

1. EXISTING FIRE ALARM DEVICE. FIRE ALARM CONTRACTOR SHALL FIELD VERIFY INTEGRITY OF EXISITING SYSTEM AND COMPLIANCE WITH CURRENT LOCAL CODES. EXISITING FIRE ALARM DEVICES AND PANELS ARE TO TIE BACK INTO NEW ELEVATOR CONTROLLERS. REFER TO DETAIL ON THIS SHEET FOR ASME A17.1 COMPLIANCE. TYPICAL LEVELS 1–5.
2. LOCATION OF EXISTING TRANSFER SWITCH 1–X5. 240V, 3 PHASE 400 AMP. CONTRACTOR SHALL EXTEND CONTACTS UP TO ELEVATOR PENTHOUSE AS NOTED ON 1–MEP2.

1 BLDG. #1, 1ST–5TH FLOOR PLAN–MEP
1/8" = 1'–0"

STATE OF TEXAS
WILLIAM D. MOORE
109654
REGISTERED PROFESSIONAL ENGINEER
02/18/2010

100% CD'S

Revisions	Date

CONSULTANTS:

TELIOS
3535 Travis Street, Ste. 115
Dallas, Texas 75204
phone: 214.744.6199
fax: 214.744.0770
Texas Registration #F-6434
MEP ENGINEERING • ENERGY MODELING
LEED CONSULTATION • COMMISSIONING

ARCHITECT/ENGINEERS:

SBBL Architecture + Planning
1001 North Alvernon Way #105, Tucson, Arizona 85711
e: sbbl@sbbl.biz

Drawing Title: 1ST-FLOOR-PLAN-MEP	Project Title: ELEVATOR REPAIRS AND UPGRADES, BUILDINGS 1		Project Number: VA 504-11-105
			Building Number: 1
Approved Project Director	Location: VAMC - THOMAS E. CREEK		Drawing Number: 1-MEP1
	Date: 02.18.10	Checked	Drawn

Office of Construction and Facilities Management

VA FORM 08-6231