three inches = one foot 6"

one and one half inches = one foot 6" 0 1

one inch = one foot 6" 0 2

three quarters inch = one foot 6" 0 2

one half inch = one foot 0 4

three eighths inch = one foot 0 4

one quarter inch = one foot 0 4 8

one eighth inch = one foot 0 4 8 16

IN-15.09-12 Interior Signs Ê

Soffit Mounted Directional Sign

Size
IN-15.09
152 mm x 1016 mm
(6" x 40")

IN-15.10
305 mm x 1016 mm
(12" x 40")

IN-15.11
457 mm x 1016 mm
(18" x 40")

IN-15.12
305 mm x 1016 mm
(12" x 40")

Description & Use
Use this sign for directional information that needs to be communicated overhead.

Message Configuration
(Refer to layout drawing for lettering sizes and dimensions)

Sign Components
Sliding Rail Back; Copy Panel; Top Accent Bar; End Caps

Graphic Process
Surface applied vinyl.

Colors
Text & Arrows: Refer to Color Chart.
Background & Accent Bar: Refer to Color Chart

Typography
Helvetica Medium Condensed
75 mm (3") cap height required for all text.

Mounting
Double sided foam tape, silastic adhesive or screw.

Installation
On soffits above doors, alcoves and counters.

Recommendations
This sign is for use in corridors to direct patients and public through the building. Because of required letter height there is a limit to the length of messages and limited number of messages.

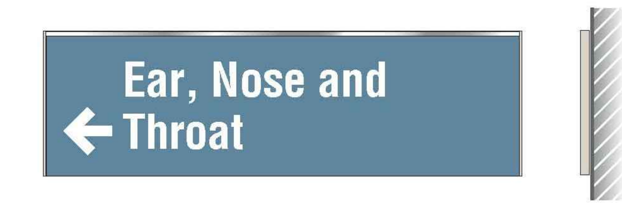

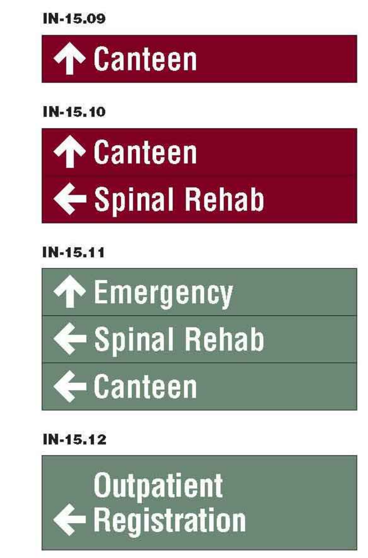

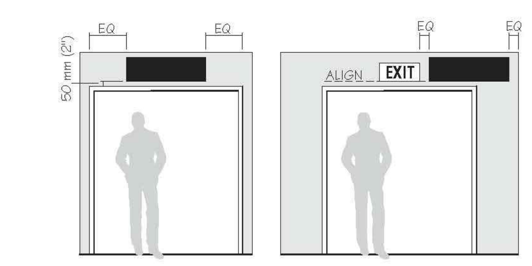

02/2005 Page 6-5-37

IN-15.09-12 Interior Signs Ê

Soffit Mounted Directional Sign

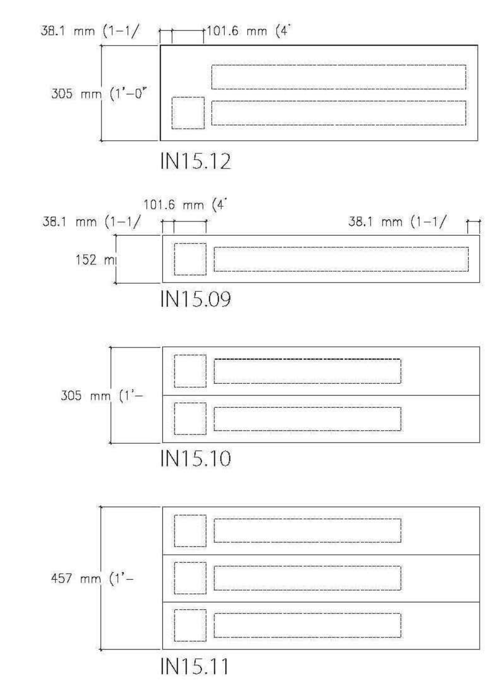

ARROW: R... andar... arrow positioning rel...

FULLY SPRINKLERED

ISSUE 006 - CD BID	01.20.11
ISSUE 005 - CD OWNER REVIEW	12.17.10
ISSUE 004 DESIGN DEVELOPMENT RECORD	11.12.10
Revisions:	**Date**

KEY PLAN

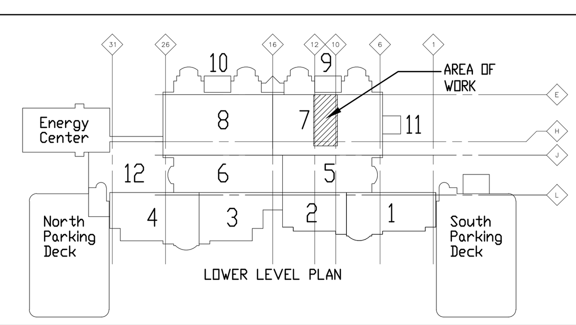

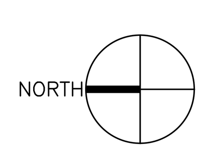

US DEPARTMENT OF VETERANS AFFAIRS
JOHN D. DINGELL
VA MEDICAL CENTER
4646 JOHN R. STREET
DETROIT, MI 48202

ARCHITECT/ENGINEERS:

Kahn

Albert Kahn Associates, Inc.
Albert Kahn Building
7430 Second Ave.
Detroit, Michigan 48202-2798
Albert Kahn Associates, Inc. is a member of the Albert Kahn Family of Companies. © 2007
ALBERT KAHN JOB #: 03188-00.000

Drawing Title: SIGN ELEVATIONS AND DETAILS	Project Title: POLICE SERVICES RELOCATION	Project Number: 553-11-108	Office of Construction and Facilities Management
		Building Number: 100	
Approved: Project Director: K. JAPOWICZ	Location: DETROIT, MICHIGAN	Drawing Number: 403 Dwg. 19 of 50	Department of Veterans Affairs
	Date: 01-20-2011 / Checked: EAM / Drawn: CAT		

VA FORM 08-6231