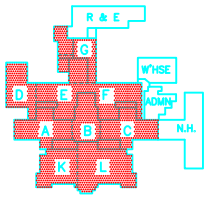

KEY PLAN

"E" DENOTES EMERGENCY STANDBY POWER

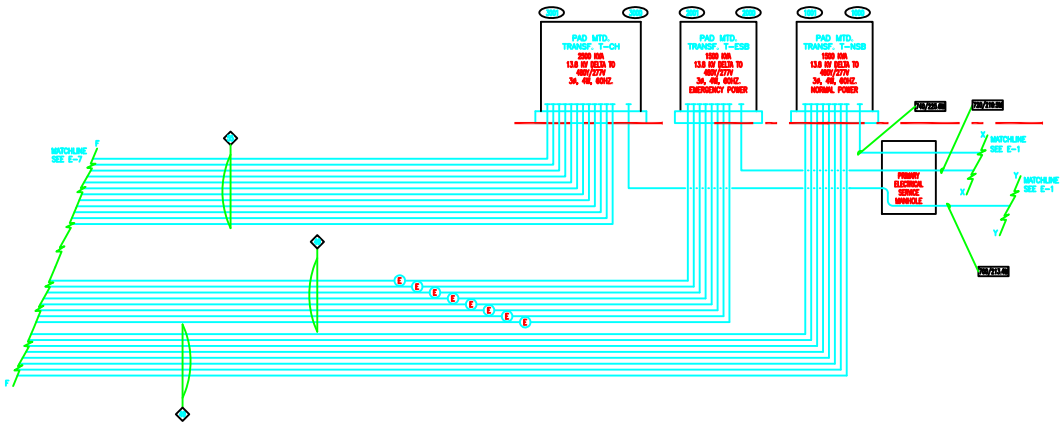

Revisions	Date

SHAH + ASSOCIATES ENGINEERS CONSULTANTS
4 PROFESSIONAL DRIVE SUITE 136
GAITHERSBURG, MARYLAND 20879 (301) 926-2797

G.V. (SONNY) MONTGOMERY VETERANS AFFAIRS MEDICAL CENTER
JACKSON, MISSISSIPPI

JACKSON CADD

Approved:

Approved:

Drawing Title: HOSPITAL – ELECTRICAL POWER RISER DIAGRAM

Approved: Chief, FMS

Approved: Center Director

Project Title: ELECTRICAL DISTRIBUTION SYSTEM STUDY

Bldg. No.

Drawn VS

Checked DHE

Location VAMC JACKSON – MISSISSIPPI

Date 12/24/98

Project No. 586-97-126

Drawing No. E-8

Dwg. 9 of 16

DEPARTMENT OF VETERANS AFFAIRS

V.A. Form

02/10/99 c:\projects\vamc\jackson\E-8.dwg2V