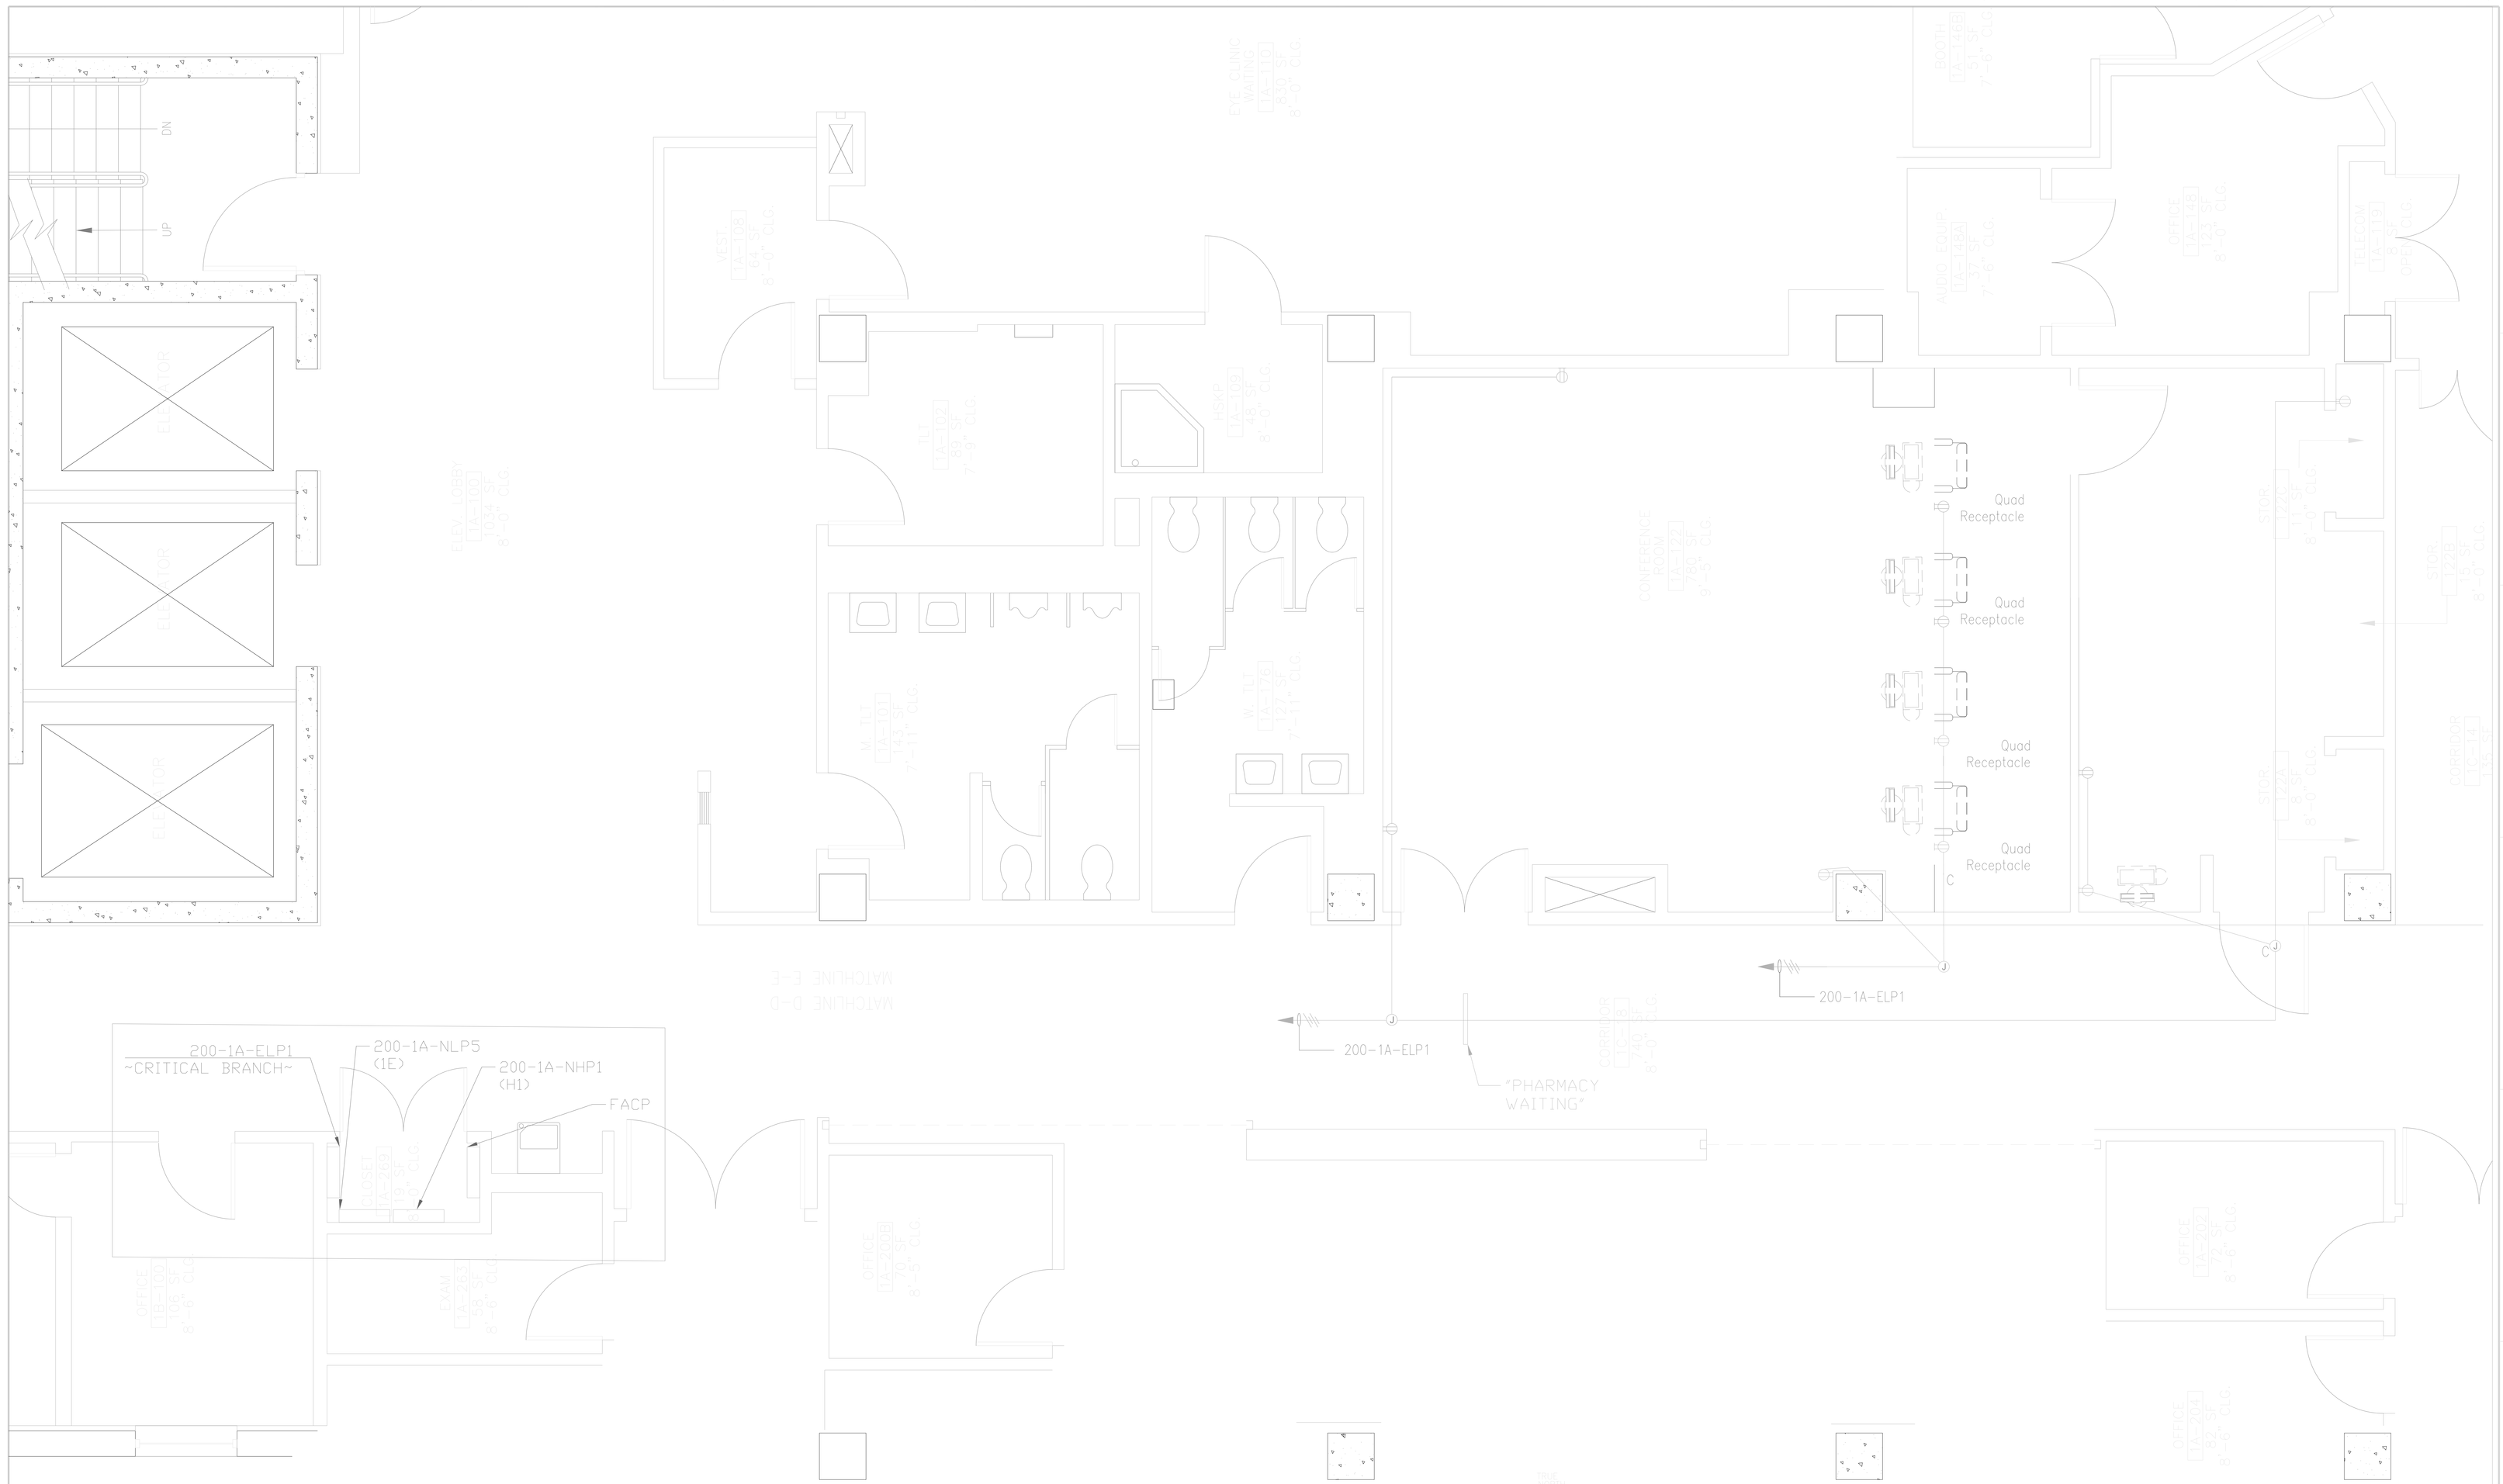

1 FIRST FLOOR PLAN - BLDG. 200 MATCHLINE A-A
1/4"=1'-0"

Scale: As Noted

Revisions:	Date	CONSULTANTS:	ARCHITECT/ENGINEERS:	Drawing Title: Power Plan	Project Title: OP Pharmacy Rm. 1A-122 Teak Room Swing Space
				Approved: Project Director	Location: VAMC SAN FRANCISCO CA 94121
					Date: 12/15/2015 · Checked: - · Drawn: PH

Project Number: 662-12-112
Building Number: 200
Drawing Number: –
Dwg. of

Office of Construction and Facilities Management

Department of Veterans Affairs

VA FORM 08-6231