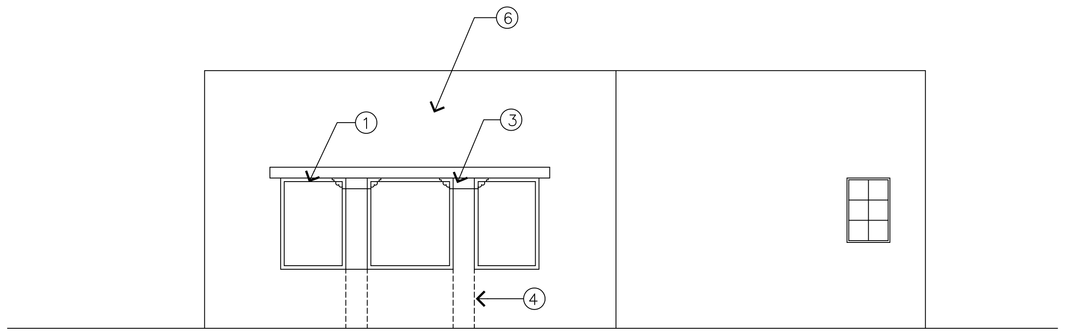

SOUTH ELEVATION

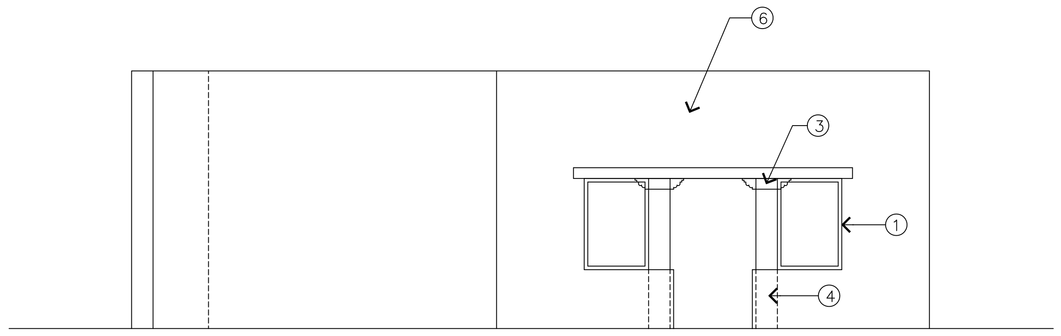

NORTH ELEVATION

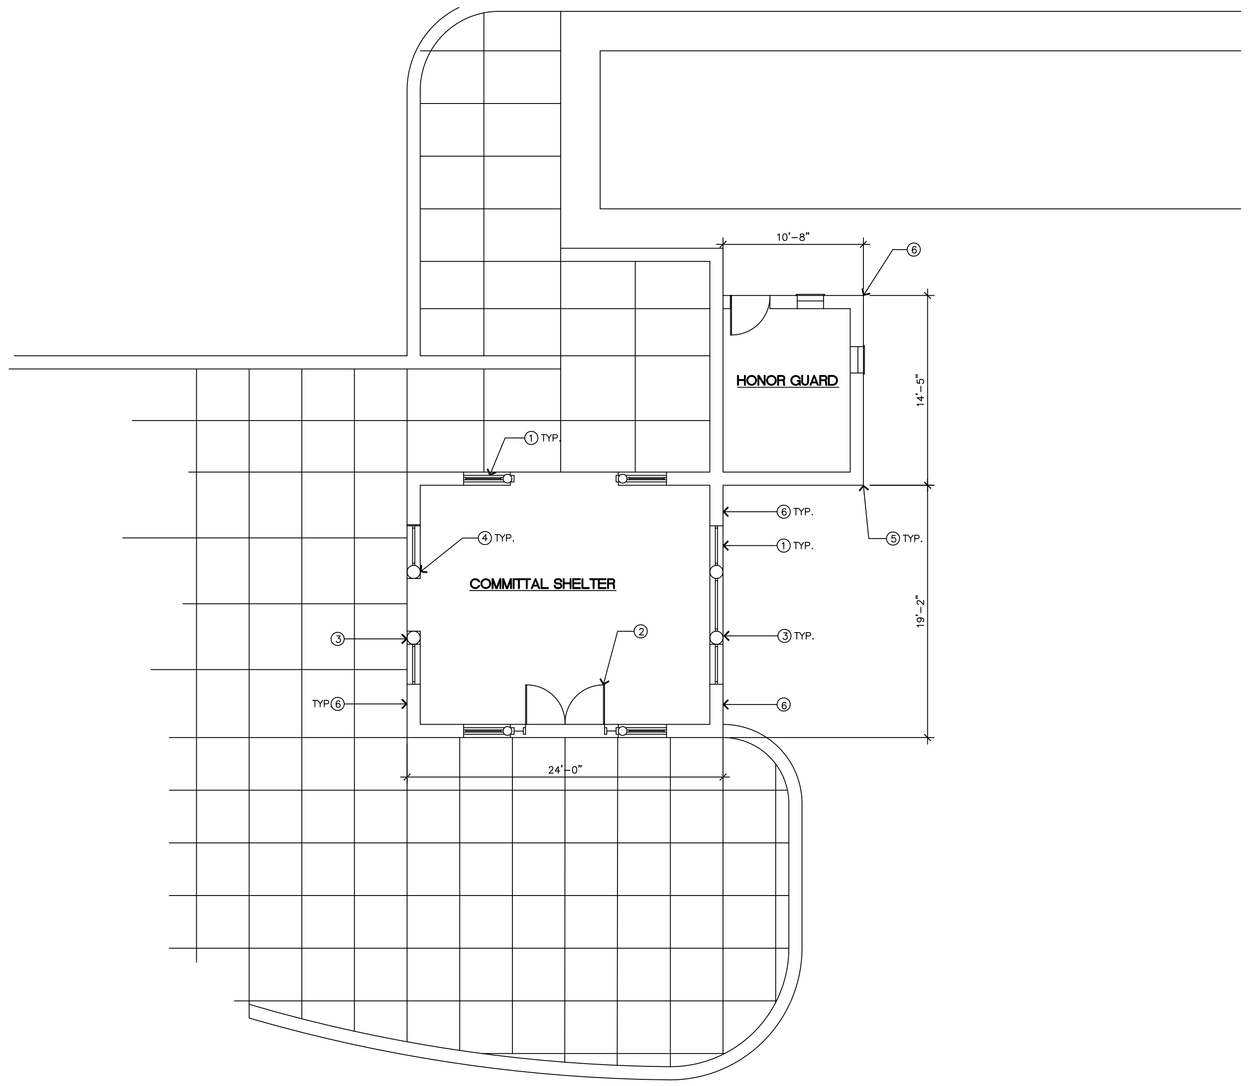

FLOOR PLAN

SHEET NOTES

1. REMOVE (E) WOOD WINDOW AND FRAMES AND REPLACE WITH (N) DARK BRONZE METAL FRAME WINDOWS. (COMMERCIAL) MATCH DOORS.
2. INSTALL (N) PAIR OF 3070 STOREFRONT DOORS WITH SIDELITES. MATCH WINDOWS.
3. REMOVE DECORATIVE TRIM. USE AS PATTERN FOR NEW. PAINT TO MATCH WINDOW FRAMES AND DOORS.
4. REMOVE AND REPLACE VIGA POST AND PROVIDE FLASHING AT CEMENT PLASTER
5. REPAIR CEMENT P[LASTER AS REQUIRED.
6. PAINT ENTIRE STRUCTURE WITH EPOXY PAINT.

GENERAL NOTES

1. ALL CONSTRUCTION WORKMANSHIP AND MATERIALS SHALL CONFORM TO THE CALIFORNIA BUILDING CODE ALONG WITH OTHER APPLICABLE LOCAL & STATE LAWS
2. ALL ELECTRICAL, FIRE PROTECTION, MECHANICAL,PLUMBING, AND STRUCTURAL WORK SHALL BE DESIGNED AND CONSTRUCTED IN ACCORDANCE WITH EACH FIELDS APPLICABLE CODES AND STANDARDS
3. CONSTRUCTION DRAWING NOTES AND DETAILS TAKE PRECEDENCE OVER GENERAL NOTES AND TYPICAL DETAILS. ALL DIMENSIONS TAKE PRECEDENCE OVER SCALE SHOWN ON PLANS, SECTIONS AND DETAILS.
4. CONTRACTORS SHALL VERIFY LOCATION AND ACCEPTABILITY OF OF EXISTING UTILITIES PRIOR TO START OF CONSTRUCTION. ANY TAKE PRECEDENCE OVER SCALE SHOWN ON PLANS, SECTIONS AND DISCREPANCY SHALL BE REPORTED TO ARCHITECT IMMEDIATELY IN WRITING PRIOR TO COMMENCING WORK.
5. CONTRACTORS SHALL VERIFY ALL DIMENSIONS AND EXISTING CONDITIONS SHOWN ON THESE DRAWINGS. ANY DISCREPANCY SHALL BE REPORTED TO THE ARCHITECT IMMEDIATELY IN WRITING PRIOR TO COMMENCING WORK.
6. THE PROJECT SITE SHALL BE MAINTAINED IN A REASONABLY NEAT AND ORDERLY CONDITION AND KEPT FREE OF FROM RUBBISH AND ACCUMULATIONS OF WASTE.

NORTH

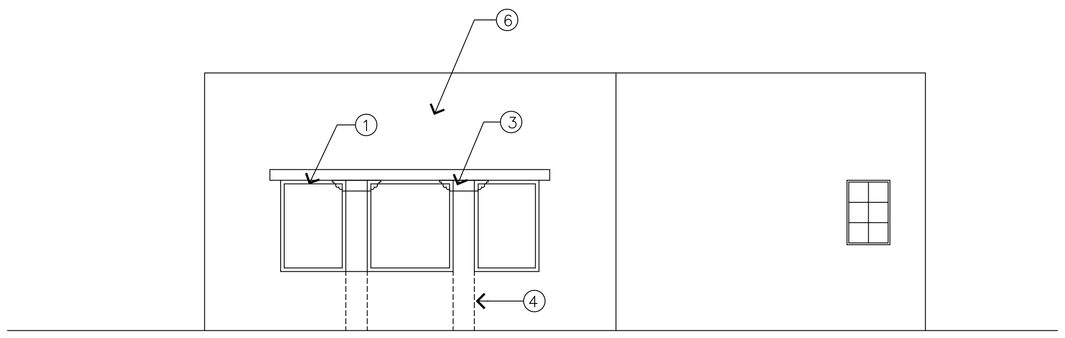

EAST ELEVATION

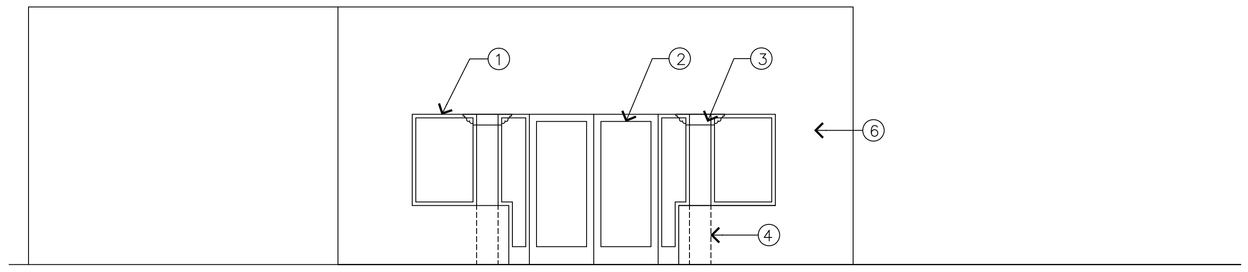

WEST ELEVATION

Revisions	Date

CONSULTANTS:

ARCHITECT/ENGINEERS:

NATIONAL CEMETERY ADMINISTRATION

Location: SANTA FE NATIONAL CEMETERY

Project Title: COMMITTAL SHELTER RENOVATION
501 GUADALUPE STREET
SANTA FE, NM 87501

Project Number: 904-NRM-FY16-004

Date: 4/27/2016

Approved

Drawing Number: 1

Checked | Drawn

Approved-Project Manager

Dwg. of

Z:\2-ENGINEERING\8.1-M&R, NRM Projects\M&R, NRM FY 2016\KR\904-NRM-FY16-003 Committal Shelter\comittal sf.dwg 4-29-16 11:38:54 AM cemdystk

VA FORM 08-6231