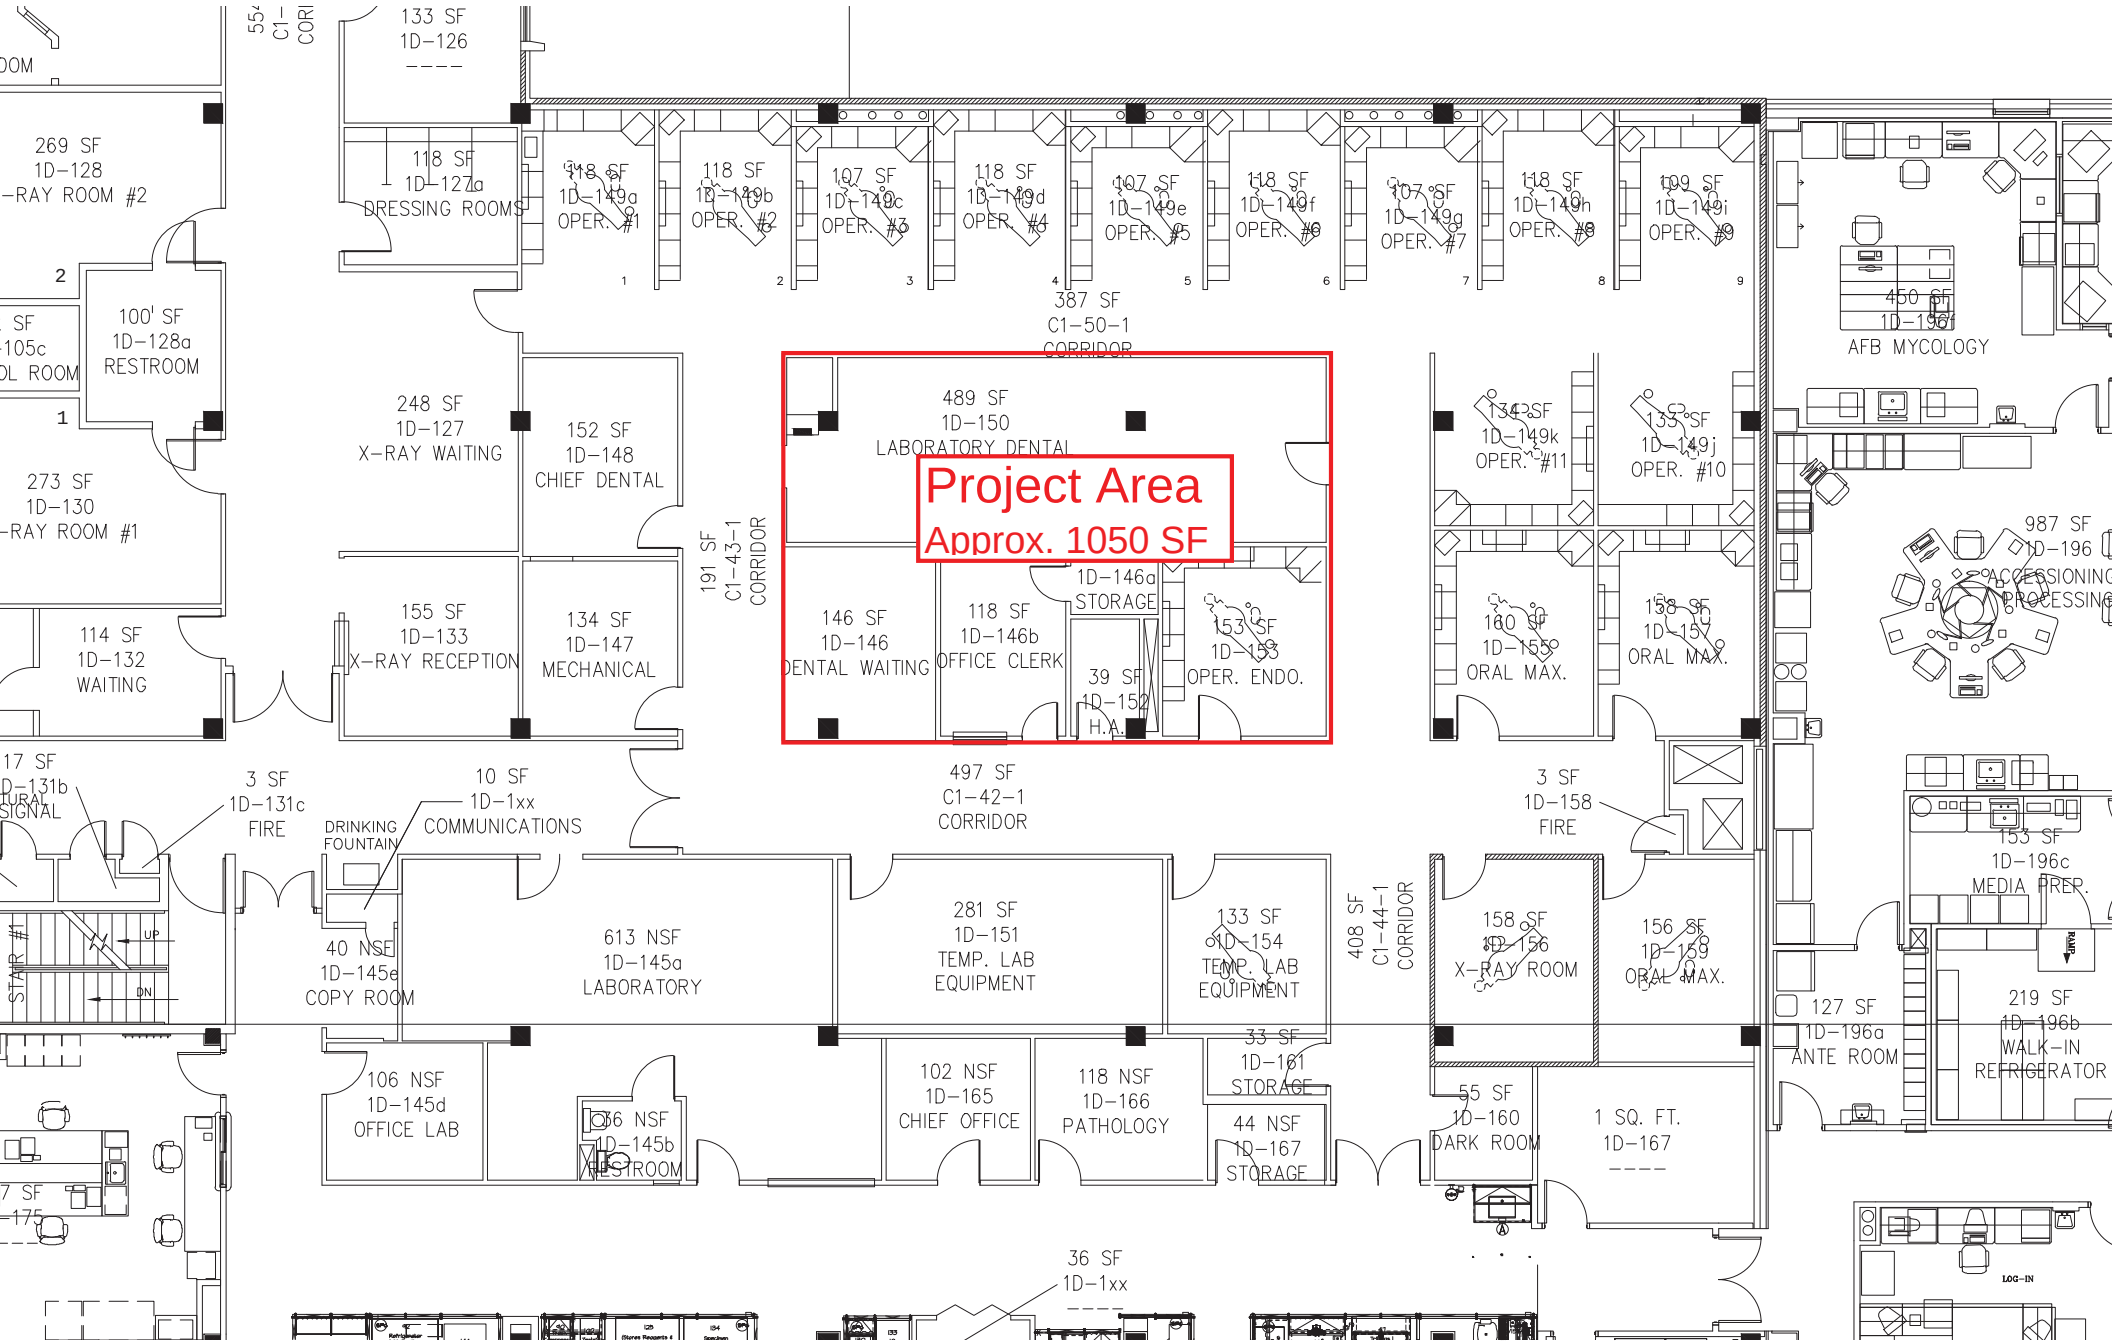
Project Area
Approx. 1050 SF
133 SF
1D–126
118 SF
1D–127a
DRESSING ROOMS
118 SF
1D–149a
OPER. #1
118 SF
1D–149b
OPER. #2
107 SF
1D–149c
OPER. #3
118 SF
1D–149d
OPER. #4
107 SF
1D–149e
OPER. #5
118 SF
1D–149f
OPER. #6
107 SF
1D–149g
OPER. #7
118 SF
1D–149h
OPER. #8
109 SF
1D–149i
OPER. #9
387 SF
C1–50–1
CORRIDOR
450 SF
1D–196
AFB MYCOLOGY
269 SF
1D–128
–RAY ROOM #2
100' SF
1D–128a
RESTROOM
248 SF
1D–127
X–RAY WAITING
152 SF
1D–148
CHIEF DENTAL
489 SF
1D–150
LABORATORY DENTAL
134 SF
1D–149k
OPER. #11
135 SF
1D–149j
OPER. #10
273 SF
1D–130
–RAY ROOM #1
191 SF
C1–43–1
CORRIDOR
155 SF
1D–133
X–RAY RECEPTION
134 SF
1D–147
MECHANICAL
146 SF
1D–146
DENTAL WAITING
118 SF
1D–146b
OFFICE CLERK
1D–146a
STORAGE
39 SF
1D–152
H.A.
153 SF
1D–153
OPER. ENDO.
160 SF
1D–155
ORAL MAX.
158 SF
1D–157
ORAL MAX.
987 SF
1D–196
ACCESSIONING
PROCESSING
114 SF
1D–132
WAITING
3 SF
1D–131c
FIRE
10 SF
1D–1xx
COMMUNICATIONS
DRINKING
FOUNTAIN
497 SF
C1–42–1
CORRIDOR
3 SF
1D–158
FIRE
153 SF
1D–196c
MEDIA PREP.
STAIR #1
UP
DN
40 NSF
1D–145e
COPY ROOM
613 NSF
1D–145a
LABORATORY
281 SF
1D–151
TEMP. LAB
EQUIPMENT
133 SF
1D–154
TEMP. LAB
EQUIPMENT
408 SF
C1–44–1
CORRIDOR
158 SF
1D–156
X–RAY ROOM
156 SF
1D–159
ORAL MAX.
127 SF
1D–196a
ANTE ROOM
219 SF
1D–196b
WALK–IN
REFRIGERATOR
106 NSF
1D–145d
OFFICE LAB
106 NSF
1D–145b
RESTROOM
102 NSF
1D–165
CHIEF OFFICE
118 NSF
1D–166
PATHOLOGY
33 SF
1D–161
STORAGE
44 NSF
1D–167
STORAGE
55 SF
1D–160
DARK ROOM
1 SQ. FT.
1D–167
36 SF
1D–1xx
LOG–IN