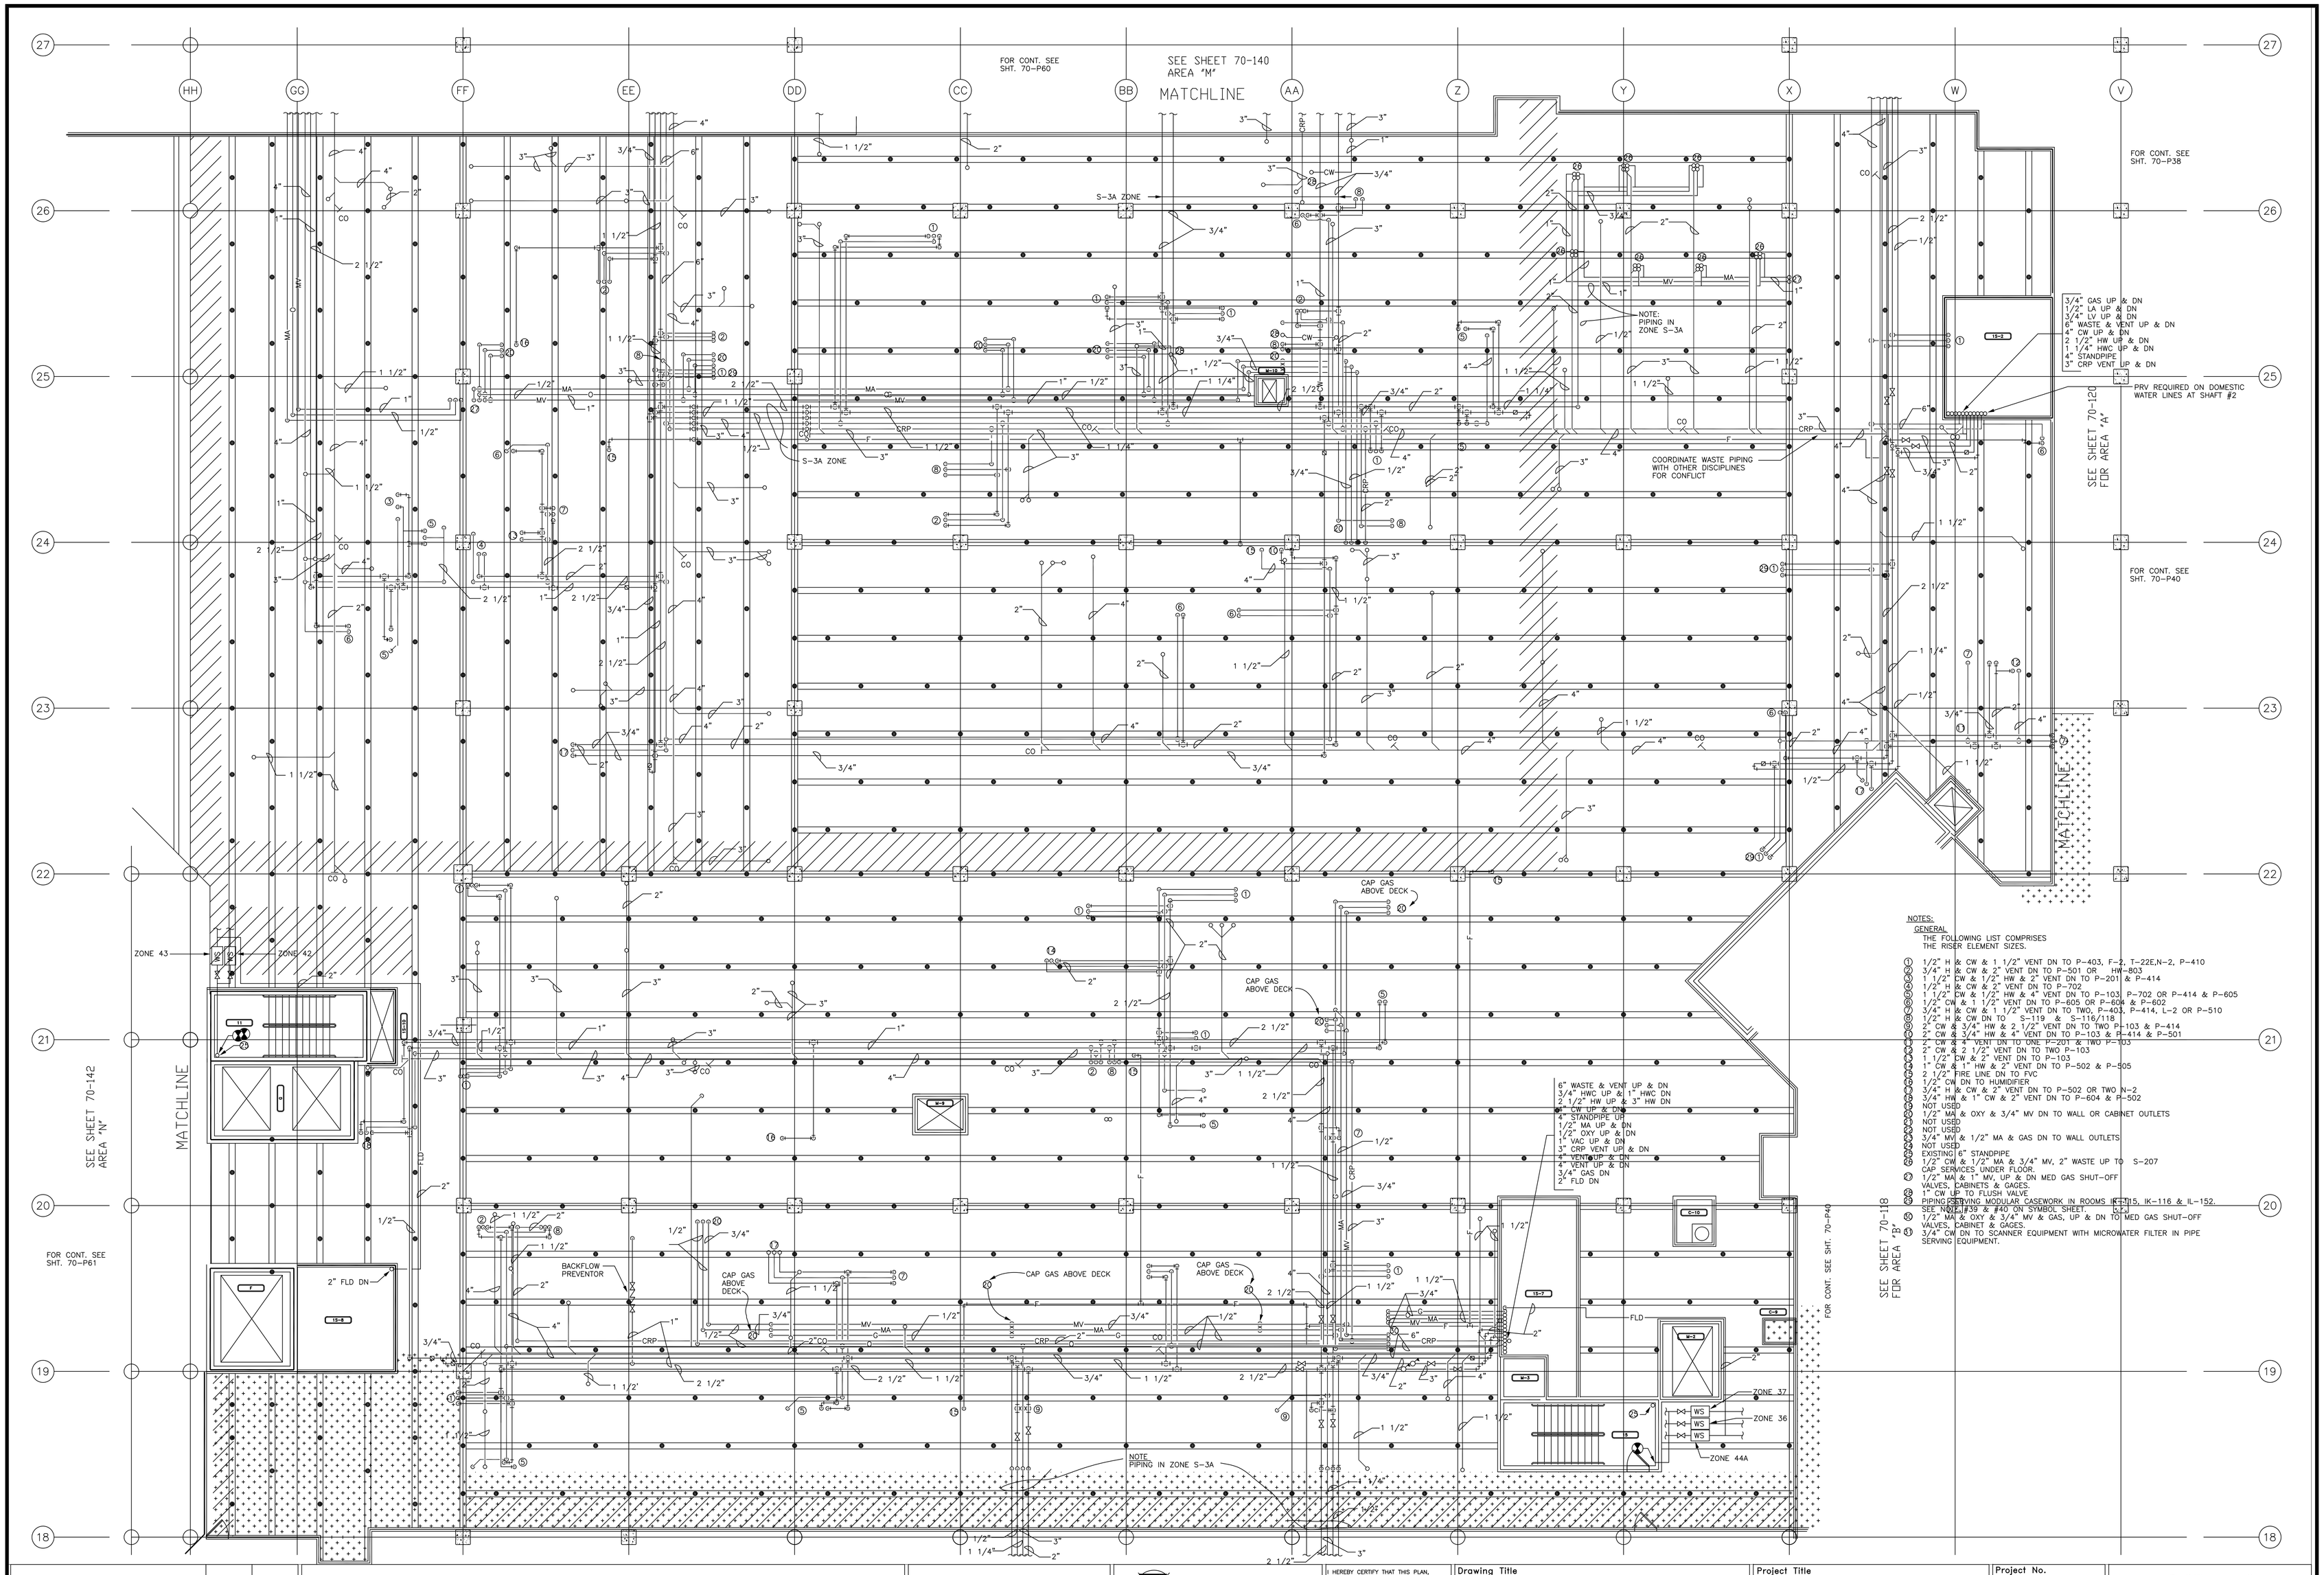

NOTES:

GENERAL

THE FOLLOWING LIST COMPRISES THE RISER ELEMENT SIZES.

1. 1/2" H & CW & 1 1/2" VENT DN TO P-403, F-2, T-22E,N-2, P-410
2. 3/4" H & CW & 2" VENT DN TO P-501 OR HW-803
3. 1 1/2" CW & 1/2" HW & 2" VENT DN TO P-201 & P-414
4. 1/2" H & CW & 2" VENT DN TO P-702
5. 1 1/2" CW & 1/2" HW & 4" VENT DN TO P-103, P-702 OR P-414 & P-605
6. 1/2" CW & 1 1/2" VENT DN TO P-605 OR P-604 & P-602
7. 3/4" H & CW & 1 1/2" VENT DN TO TWO, P-403, P-414, L-2 OR P-510
8. 1/2" H & CW DN TO S-119 & S-116/118
9. 2" CW & 3/4" HW & 2 1/2" VENT DN TO TWO P-103 & P-414
10. 2" CW & 3/4" HW & 4" VENT DN TO P-103 & P-414 & P-501
11. 2" CW & 4" VENT DN TO ONE P-201 & TWO P-103
12. 2" CW & 2 1/2" VENT DN TO TWO P-103
13. 1 1/2" CW & 2" VENT DN TO P-103
14. 1" CW & 1" HW & 2" VENT DN TO P-502 & P-505
15. 2 1/2" FIRE LINE DN TO FVC
16. 1/2" CW DN TO HUMIDIFIER
17. 3/4" H & CW & 2" VENT DN TO P-502 OR TWO N-2
18. 3/4" HW & 1" CW & 2" VENT DN TO P-604 & P-502
19. NOT USED
20. 1/2" MA & OXY & 3/4" MV DN TO WALL OR CABINET OUTLETS
21. NOT USED
22. NOT USED
23. 3/4" MV & 1/2" MA & GAS DN TO WALL OUTLETS
24. NOT USED
25. EXISTING 6" STANDPIPE
26. 1/2" CW & 1/2" MA & 3/4" MV, 2" WASTE UP TO S-207 CAP SERVICES UNDER FLOOR.
27. 1/2" MA & 1" MV, UP & DN MED GAS SHUT-OFF VALVES, CABINETS & GAGES.
28. 1" CW UP TO FLUSH VALVE
29. PIPING SERVING MODULAR CASEWORK IN ROOMS IK-115, IK-116 & IL-152. SEE NOTES #39 & #40 ON SYMBOL SHEET.
30. 1/2" MA & OXY & 3/4" MV & GAS, UP & DN TO MED GAS SHUT-OFF VALVES, CABINET & GAGES.
31. 3/4" CW DN TO SCANNER EQUIPMENT WITH MICROWATER FILTER IN PIPE SERVING EQUIPMENT.

REVISIONS	DATE

GENERAL NOTES:

GENERAL CONTRACTOR AND/OR ALL SUBCONTRACTORS SHALL FIELD VERIFY ALL DIMENSIONS SHOWN ON THESE PLANS AND SHALL BE RESPONSIBLE FOR VARIATIONS BETWEEN PLAN DIMENSIONS AND ACTUAL FIELD DIMENSIONS. WHERE VARIATIONS ARE FOUND TO OCCUR, THE CONTRACTOR SHALL NOTIFY THE PROJECT ENGINEER IN WRITING PRIOR TO PROCEEDING WITH CONSTRUCTION; NO ADJUSTMENT TO THE WORK WILL BE MADE WITHOUT THE PRIOR APPROVAL OF THE PROJECT ENGINEER.

GENERAL CONTRACTOR SHALL BE RESPONSIBLE FOR GENERAL DEMOLITION INCLUDING REMOVAL OF WALLS, PARTITIONS, DOORS & CEILING & FLOORS. ANY AND ALL CUTTING OF CONCRETE FLOORS, WALLS OR STRUCTURE SHALL BE THE GENERAL CONTRACTOR'S RESPONSIBILITY. CORE DRILLING THROUGH CONCRETE WALLS, FLOORS OR STRUCTURE FOR PIPING OR CONDUIT SHALL BE THE RESPONSIBILITY OF THE SUBCONTRACTOR BY TRADE; FIRESTOPPING OF THESE OPENING SHALL BE DONE BY THE RESPECTIVE SUBCONTRACTOR. REMOVAL OF DEBRIS RESULTING FROM DEMOLITION, CUTTING, AND/OR DRILLING IS THE RESPONSIBILITY OF THE GENERAL CONTRACTOR. PATCHING AND REPAIR OF CONCRETE WALLS, FLOOR, OR STRUCTURE SHALL BE THE RESPONSIBILITY OF THE GENERAL CONTRACTOR; THIS WILL BE ACCOMPLISHED UPON COMPLETION OF THE INSTALLATION OF ANY AND ALL UTILITIES INSTALLED BY THE VARIOUS SUBCONTRACTORS.

TRUE NORTH

PLAN NORTH

I HEREBY CERTIFY THAT THIS PLAN, SPECIFICATION OR REPORT WAS PREPARED BY ME OR UNDER MY DIRECT SUPERVISION AND THAT I AM A DULY REGISTERED UNDER THE LAWS OF THE STATE OF MINNESOTA

REGISTRATION NUMBER:

Drawing Title: FIRST FLOOR INTERSTITIAL AREA "L" PLUMBING

Project Title: REPLACEMENT MEDICAL CENTER

Project No.:

Building Number: 70

Drawing Scale: 1/8" = 1'-0"

Approved: Division Chief

Location: V.A. MEDICAL CENTER, ONE VETERANS DRIVE, MINNEAPOLIS, MN 55417

Plot Scale: 12" = 1'-0"

Approved: Service Director

Date: 04/15/1998

Checked

Drawn

DRAWING NO. 70-P58

Dwg. 58 Of 87

Office of Facilities Management

Department of Veterans Affairs