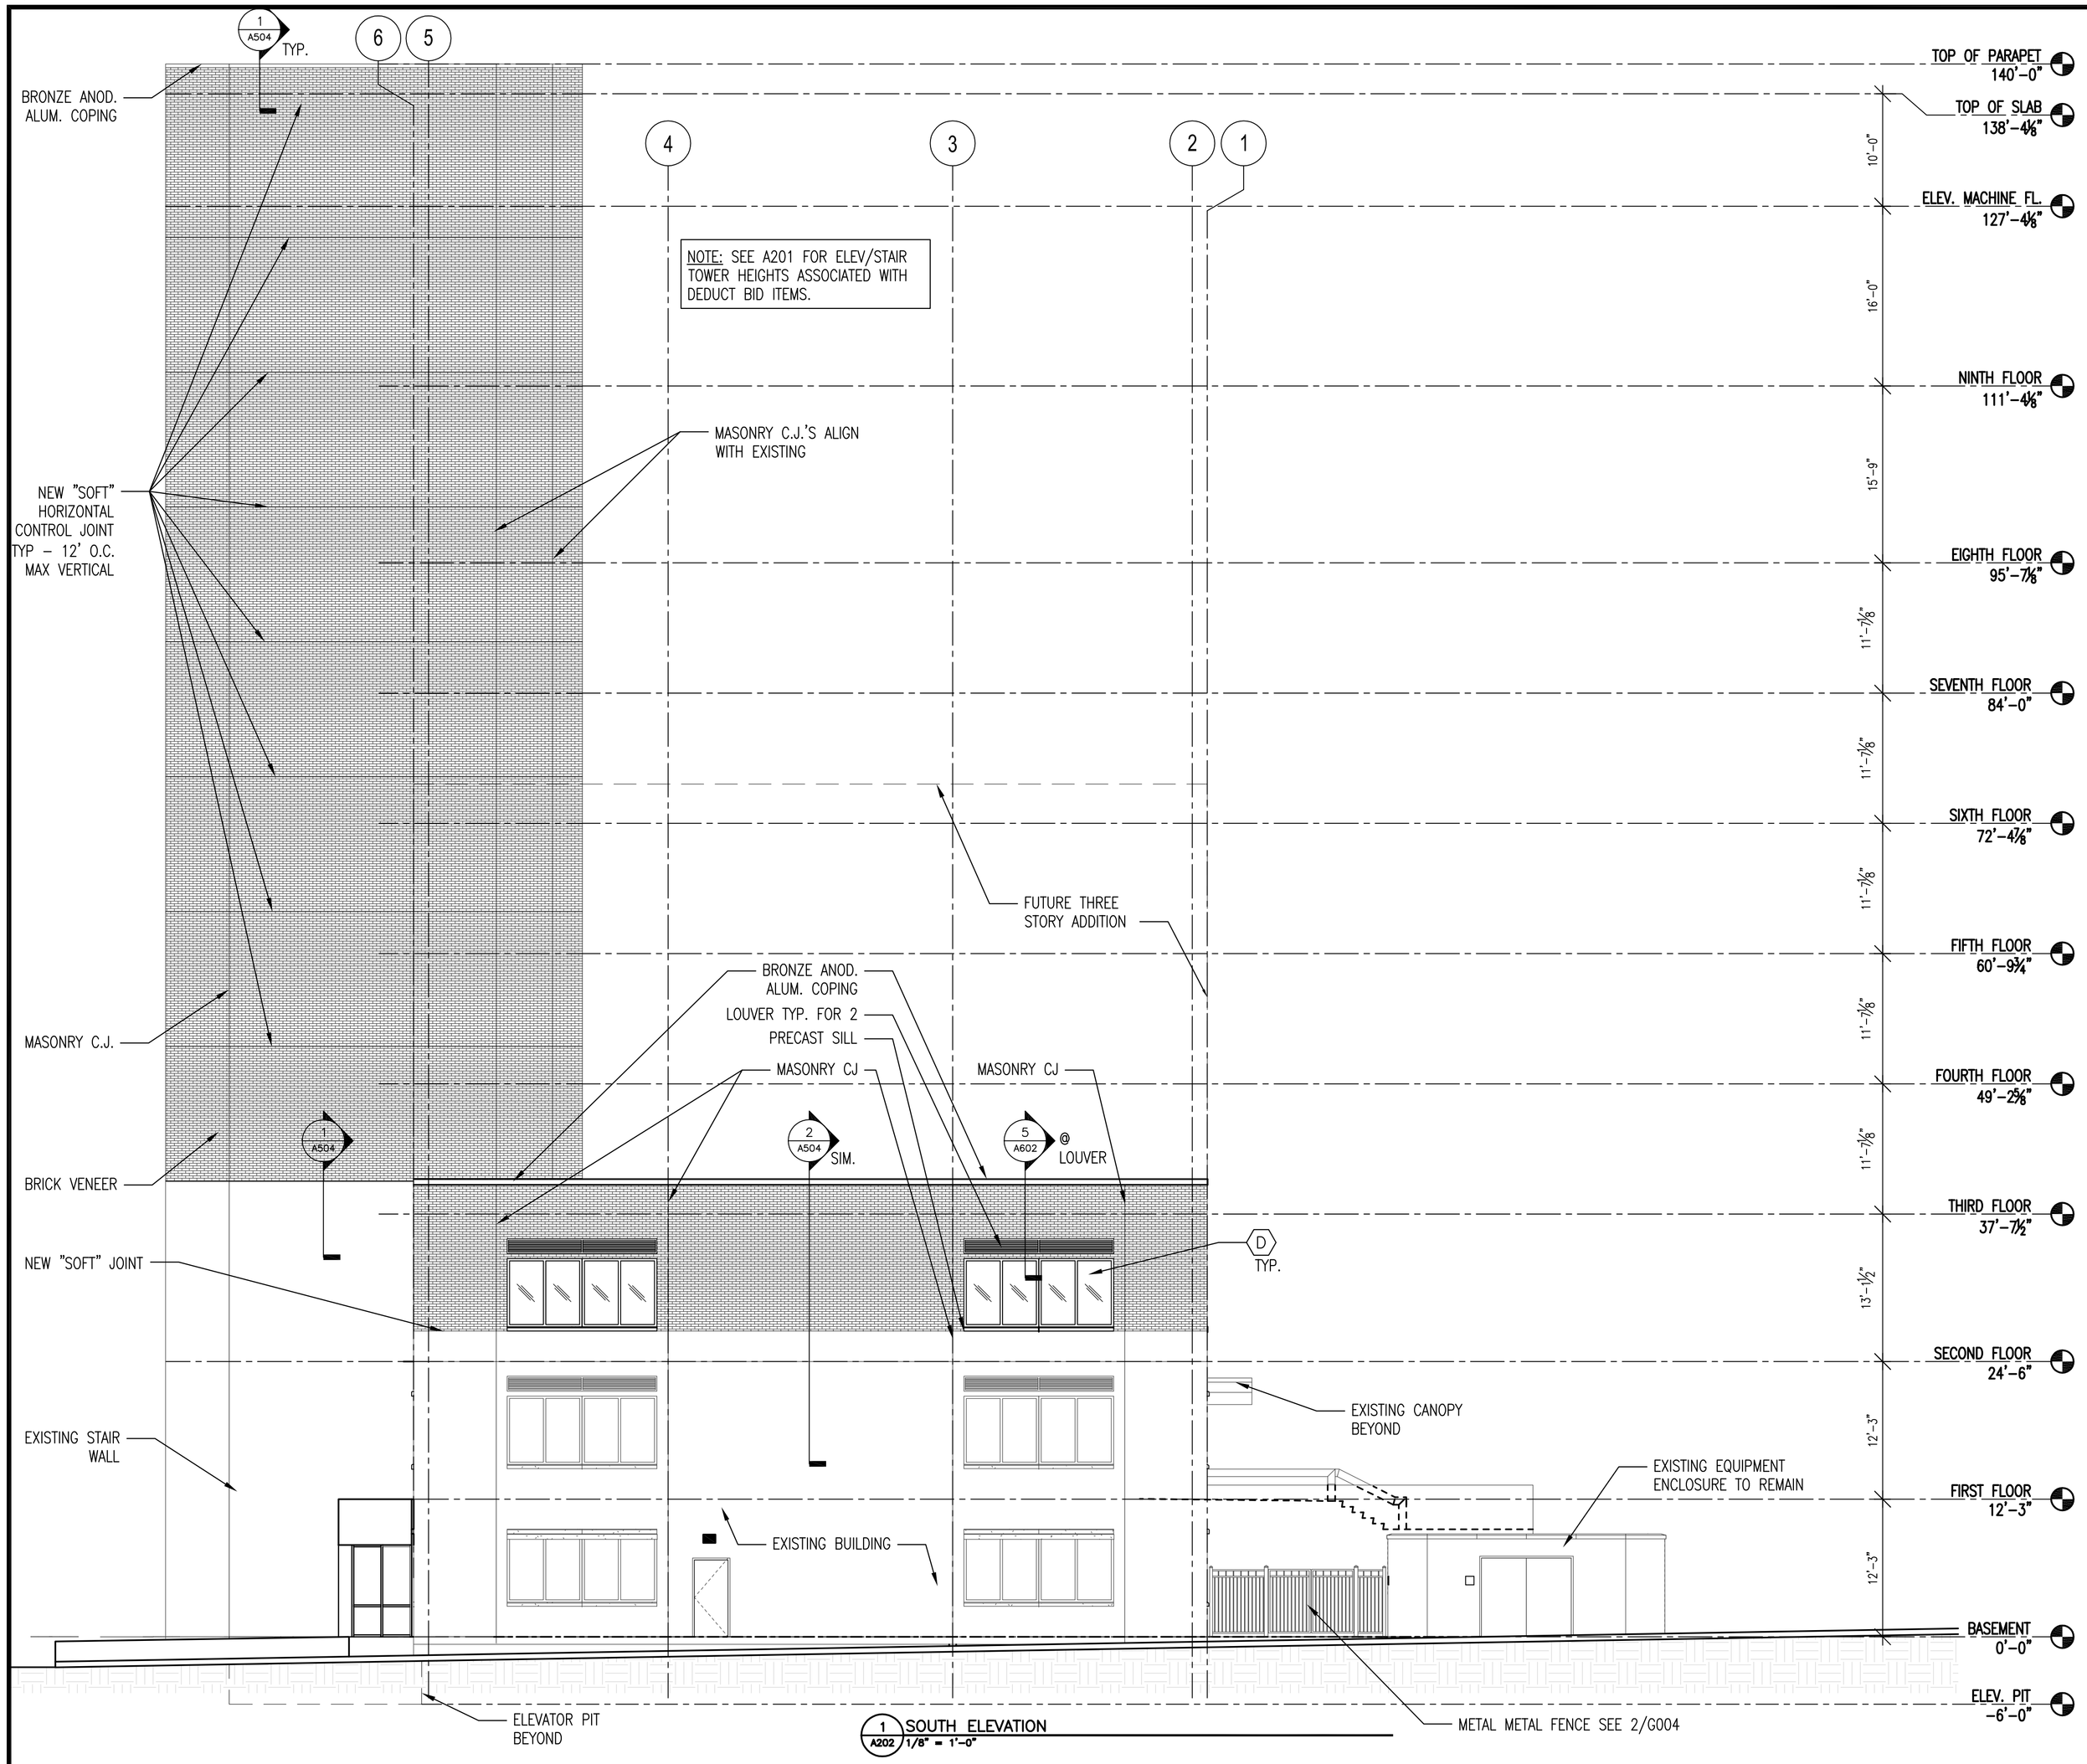

1 A202 SOUTH ELEVATION
1/8" = 1'-0"

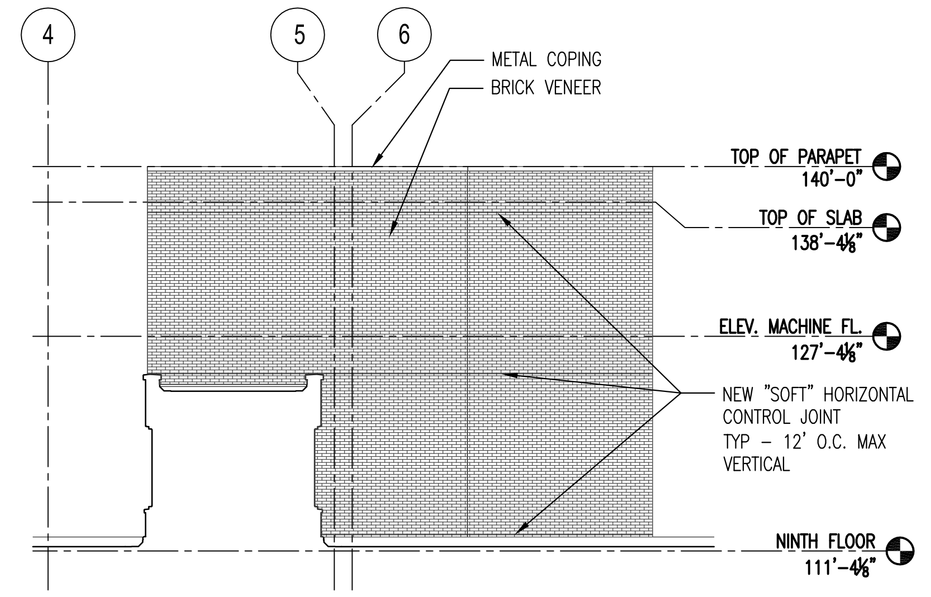

3 A202 PARTIAL NORTH ELEVATION AT PENTHOUSE
1/8" = 1'-0"

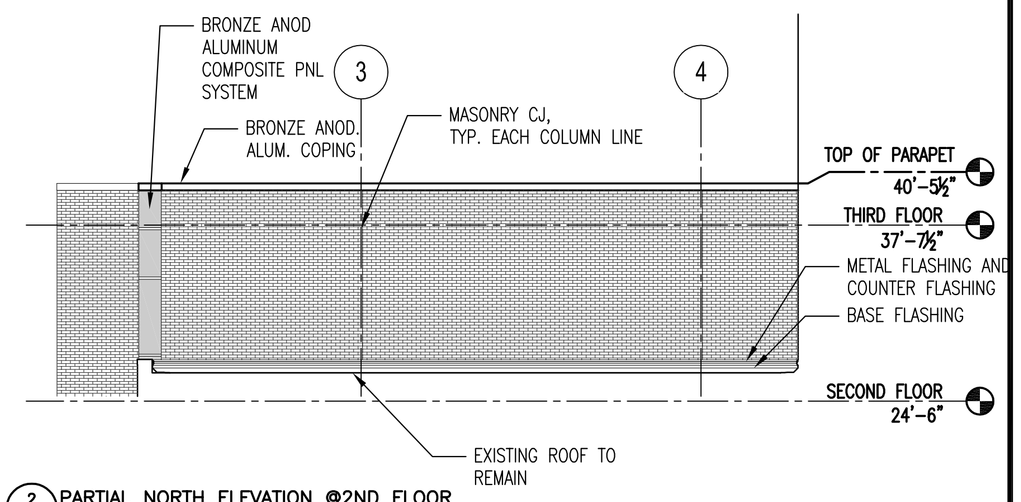

2 A202 PARTIAL NORTH ELEVATION @2ND FLOOR
1/8" = 1'-0"

0 4' 8' 16'
SCALE: 1/8" = 1'-0"

100% REVIEW SUBMITTAL

Revisions	Date

Toland◆Mizell◆Molnar, LLC
590 MEANS STREET NW,
SUITE 200
ATLANTA, GA, 30318
404-214-9774

ALAN J. TOLAND REG. NO. 6788 STATE OF LOUISIANA REGISTERED ARCHITECT

Drawing Title: SOUTH ELEVATION

Approved Project Engineer:

Project Title: 2ND FLOOR OUTPATIENT MENTAL HEALTH

Building Number: BLDG 1 SOUTH WING | Checked: AJT | Drawn: EO

Location: VA MEDICAL CENTER SHREVEPORT, LOUISIANA

Date: 05-25-2011

Project No.: VA256-C-1047

DRAWING NO.: A202

Dwg. – Of –

Veterans Administration

VA FORM 08-6231A, MAR 1984

U.S. GOVERNMENT PRINTING OFFICE:1984-440-467

one inch = one foot
three-quarters inch = one foot
one-half inch = one foot
three-eighths inch = one foot
one-quarter inch = one foot
one-eighth inch = one foot