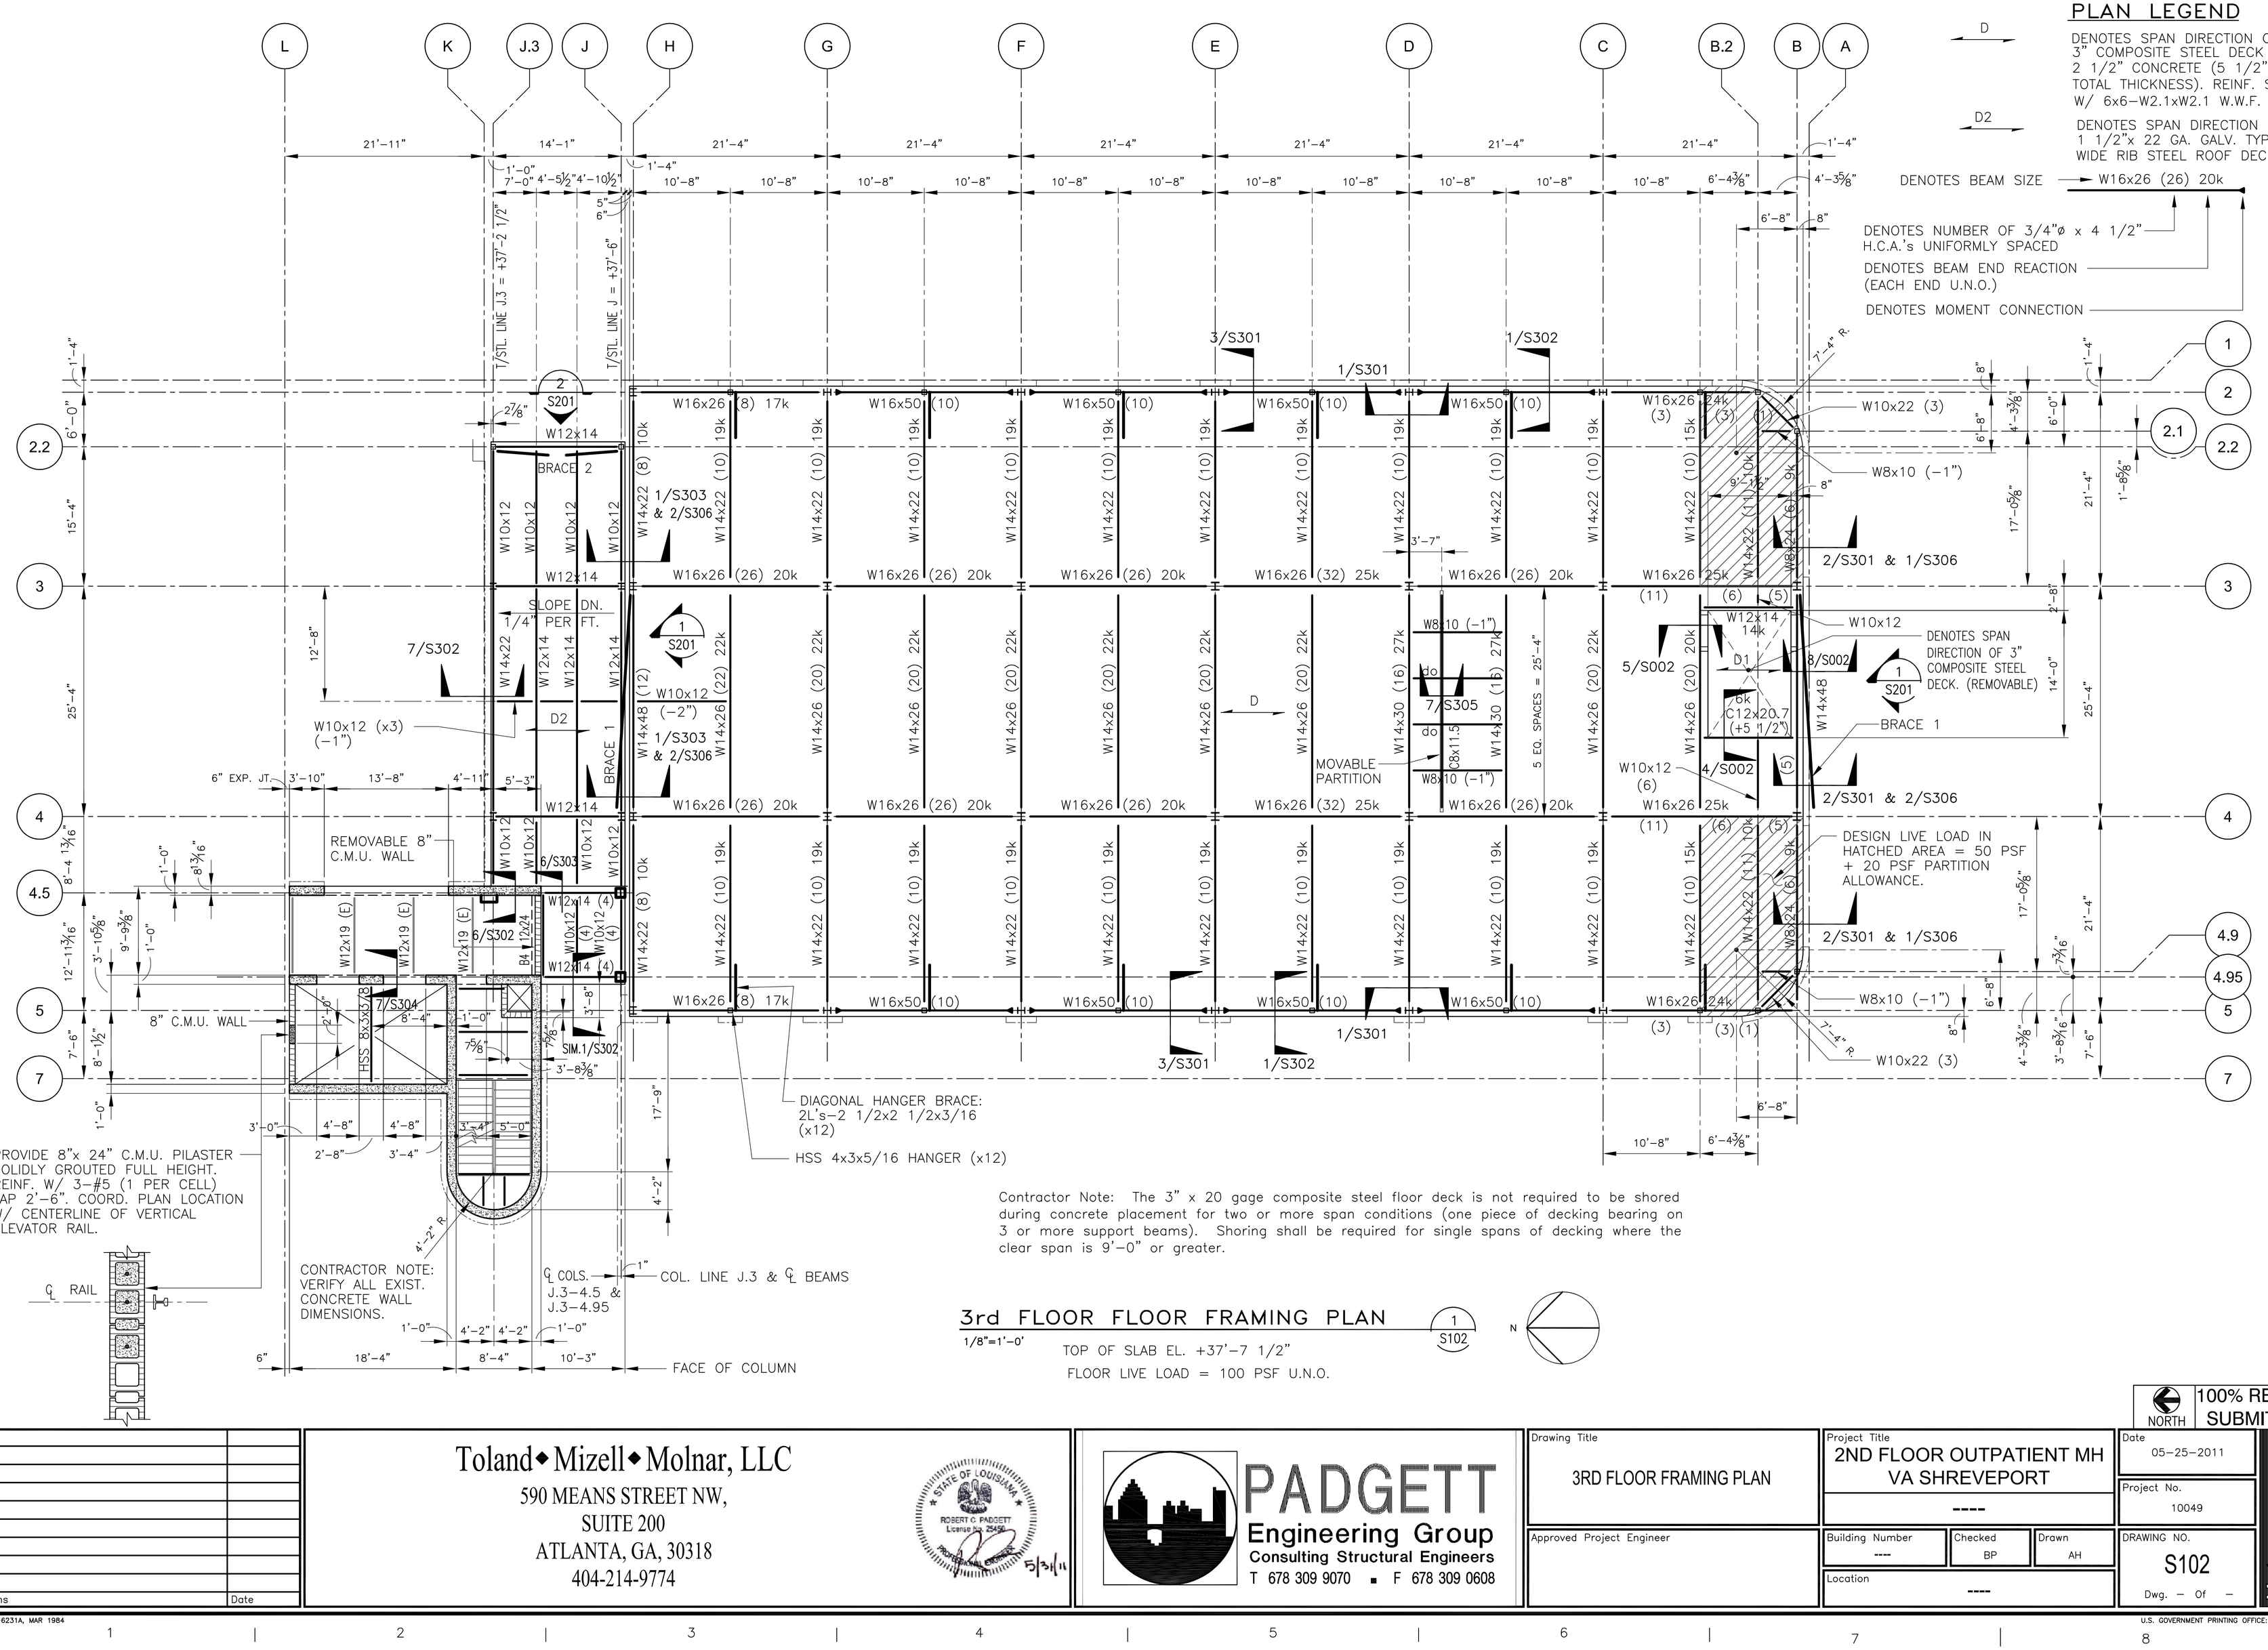

Revisions	Date

Toland◆Mizell◆Molnar, LLC
590 MEANS STREET NW,
SUITE 200
ATLANTA, GA, 30318
404-214-9774

STATE OF LOUISIANA — ROBERT O. PADGETT — License No. 25456 — PROFESSIONAL ENGINEER — 5/31/11

PADGETT
Engineering Group
Consulting Structural Engineers
T 678 309 9070 ▪ F 678 309 0608

Drawing Title	3RD FLOOR FRAMING PLAN
Approved Project Engineer	
Project Title	2ND FLOOR OUTPATIENT MH VA SHREVEPORT

Building Number	----
Checked	BP
Drawn	AH
Location	-----
Date	05-25-2011
Project No.	10049
DRAWING NO.	S102
	Dwg. – Of –

Veterans Administration

VA FORM 08-6231A, MAR 1984
U.S. GOVERNMENT PRINTING OFFICE:1984–440–467