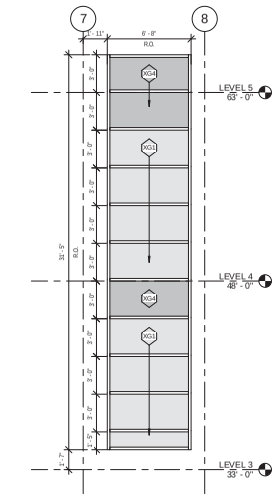

M CW-26
1/4" = 1'-0"

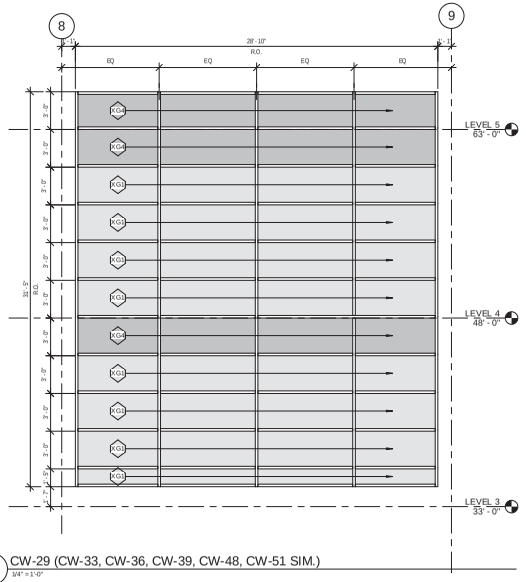

K CW-29 (CW-33, CW-36, CW-39, CW-48, CW-51 SIM.)
1/4" = 1'-0"

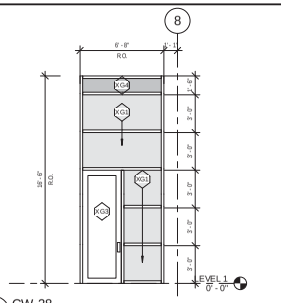

F CW-28
1/4" = 1'-0"

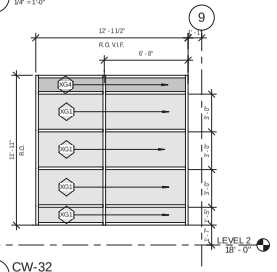

E CW-32
1/4" = 1'-0"

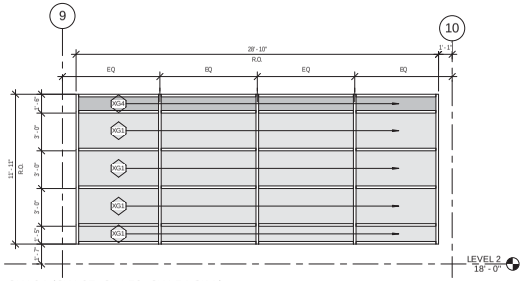

J CW-34 (CW-37, CW-52, CW-54 SIM.)
1/4" = 1'-0"

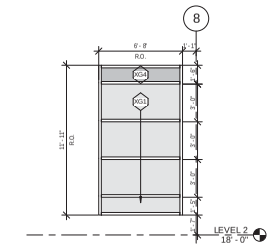

G CW-27
1/4" = 1'-0"

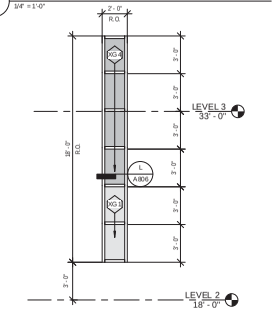

D CW-21 (CW-22, CW-23, CW-24, CW-25 SIM.)
1/4" = 1'-0"

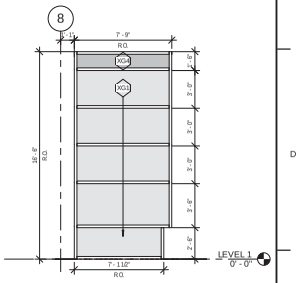

B CW-31
1/4" = 1'-0"

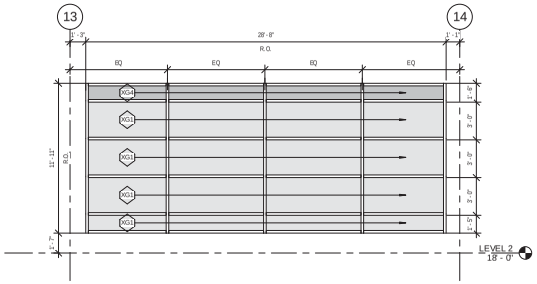

L CW-49
1/4" = 1'-0"

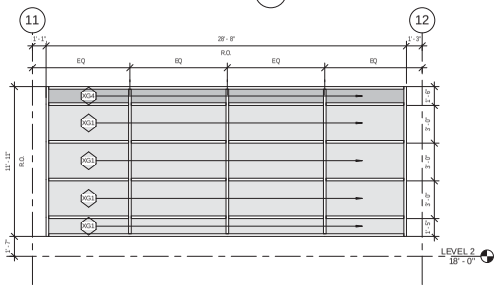

H CW-40
1/4" = 1'-0"

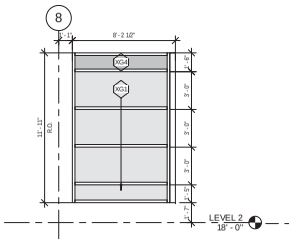

C CW-30
1/4" = 1'-0"

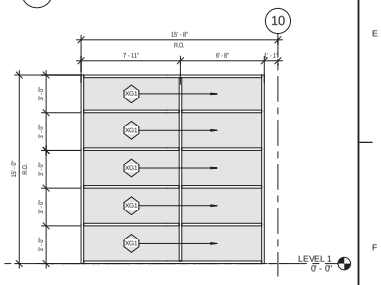

A CW-35
1/4" = 1'-0"

GLASS TYPE LEGEND	
EXTERIOR	
XG1	VISION GLASS
XG2	ONE WAY VISION GLASS
XG3	VISION GLASS
XG4	SPANDREL GLASS 1 - CUSTOM COLOR
XG5	SPANDREL GLASS 2 - CUSTOM COLOR
INTERIOR	
G1	VISION GLASS, TEMPERED
G2	ONE WAY VISION GLASS, TEMPERED
G3	SPANDREL GLASS
G4	VISION LEAD GLASS, TEMPERED
G5	VISION GLASS
G6	VISION WIRE GLASS
G7	VISION BALLISTIC GLASS
G8	VISION LAMINATED GLASS

CURTAINWALL GENERAL NOTES

1. ALL INTERIOR CURTAINWALL FRAMES TO MATCH SIZE/ PROFILE OF EXTERIOR CURTAINWALL.

2. INTERIOR CURTAINWALL DOES NOT NEED TO MEET BLAST RESISTANT CRITERIA

CONSTRUCTION DOCUMENTS (CD1)
FULLY SPRINKLERED

Revisions	Date

CONSULTANTS

ARCHITECT/ ENGINEERS:

HELLMUTH, OBATA & KASSABAUM, INC.

ARCHITECTURE, ENGINEERING, PLANNING, INTERIORS, GRAPHICS, CONSULTING
One Tampa City Center, Suite 3800, Tampa, FL, 33602
Voice: (813) 229 - 0100
Fax: (813) 229 - 7136
Internet: http://www.hok.com

R_Reg: AA0001139

All reproduction & intellectual property rights reserved © HOK 2009

Contract No: 516CA2400

Drawing Title: EXTERIOR CURTAIN WALL ELEVATIONS/TYPES

Approved: JK

Project Title: Lee County Outpatient Clinic

Client Location: Cape Coral, Florida

Date: 06/15/09

Checked: JK

Drawn: AR/RT/CP

Project Number: 516CA2400

Building Number

Drawing Number: A532

Dwg. of

Office of Construction and Facilities Management

Department of Veterans Affairs

three inches = one foot
one and one half inches = one foot
one inch = one foot
three quarters inch = one foot
one half inch = one foot
three eighths inch = one foot
one quarter inch = one foot
one eighth inch = one foot