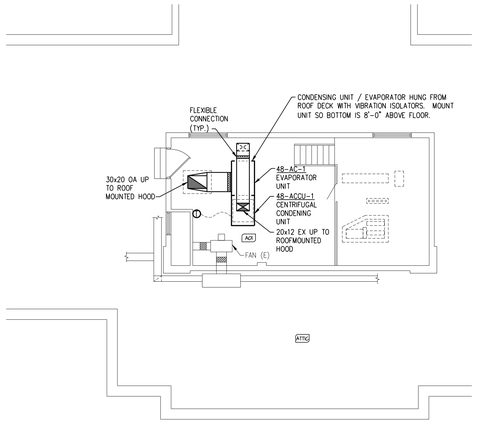

ATTIC FLOOR VENTILATION PLAN
1/8"=1'-0"

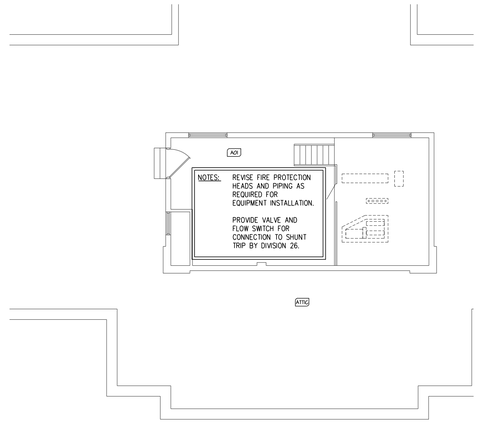

ATTIC FLOOR FIRE PROTECTION PLAN
1/8"=1'-0"

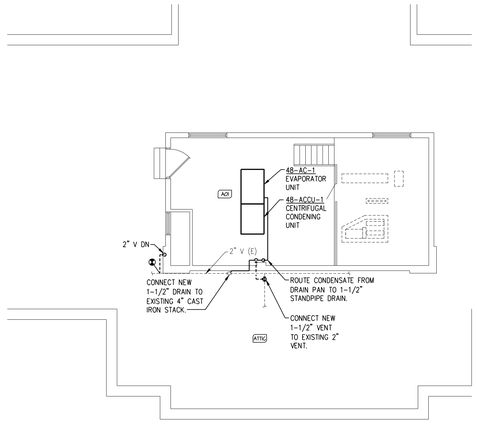

ATTIC FLOOR PLUMBING PLAN
1/8"=1'-0"

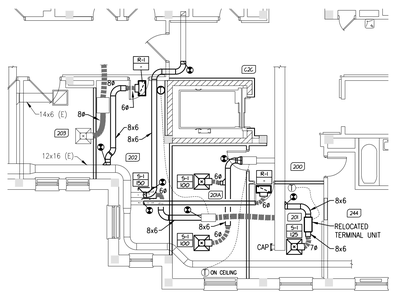

SECOND FLOOR VENTILATION PLAN
1/8"=1'-0"

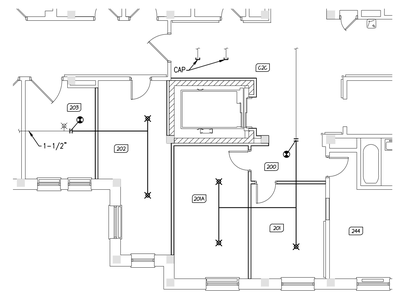

SECOND FLOOR FIRE PROTECTION PLAN
1/8"=1'-0"

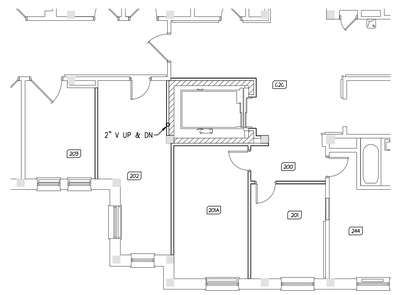

SECOND FLOOR PLUMBING PLAN
1/8"=1'-0"

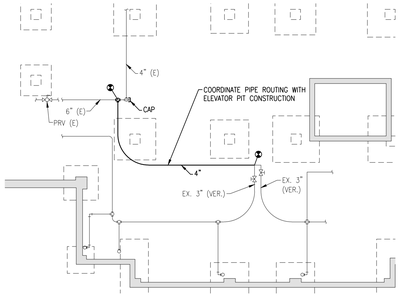

CRAWL SPACE HVAC PIPING PLAN
1/8"=1'-0"

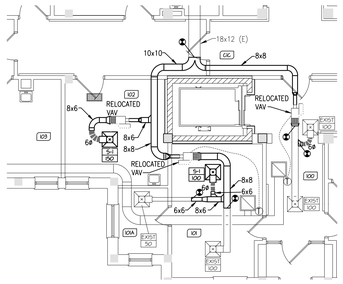

FIRST FLOOR VENTILATION PLAN
1/8"=1'-0"

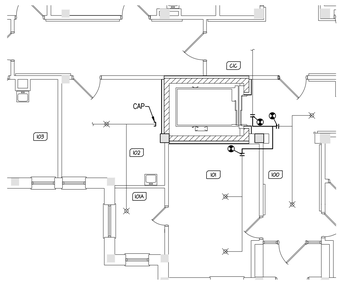

FIRST FLOOR FIRE PROTECTION PLAN
1/8"=1'-0"

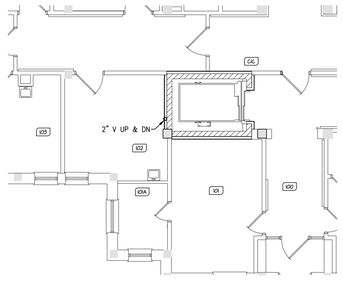

FIRST FLOOR PLUMBING PLAN
1/8"=1'-0"

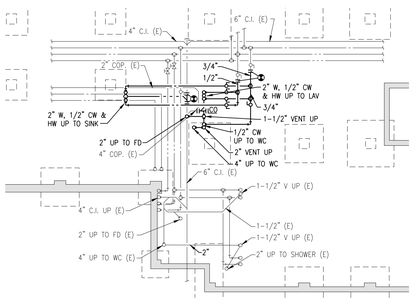

CRAWL SPACE PLUMBING PLAN
1/8"=1'-0"

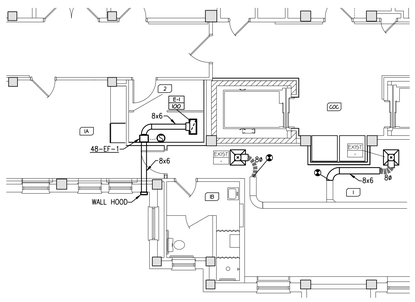

BASEMENT FLOOR VENTILATION PLAN
1/8"=1'-0"

NOTE: ALL SUPPLY, RETURN AND EXHAUST INLETS AND OUTLETS SHALL BE MEASURED FOR CURRENT CFM PRIOR TO DEMOLITION. VALUES TO BE RECORDED AND PROVIDED TO DESIGN TEAM FOR EVALUATION.

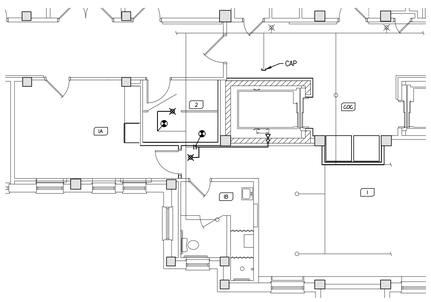

BASEMENT FLOOR FIRE PROTECTION PLAN
1/8"=1'-0"

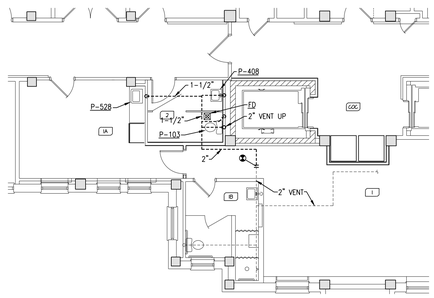

BASEMENT FLOOR PLUMBING PLAN
1/8"=1'-0"

ROOM INDEX	
100	LOBBY
101	OFFICE
101A	TOILET
102	OFFICE
103	OFFICE
1A	WOMENS LOUNGE
1B	TOILET
2	WOMENS TOILET
200	LOBBY
201	OI&T OFFICE
201A	OI&T OFFICE
202	OI&T SECURE STORAGE
203	DSS
244	VISION OFFICE
A01	PENTHOUSE
C0C	CORRIDOR
C1C	CORRIDOR
C2C	CORRIDOR

No	REVISION	DATE

IMAGE GROUP
IMAGE GROUP INC., Architecture & Interiors
403 CENTER AVENUE, SUITE 300
MOORHEAD, MN 56560

SOLIEN & LARSON, PC
CONSULTING STRUCTURAL ENGINEERS
3330 FIECHTNER DRIVE, SUITE 206
FARGO, NORTH DAKOTA 58103
TELEPHONE (701) 235-5505 FAX (701) 235-5594

ONE BUILDING SYSTEMS CONSULTANTS
Fargo, ND • Grand Forks, ND • Minneapolis, MN
701.280.0500 • 701.775.2594 • 651.361.8728

Ulteig engineers
Bismarck - Detroit Lakes - Fargo - Minneapolis - Sioux Falls
3350 38th Avenue South
Fargo, North Dakota 58104

KEY PLAN

I hereby certify that this plan, specification, or report was prepared by me or under my direct supervision, and that I am a duly Licensed Professional Engineer under the laws of the State of Minnesota.

Reg. No. 44065 Signature: Jeffry Splichal
Date: 02-24-2010 Printed Name: JEFFRY SPLICHAL

APPROVED SERVICE LINE DIRECTOR DATE:	APPROVED INFECTION CONTROL NURSE DATE:		
APPROVED SERVICE LINE DIRECTOR DATE:	APPROVED PATIENT SAFETY DATE:		
APPROVED PROJECTS SECTION MANAGER DATE:	APPROVED CHIEF OF POLICE DATE:		
APPROVED DIRECTOR FMS DATE:	APPROVED SAFETY MANAGER DATE:		
APPROVED CHIEF OF STAFF DATE:	BUILDING No 48	CHECKED BY JS	DRAWN MCW
APPROVED MEDICAL CENTER DIRECTOR DATE:	LOCATION VA MEDICAL CENTER ST.CLOUD, MN 56303		

DRAWING TITLE: MECHANICAL PLANS
PROJECT TITLE: BUILDING 48 ELEVATOR
DATE: FEBRUARY, 28 2011
PLOT SCALE:
PROJECT NO: 656-10-180
CAD FILE: 2010155-H2.dwg
DRAWING NO: H2 DWG. 7 OF 12

VAMC SAINT CLOUD MN

\Projects\2010155\DWG\2010155-H2.dwg layout1 Feb 28, 2011 - 9:53am