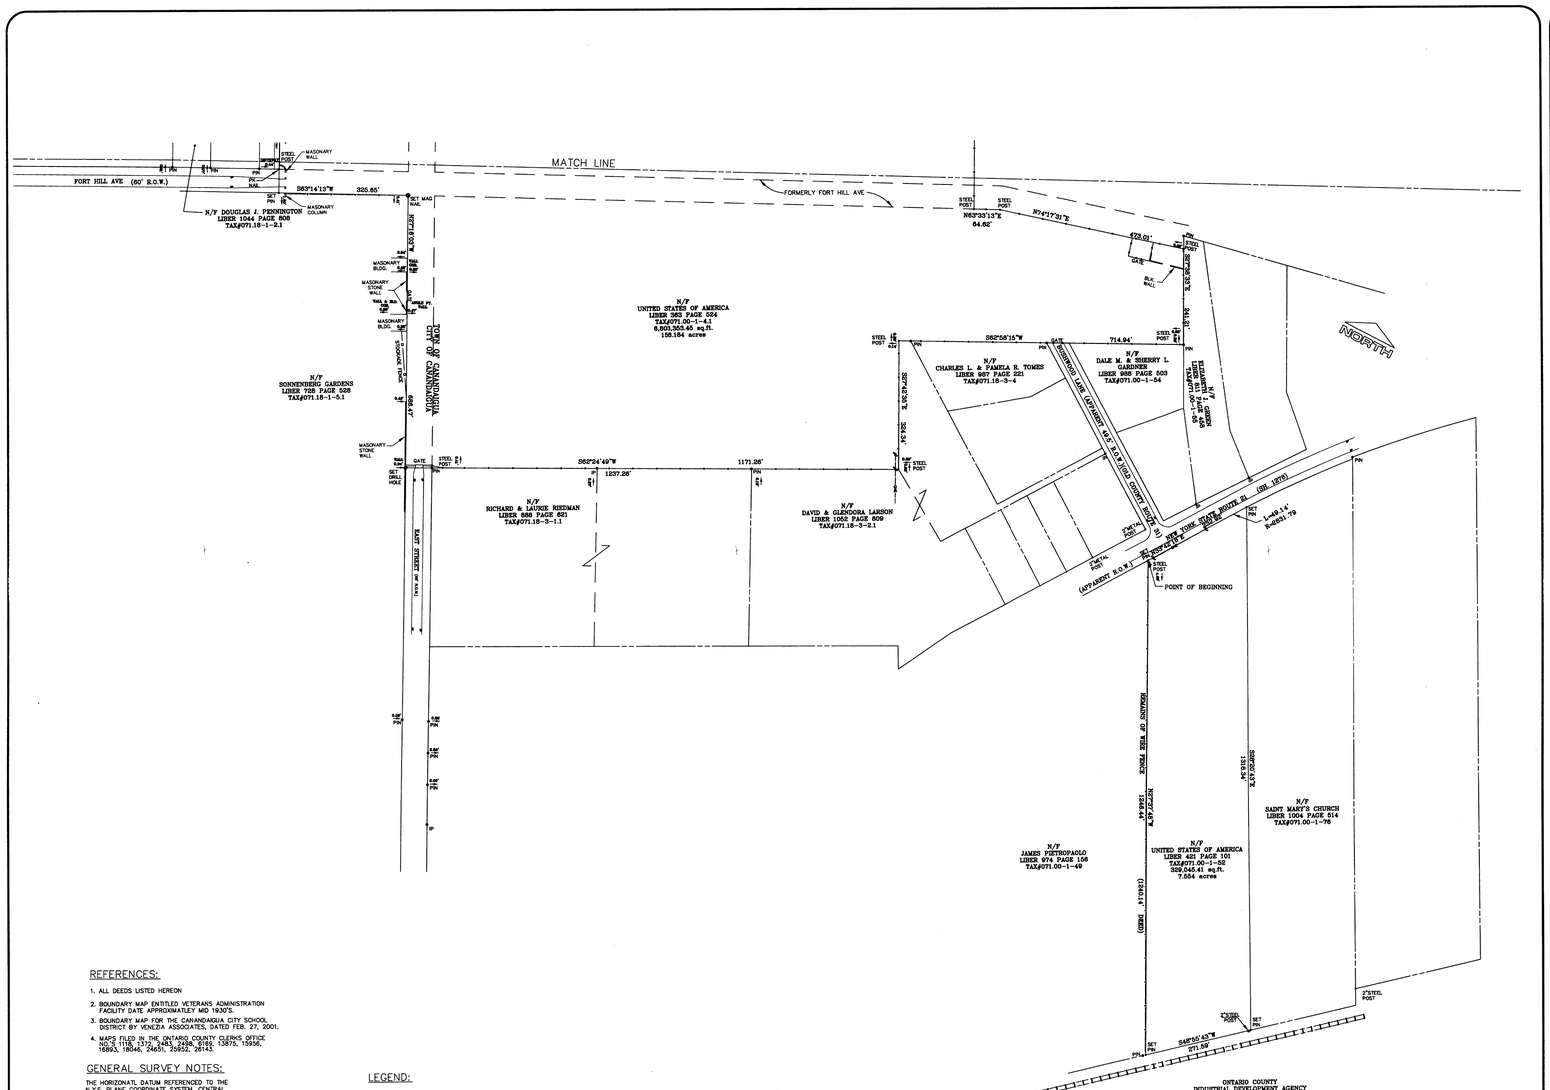


## REFERENCES:

1. ALL DEEDS LISTED HEREON
2. BOUNDARY MAP ENTITLED VETERANS ADMINISTRATION FACILITY DATE APPROXIMATLEY MID 1930'S.
3. BOUNDARY MAP FOR THE CANANDAIGUA CITY SCHOOL DISTRICT BY VENEZIA ASSOCIATES, DATED FEB. 27, 2001.
4. MAPS FILED IN THE ONTARIO COUNTY CLERKS OFFICE NO.'S 1118, 1372, 2483, 2498, 6166, 13875, 15936, 16893, 18046, 24651, 25952, 26143.

## GENERAL SURVEY NOTES:

THE HORIZONATL DATUM REFERENCED TO THE N.Y.S. PLANE COORDINATE SYSTEM, CENTRAL ZONE, TRANSVERSE MERCATOR PROJECTION, THROUGH CONTROL TIES TO THE FOLLOWING MONUMENTS WITH AN INDICATED ACCURRACY OF 1:10,000 OR BETTER.

CANANDAIGUA (NAD 1927) N=1,059,599.921 E=635,246.850

SHORTSVILLE (NAD 1927) N=1,077,755.489 E=646,729.172
MUNICIPAL TANK

THE VERTICAL DATUM IS REFERENCED TO MONUMENT CANANDAIGUA WITH AN ELEVATION OF 844.49 BY GPS, MEANS (NAVD 1988) REFERENCE 3.

## CERTIFICATION:

WE, JOSEPH C. LU ENGINEERING AND LAND SURVEYING, P.C., CERTIFY THAT THIS MAP WAS PREPARED JUNE 14, 2002 USING REFERENCE MATERIAL AS LISTED HEREON AND FROM NOTES OF A BOUNDARY SURVEY COMPLETED JUNE 6, 2002. THIS MAP IS SUBJECT TO ANY ENCUMBRANCES OR EASEMENTS OF RECORD.

CHRIS A. PASCUZZO N.Y.S. P.L.S. No. 049868

## LEGEND:

- EXISTING PK NAIL
- EXISTING IRON PIN
- EXISTING STEEL POST
- NEW IRON PIN SET
- NEW MAGNAIL SET
- NEW DRILL HOLE
- EXISTING CHAIN LINK FENCE
- EXISTING OVERHEAD ELECTRIC
- EXISTING UTILITY POLE
- FORMER R.O.W.
- BOUNDARY LINE




SKETCH PLAN

| DATE | REVISIONS | BY |
|---|---|---|
| | | |

DRAWING ALTERATION

WARNING: It is a violation of Section 7209 of the New York State Education Law, Article 145, Section 7209, Subsection Provision 2, for any person unless he is acting under the direction of a Licensed Professional Engineer or Land Surveyor to alter an item in any way. If an item bearing the seal of an engineer or land surveyor is altered, the altering engineer or surveyor shall affix to the item his seal and notation "altered by" followed by his signature and date of such alteration, and a specific description of the alteration.

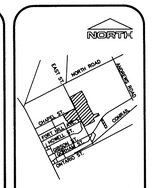BY: _____

DATE: _____


LU ENGINEERS
Civil and Environmental

JOSEPH C. LU ENGINEERING/
LAND SURVEYING, P.C.
2230 PENFIELD ROAD
PENFIELD, NY 14526
(716) 377-1450
FAX. (716) 377-1266


PROJECT:
BOUNDARY SURVEY
OF LANDS OF
THE UNITED STATES OF AMERICA
"CANANDAIGUA MEDICAL CENTER"
BEING PART OF TOWN LOTS 35, 36, 38
TOWNSHIP 10, RANGE 3
TOWN OF CANANDAIGUA AND
LANDS ALSO BEING IN THE
CITY OF CANANDAIGUA
COUNTY OF ONTARIO,
STATE OF NEW YORK

CLIENT:
DEPARTMENT OF
VETERAN AFFAIRS
MEDICAL CENTER
CANANDAIGUA, NEW YORK

DRAWING TITLE:

# BOUNDARY MAP

| | |
|---|---|
| DESIGNED BY: CAP | SCALE: |
| DRAWN BY: LU, BRD | DATE: JUNE 14, 2002 |
| CHECKED BY: CAP | PROJECT No. 4036 |
| SHEET 2 OF 2 | DRAWING No. |

REFERENCE ONLY

CONSTRUCTION DOCUMENTS

| Revisions | Date |
|---|---|
| | |

Professional Seal: STATE OF NEW YORK · JOSEPH S. DURKIN · 084391 · LICENSED PROFESSIONAL ENGINEER


Consultant: NEI Northeast Infrastructure, LLC
630 PARK STREET, HONESDALE, PA 18431
570-253-0846 OFFICE 570-253-1935 FAX
WWW.NEINFRA.COM


Drawing Scale:

Drawing Title: BOUNDARY SURVEY 2 OF 2

Project Title: PARKING LOT 7 EXPANSION

Building No: LOT 7 | Checked: CJC | Drawn: TAD

Location: CANANDAIGUA, NEW YORK

Date: 06/23/2016

Project No: 528A5-16-505

C-507

Dwg. 16 of 20

V.A.