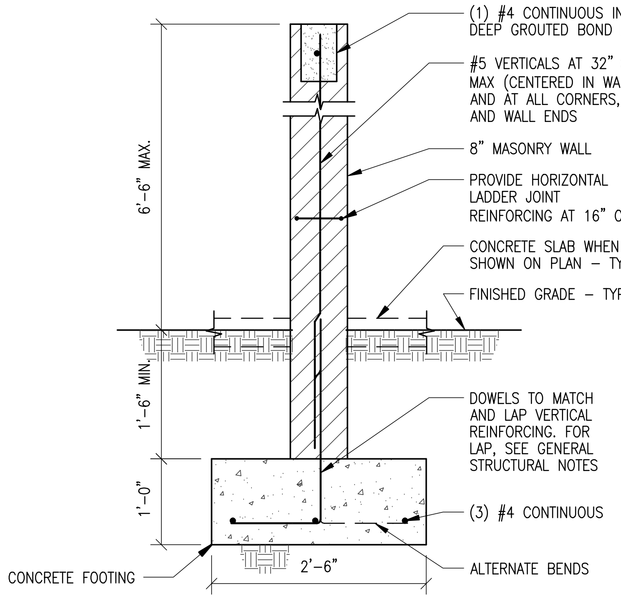

NOTES:
1. FOR LOCATION AND DIMENSIONS OF SITE WALLS, SEE ARCHITECTURAL AND/OR CIVIL DRAWINGS.
2. PROVIDE MASONRY CONTROL JOINTS PER TYPICAL DETAIL AT 16'-0" O.C. MAXIMUM IN SITE WALLS.

412 TYPICAL 6'-6" MASONRY SITE WALL
48-SS 6 | 48-SS 9 TYPICAL DETAIL

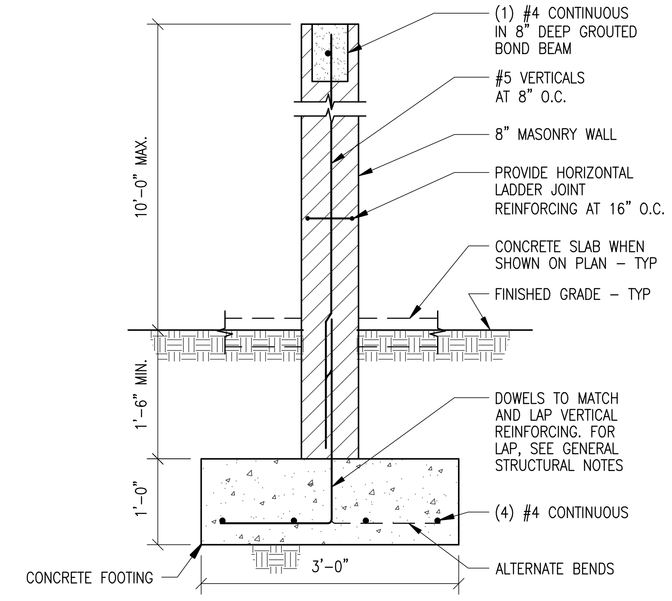

NOTES:
1. FOR LOCATION AND DIMENSIONS OF SITE WALLS, SEE ARCHITECTURAL AND/OR CIVIL DRAWINGS.
2. PROVIDE MASONRY CONTROL JOINTS PER TYPICAL DETAIL AT 16'-0" O.C. MAXIMUM IN SITE WALLS.

413 TYPICAL 10'-0" MASONRY SITE WALL
48-SS 6 | 48-SS 9 TYPICAL DETAIL

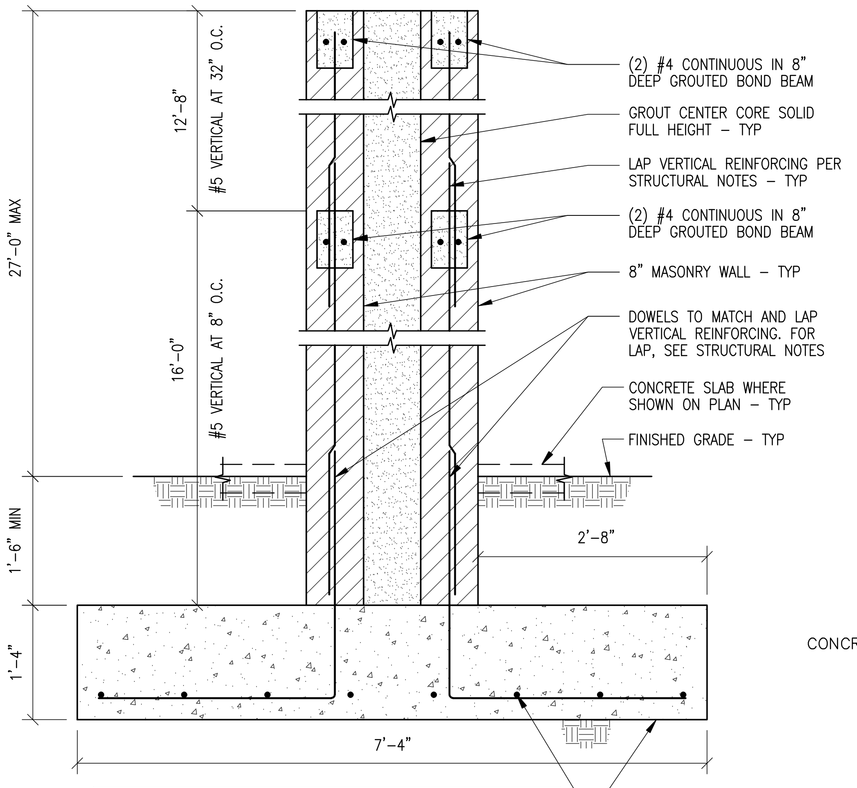

NOTES:
1. FOR LOCATION AND DIMENSIONS OF SITE WALLS, SEE ARCHITECTURAL AND/OR CIVIL DRAWINGS.
2. PROVIDE MASONRY CONTROL JOINTS PER TYPICAL DETAIL AT 16'-0" O.C. MAXIMUM IN SITE WALLS.

414 TYPICAL 27'-0" MASONRY SITE WALL
48-SS 6 | 48-SS 9 TYPICAL DETAIL

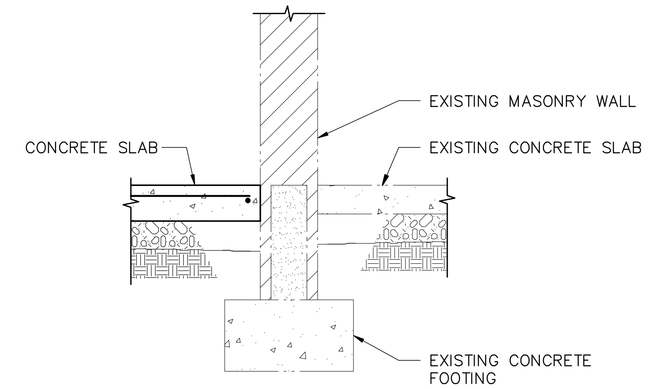

415
48-SS 6 | 48-SS 9

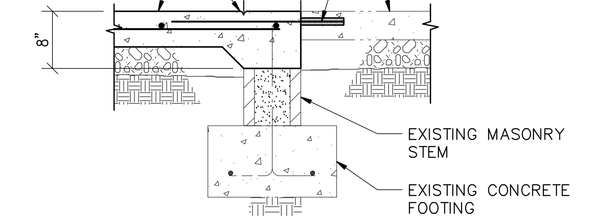

416
48-SS 6 | 48-SS 9

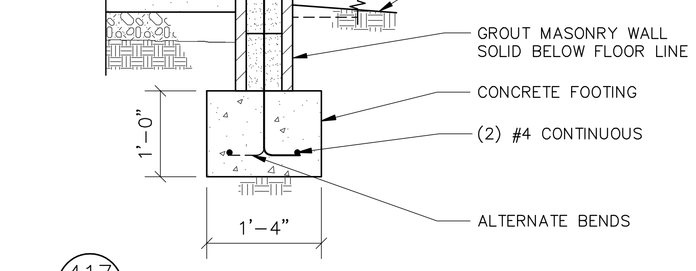

417
48-SS 6 | 48-SS 9

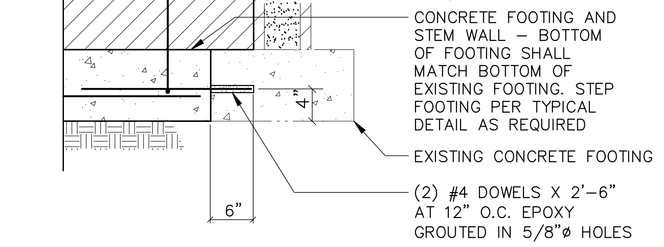

418
48-SS 6 | 48-SS 9

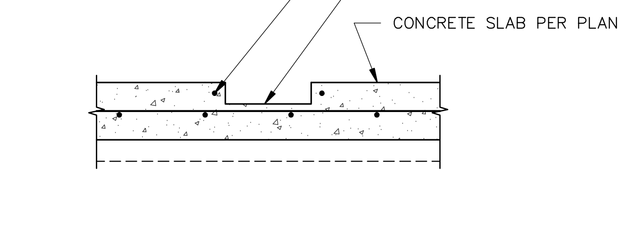

419
48-SS 6 | 48-SS 9

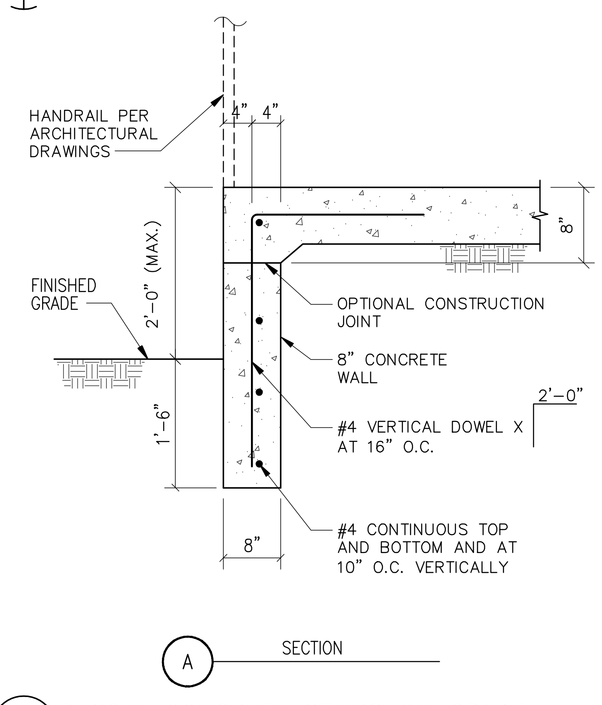

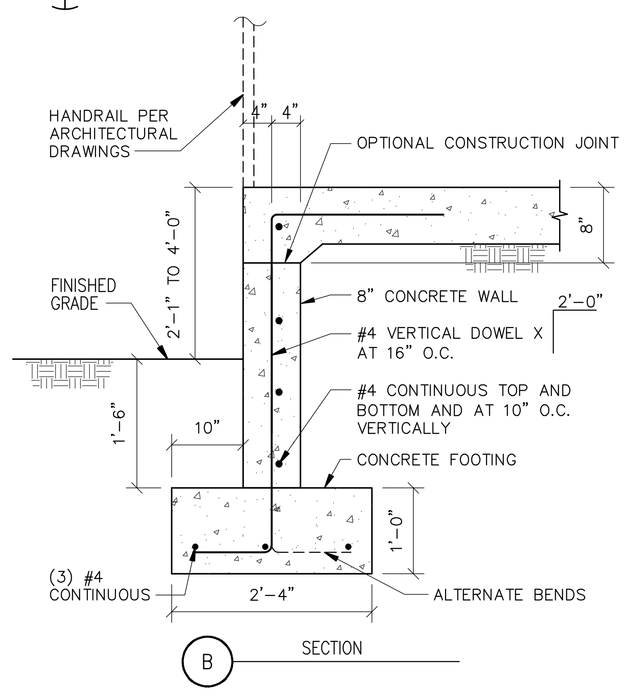

420 TYPICAL CONCRETE STAIRS ON GRADE
48-SS 9 TYPICAL DETAIL

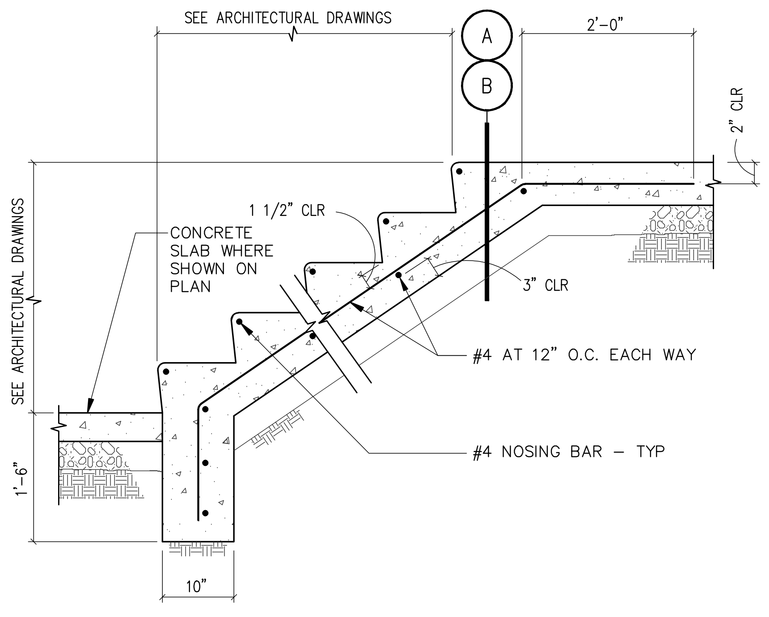

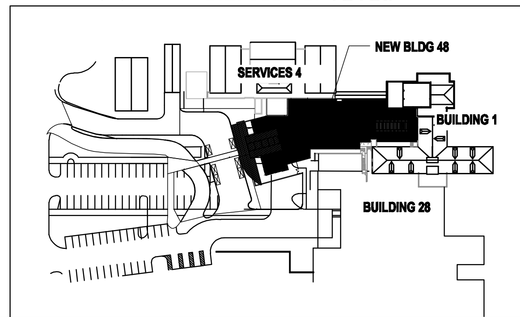

KEY PLAN

FOUNDATION DETAILS

Department of Veterans Affairs

ARCHITECT OF RECORD:

SBBL Architecture + Planning
1001 North Alvernon Way #105, Tucson, Arizona 85711
t: 520.620.0255 f: 520.620.0335 e: sbbl@sbbl.biz

BRODERICK ENGINEERING LLC.
GREG S. BRODERICK 105545 LICENSED PROFESSIONAL ENGINEER STATE OF TEXAS
7/15/2011
BRODERICK ENGINEERING LLC.
6859 E. REMBRANDT AVE, SUITE 124, MESA, AZ 85212
PH 480-926-6333 FAX 480-926-3999
6350 N. CAMINO DE LA TIERRA, SUITE 140, TUCSON, AZ 85741
PH 520-887-9416 FAX 520-887-9486
B.E. JOB NO. 10105

EMERGENCY DEPARTMENT
AMARILLO VA HEALTH CARE SYSTEM
AMARILLO, TEXAS

Approved: VA Area Proj. Mgr.

V.A. PROJECT NO: VA256-P-0196
SBBL PROJECT NO: 0110.00.0
DRAWN BY: JG
CHECKED BY: GSB
DATE: 07/15/2011

△	Date	Revision

Approved: Med. Cter. Director

Approved: Asst. Admin Engineering Service

Approved: Asst. VA Medical Director

Approved: Chief of Facilities

Approved: Chief of Engineering

Approved: Chief of Projects

48-SS9

CAD FILE #