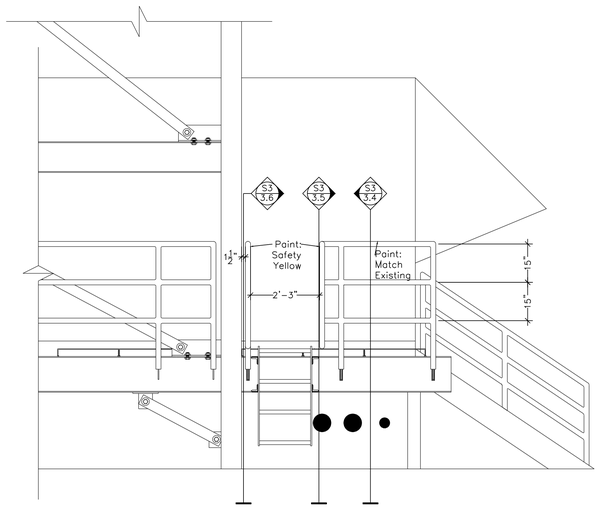

3.1 New Construction – Ladder Access
East Elevation, Scale: 1/2" = 1'

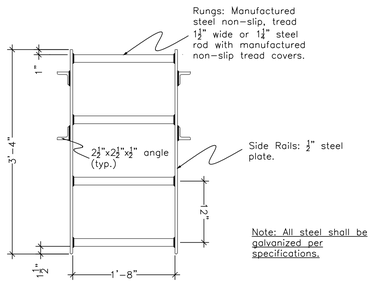

3.2 Ladder Fabrication – Front View
Scale: 1" = 1'

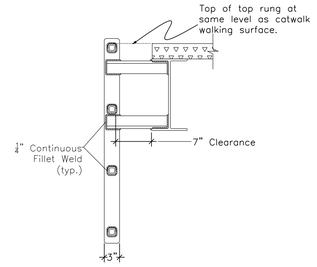

3.3 Ladder Fabrication – Side View
Scale: 1" = 1'

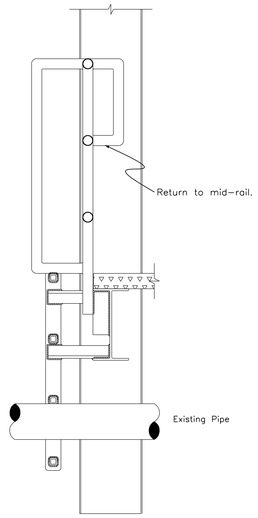

3.4 Ladder & Handrail Installation
Scale: 1" = 1'

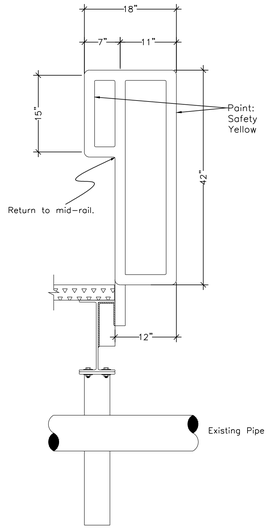

3.5 Handrail Installation
Scale: 1" = 1'

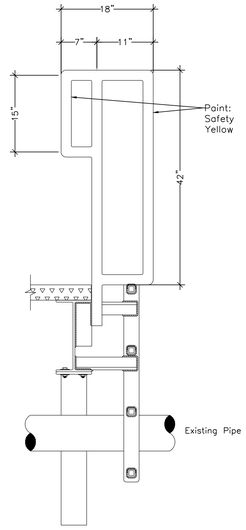

3.6 Ladder & Handrail Installation
Scale: 1" = 1'

Revisions	Date

CONSULTANTS:

ARCHITECT/ENGINEERS:

Drawing Title: LADDER INSTALLATION

Approved: Project Director

Project Title: CONSTRUCT CATWALK MICROBIOLOGY A/H

Location: OMAHA VAMC

Date: 6/24/2011 | Checked: | Drawn: CMW

Project Number: 636-11-841

Building Number: ONE

Drawing Number: S3

Dwg. 4 of 4

Nebraska Western Iowa Healthcare System

Omaha VAMC

Department of Veterans Affairs

VA FORM 08-6231