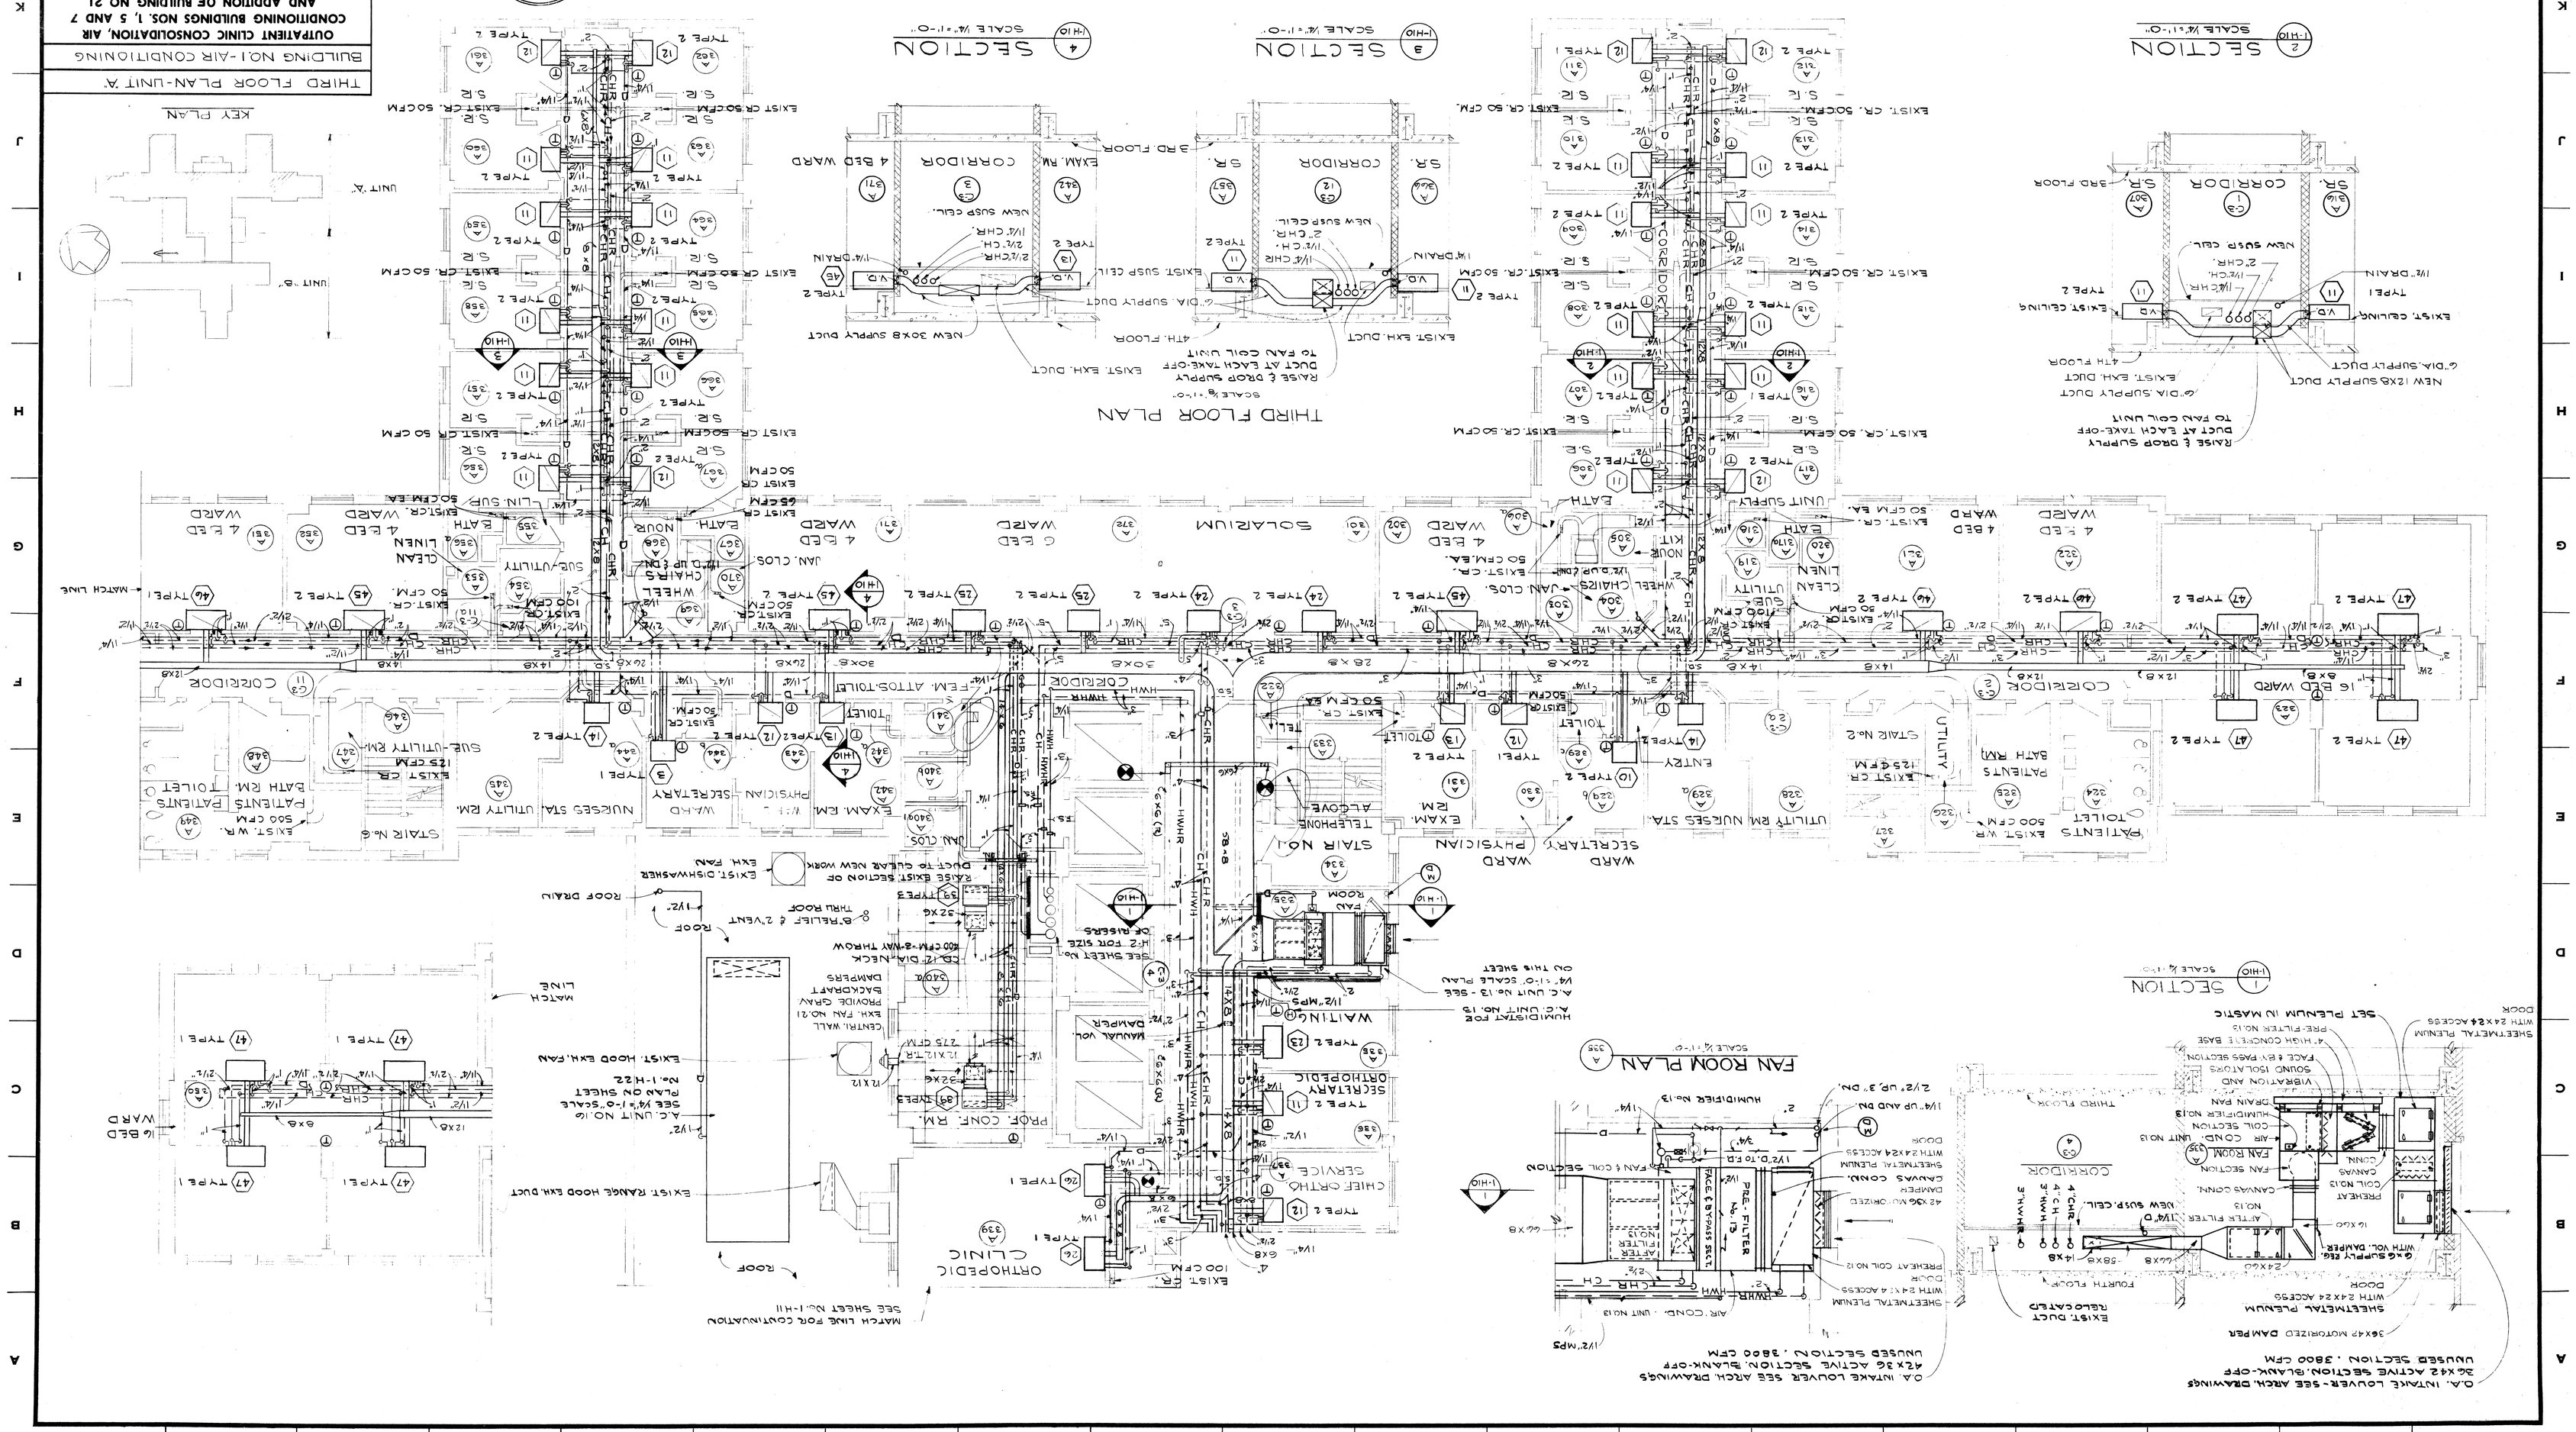
THIRD FLOOR PLAN-UNIT "A"
BUILDING NO.1-AIR CONDITIONING
OUTPATIENT CLINIC CONSOLIDATION, AIR CONDITIONING BUILDINGS NOS. 1, 5 AND 7 AND ADDITION OF BUILDING NO. 21
VETERANS ADMINISTRATION
LOUISVILLE, KENTUCKY
REVISIONS
DRAWING NUMBER
I-H10
TABEL-SCHICKLI ASSOCIATES, ARCHITECTS
JOSEPH & JOSEPH - ASSOCIATE ARCHITECTS
LOUISVILLE, KENTUCKY
E. R. RONALD & ASSOCIATES
CONSULTING ENGINEERS
LOUISVILLE, KENTUCKY
THIRD FLOOR PLAN
SCALE 1/8"=1'-0"
SECTION
SCALE 1/4"=1'-0"
KEY PLAN
UNIT "A"
UNIT "B"
ORTHOPEDIC CLINIC
CHIEF OPTHO SERVICE
SECRETARY ORTHOPEDIC
PROF. CONF. RM.
WAITING
STAIR No.1
WARD SECRETARY
PHYSICIAN
EXAM. RM.
TELEPHONE
ALCOVE
FAN ROOM PLAN
SCALE 1/4"=1'-0"
CORRIDOR
4 BED WARD
SOLARIUM
4 BED WARD
UTILITY
STAIR No.2
PATIENTS BATH RM.
PATIENTS TOILET
MATCH LINE
ROOF
ROOF DRAIN
MATCH LINE FOR CONTINUATION SEE SHEET No. I-H11
O.A. INTAKE LOUVER-SEE ARCH. DRAWINGS 26X42 ACTIVE SECTION, BLANK-OFF UNUSED SECTION, 3800 CFM
O.A. INTAKE LOUVER SEE ARCH DRAWINGS 42X36 ACTIVE SECTION BLANK-OFF UNUSED SECTION, 3800 CFM
36X42 MOTORIZED DAMPER
SHEETMETAL PLENUM WITH 24X24 ACCESS DOOR
SET PLENUM IN MASTIC
RAISE & DROP SUPPLY DUCT AT EACH TAKE-OFF TO FAN COIL UNIT
NEW 12X8 SUPPLY DUCT
EXIST. CEILING
EXIST. EXH. DUCT
4TH FLOOR
NEW SUSP CEIL.
EXIST. CR. 50 CFM
EXIST. EXH. DUCT
NEW 30X8 SUPPLY DUCT
EXIST. RANGE HOOD EXH. DUCT
EXIST. EXH. FAN
EXIST. DISHWASHER EXH. FAN
ROOF DRAIN
FAN COIL SECTION
HUMIDIFIER No.13
AIR COND. UNIT No.13
PRE-FILTER
AFTER FILTER
FAN SECTION
COIL SECTION
HUMIDIFIER No.13
DRAIN PAN
VIBRATION AND SOUND ISOLATORS
FACE & BY-PASS SECTION
4" HIGH CONCRETE BASE
PRE-FILTER No.13
SHEETMETAL PLENUM WITH 24X24 ACCESS DOOR
THIRD FLOOR
FOURTH FLOOR
EXIST. DUCT REMOVED
CORRIDOR
FAN ROOM
CANVAS CONN.
AFTER FILTER No.13
PREHEAT COIL No.13
CANVAS CONN.
DAMPER
42X36 MOTORIZED
SHEETMETAL PLENUM WITH 24X24 ACCESS DOOR
PRE-FILTER
PREHEAT COIL No.13
AIR COND. UNIT No.13
HUMIDIFIER No.13
2'/2" UP 3" DN.
1/4" UP AND DN.
FAN & COIL SECTION
STATE OF KENTUCKY
E. R. RONALD
REGISTERED PROFESSIONAL ENGINEER
5
COMMONWEALTH OF KENTUCKY
REGISTERED ARCHITECT
456
Project No. 16 - 5180
Sheet 10 of 26
I-H10