The following drawings are original construction drawings for Building 307. They are included in this set for the contractor's use in understanding the construction of Building 307 and reflect the construction intent at the time the Building was erected. Building was originally a free standing building attached to Building 300 (now demolished). Buildings 310, 315 and 340 were built adjacent to Building 307 in subsequent years. Various changes to Building 307 have taken place since the building was first erected and are not reflected in these drawings. It is the contractor's responsibility to familiarize themselves with the actual construction prior to submission of bid. See the demolition drawings for additional information.

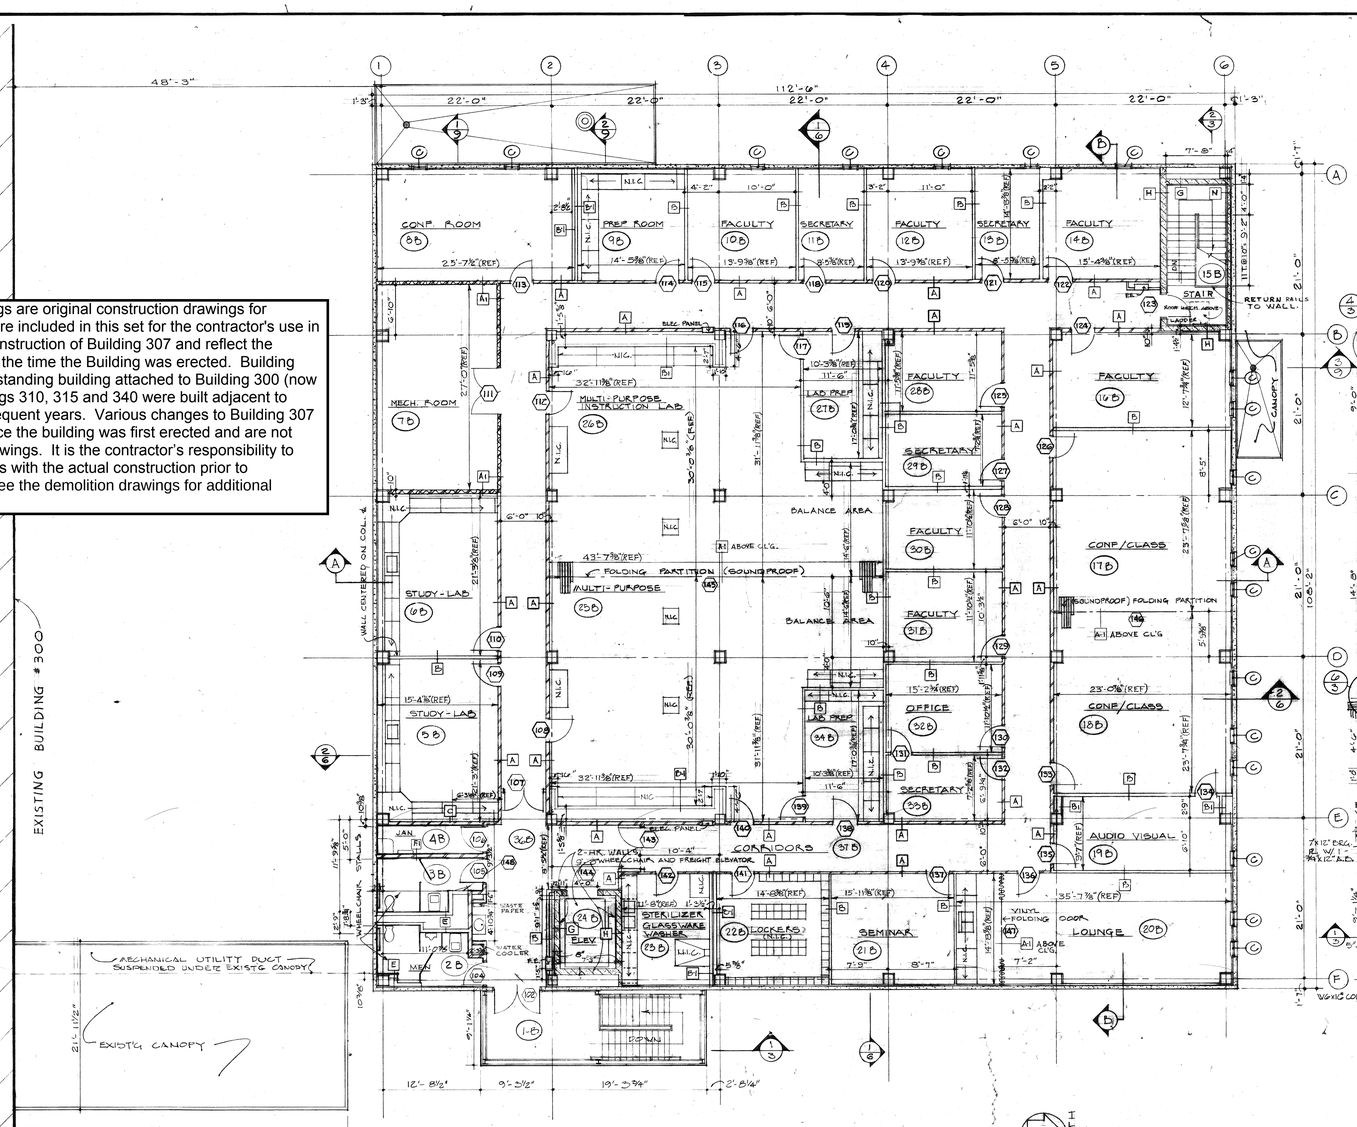

FIRST FLOOR PLAN
SCALE: 1/8" = 1'-0"

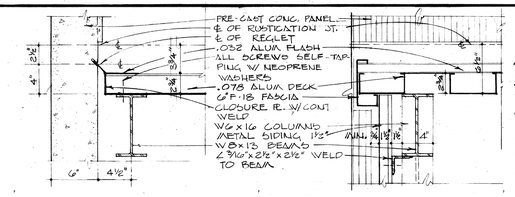

SECTION 3/3
SCALE: 1½" = 1'-0"

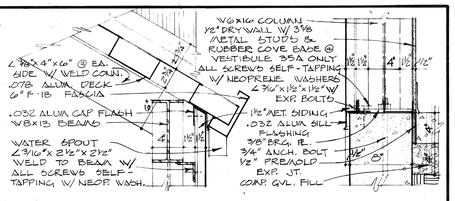

DETAIL 4/3
SCALE: 1½" = 1'-0"

DETAIL 5/3
SCALE: 1½" = 1'-0"

DETAIL 6/3
SCALE: 1½" = 1'-0"

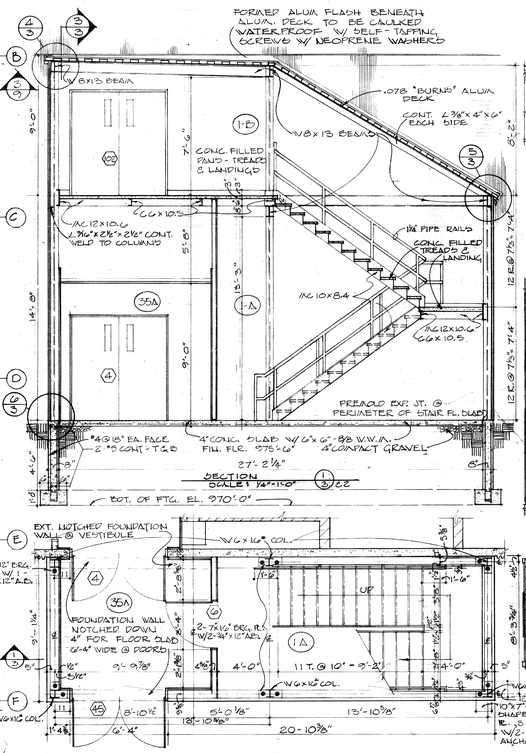

SECTION 1/5/22
SCALE: 1/4" = 1'-0"

GROUND FLOOR PLAN
SCALE: 1/4" = 1'-0"

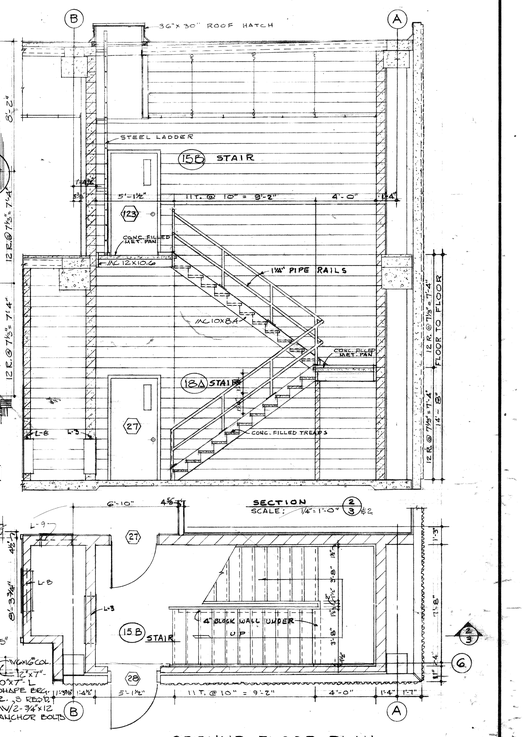

SECTION 2/5/22
SCALE: 1/4" = 1'-0"

GROUND FLOOR PLAN
SCALE: 1/4" = 1'-0"

MISC. LINTEL SCHEDULE
(SEE DOOR SCHEDULE AND/OR PLANS)

NO.	WALL THICK.	OP'NG. LENGTH	QTY. EA	∠ SIZE	LENGTH	REMARKS
L-1	12"	6'-4"	3	5" x 3½" x 5/16"	7'-4"	
L-2	4"	6'-4"	1	5" x 3½" x 5/16"	7'-4"	
L-3	8"	3'-4"	2	3½" x 3½" x 5/16"	4'-0"	
L-4	8"	5'-4"	2	5" x 3½" x 5/16"	6'-0"	
L-5	8"	6'-4"	2	5" x 3½" x 5/16"	7'-4"	
L-6	4"	3'-4"	1	3½" x 3½" x 5/16"	4'-0"	
L-7	12"	3'-0"	3	3½" x 3½" x 5/16"	3'-8"	
L-8	8"	3'-9"	2	3½" x 3½" x 5/16"	4'-8"	
L-9	8"	2'-7"	2	3½" x 3½" x 5/16"	3'-4"	

TEMPORARY STAIR SPECIFICATIONS

ROOF DECK SPEC.: EQUAL TO "BURNS" 4½" DEEP SUPER DECK, .078 GA. ALUMINUM WITH BAKE ENAMEL FINISH. PROVIDE NEOPRENE CLOSURES, FASTENERS, SEALANTS, ETC.

SIDING PANEL SPEC.: EQUAL TO "INDUSTRIAL BUILDING PANELS, INC. - SERIES 500 CUSTOMLINE", PROFILE NO. 504, 18 GA. STEEL WITH STANDARD BAKED ENAMEL FINISH. NO INNER LINER REQUIRED. PROVIDE MATCHING FLASHINGS AS SHOWN, FASTENERS, SEALANTS, ETC.

DOOR SCHEDULE

ALL DOORS 1¾" THICK

DOOR NO.	DOOR SIZE	DOOR TYPE	DOOR MAT'L.	LOUVER W x H	FRAME TYPE	FRAME MAT'L.	HDWR SET	REMARKS
1	PR. 3'-0"x7'-0"	A	ALUM	*	ALUM	19		~~AUTOMATIC * SEE SPECS~~
2	PR. 3'-0"x7'-0"	A	ALUM	*	ALUM	19		~~AUTOMATIC * SEE SPECS~~
3	PR. 3'-0"x6'-8"	C	H. MET.	3	MET.	16		~~SHR. "B" LABEL~~ L-1
4	PR. 3'-0"x6'-8"	A	WOOD	2	MET.	17		1½HR. "B" LABEL
5	PR. 3'-0"x7'-0"	B	ALUM	*	ALUM	20		~~* SEE DETAILS L-5~~
6	3'-0"x6'-8"	F	H. MET.	1	MET.	12		1½HR. "B" LABEL
7	3'-0"x6'-8"	J	WOOD	1		6		
8	3'-0"x6'-8"	J	WOOD			6		
9	3'-0"x6'-8"	J	WOOD			5		
10	PR. 2'-6"x6'-8"	L	WOOD			17		
11	3'-0"x6'-8"	J	WOOD			2		
12	3'-0"x6'-8"	M	WOOD			1		
13	3'-0"x6'-8"	J	WOOD			5		
14	3'-0"x6'-8"	J	WOOD			5		
15	PR. 3'-0"x6'-8"	E	H. MET.			8		1½HR. "B" LABEL
16	PR. 2'-6"x6'-8"	L	WOOD			10		
17	PR. 3'-0"x6'-8"	H	H. MET.	3		11		
18	3'-0"x6'-6"	N	*	*	*	*		COLD ROOM * SEE SPECS.
19	PR. 3'-0"x6'-8"	K	WOOD	1	MET	9		
20	3'-0"x6'-8"	M	WOOD			1		
21	3'-0"x6'-8"	M	WOOD					
22	3'-0"x6'-8"	M	WOOD					
23	3'-0"x6'-8"	M	WOOD					
24R	PR. 3'-0"x6'-8"	K	WOOD			9		
25	3'-0"x6'-8"	J	WOOD			1		
26	3'-0"x6'-8"	J	WOOD			1		
27	3'-0"x6'-8"	F	H. MET.	3		12		1½ HR. "B" LABEL L-3
28	3'-0"x7'-0"	G	H. MET.	3		13		L-6
29	PR. 3'-0"x7'-0"	B	ALUM	*	ALUM	20		* SEE DETAILS
30	PR. 3'-0"x7'-0"	B	ALUM	*	ALUM	*		* SEE DETAILS
31	3'-0"x6'-8"	M	WOOD	1	MET	14		
32	3'-0"x6'-8"	M	WOOD			4		
33	3'-0"x6'-8"	J	WOOD					
34	3'-0"x6'-8"	J	WOOD					
35	3'-0"x6'-8"	J	WOOD					

DOOR SCHEDULE (CONT'D.)

DOOR NO.	DOOR SIZE	DOOR TYPE	DOOR MAT'L.	LOUVER W x H	FRAME TYPE	FRAME MAT'L.	HDWR SET	REMARKS
36	3'-0"x6'-8"	J	WOOD		1	MET.	4	
37	3'-0"x6'-8"	J	WOOD				5	
38	3'-0"x6'-8"	M	WOOD				15	L-4
39	3'-0"x6'-8"	D	H. MET.		3		18	1½ HR. "B" LABEL L-3
40	4'-0"x7'-0"	*	MET.		*		*	ELEVATOR * SEE SPECS.
42A	3'-0"x6'-8"	J	WOOD		4		1	LIGHTPROOF SEE DET. 1/7
42	*	O	*		*	*	*	DARK ROOM * SEE SPECS.
43	16'-0"x3'-0"x5'-8" (FRAME)	P	H. MET.		1	MET	–	OBSERVATION WINDOW
44	2'-0"x2'-0"	–	MET		–	MET		ACCESS DOOR
45	PR. 3'-0"x6'-8"	H	H. MET.		2	MET	11	

DOOR SCHEDULE (CONT'D)

DOOR NO.	DOOR SIZE	DOOR TYPE	DOOR MAT'L.	LOUVER W x H	FRAME TYPE	FRAME MAT'L.	HDWR SET	REMARKS
101	~~PR. 3'-0"x6'-8"~~	~~C~~	~~H. MET.~~		~~3~~	~~MET~~	~~16~~	~~SHR. "B" LABEL~~ ~~L-1~~
102	PR. 3'-0"x6'-8"	A	WOOD		2		17	1HR. "B" LABEL
103	~~3'-0"x6'-8"~~	~~F~~	~~H. MET.~~		~~3~~		~~12~~	~~1½ HR. "B" LABEL L-3~~
104	3'-0"x6'-8"	J	WOOD		1		6	
105	3'-0"x6'-8"	J	WOOD				6	
106	3'-0"x6'-8"	J	WOOD				5	
107	PR. 2'-6"x6'-8"	L	WOOD				17	
108	3'-0"x6'-8"	M	WOOD				3	
109	3'-0"x6'-8"	M	WOOD				1	
110	3'-0"x6'-8"	M	WOOD				1	
111	PR. 3'-0"x6'-8"	E	H. MET.				8	1½ HR. "B" LABEL
112	3'-0"x6'-8"	M	WOOD				1	
113	3'-0"x6'-8"	J	WOOD				1	
114	3'-0"x6'-8"	M	WOOD				1	
115	3'-0"x6'-8"	J	WOOD				2	
116	3'-0"x6'-8"	M	WOOD				3	
117	3'-0"x6'-8"	M	WOOD				4	
118	3'-0"x6'-8"	J	WOOD				2	
119	3'-0"x6'-8"	M	WOOD				1	
120	3'-0"x6'-8"	J	WOOD				2	

DOOR SCHEDULE (CONT'D)

DOOR NO.	DOOR SIZE	DOOR TYPE	DOOR MAT'L.	LOUVER W x H	FRAME TYPE	FRAME MAT'L.	HDWR SET	REMARKS
121	3'-0"x6'-8"	J	WOOD		1	MET	2	
122	3'-0"x6'-8"	J	WOOD		1		2	
123	3'-0"x6'-8"	F	H. MET.		3		12	1½HR. "B" LABEL L-3
124	3'-0"x6'-8"	J	WOOD		1		2	
125	3'-0"x6'-8"	J	WOOD				2	
126	3'-0"x6'-8"	M	WOOD				1	
127	3'-0"x6'-8"	J	WOOD				2	
128	3'-0"x6'-8"	J	WOOD				1	
129	3'-0"x6'-8"	J	WOOD					
130	3'-0"x6'-8"	J	WOOD					
131	3'-0"x6'-8"	J	WOOD				4	
132	3'-0"x6'-8"	J	WOOD				2	
133	3'-0"x6'-8"	M	WOOD				1	
134	3'-0"x6'-8"	J	WOOD				4	
135	3'-0"x6'-8"	J	WOOD				1	
136	3'-0"x6'-8"	M	WOOD				3	
137	3'-0"x6'-8"	M	WOOD				1	
138	3'-0"x6'-8"	M	WOOD				3	
139	3'-0"x6'-8"	M	WOOD				5	
140	3'-0"x6'-8"	M	WOOD				3	
141	3'-0"x6'-8"	J	WOOD				7	
142	3'-0"x6'-8"	M	WOOD				7	
143	PR. 2'-6"x6'-8"	L	WOOD				17	
144	4'-0"x7'-0"	*	MET.		*		*	ELEVATOR * SEE SPECS. L-4
145	PR. 2'-10"x9'-0"	Q	*		*	*	*	FOLD'G. * SEE SPECS -
146	PR. 11'-0"x9'-0"	Q	*		*	*	*	FOLD'G. * SEE SPECS
147	PR. 7'-4"x9'-0"	R	*		*	*	*	FOLD'G. * SEE SPECS
148	2'-0"x2'-0"	–	MET		–	MET		ACCESS DOOR

LEGEND

SMOKE BARRIER PARTITION

SOUND BARRIER PARTITION

(2) DOOR NO.

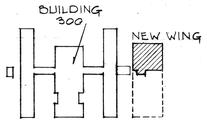

KEY PLAN
NO SCALE

2-9-1-1586

I CERTIFY THAT ALL CONSTRUCTION REQUIRED ON THIS SHEET HAS BEEN ACCOMPLISHED AS INDICATED HEREON.

BY Charles E. Jay DATE 2/22/77

BLDG. # 307

FIRST FLOOR PLAN

EDUCATIONAL BUILDING FOR THE VETERANS ADMINISTRATION CENTER
DAYTON, OHIO

DANIS INDUSTRIES CORPORATION
1301 E. FIRST ST. DAYTON, OHIO

DATE: AUGUST 21, 1979 | DRAWN BY: A.P.E. | CHECKED BY: R.V.L.

SHEET 3 OF 11

952-079

REV. 10/7/76 REV. 10/10/75 REV. 3/15/76 REV. 8/4/76
REV. 2/14/77 REV. 1/2/76 REV. 6/30/76 REV. 8/15/76

RETURN TO PLAN LIBRARY

FILE FOLDER NO. 4B

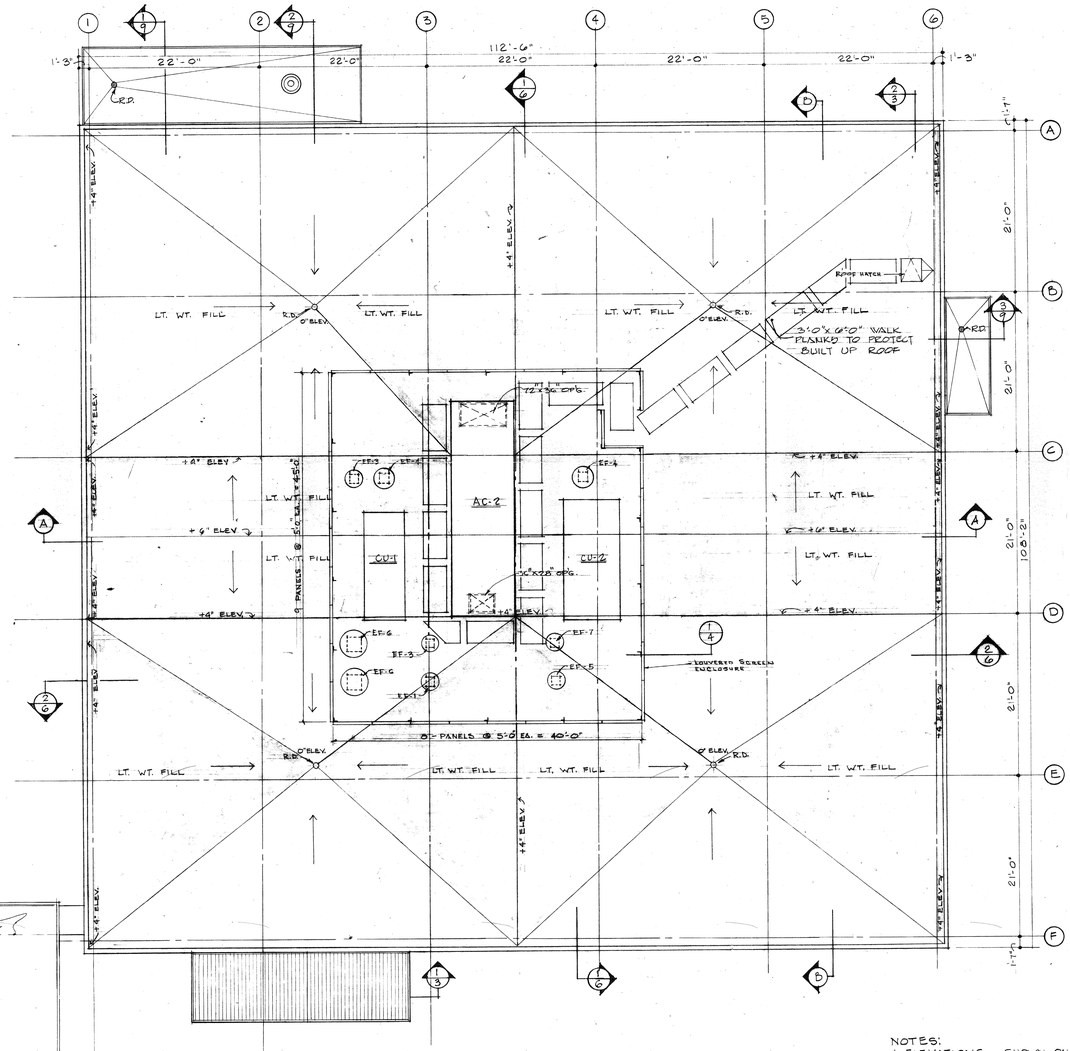

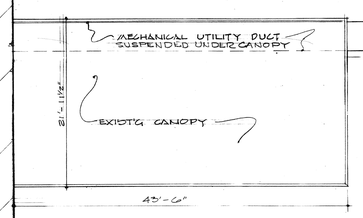

EXISTING BUILDING # 300

ROOF PLAN

SCALE: 1/8" = 1'-0"

NOTES:
1. ELEVATIONS SHOWN ON THIS DRAWING INDICATE INCHES OF RISE FROM ROOF DRAIN
2. SHADED AREAS INDICATE LIGHT WEIGHT AGGREGATE ROOF FILL
3. BUILT-UP COMPOSITION ROOF, 20 YR. BONDED SEE SPECS. PG. 3

NORTH

The following drawings are original construction drawings for Building 307. They are included in this set for the contractor's use in understanding the construction of Building 307 and reflect the construction intent at the time the Building was erected. Building was originally a free standing building attached to Building 300 (now demolished). Buildings 310, 315 and 340 were built adjacent to Building 307 in subsequent years. Various changes to Building 307 have taken place since the building was first erected and are not reflected in these drawings. It is the contractor's responsibility to familiarize themselves with the actual construction prior to submission of bid. See the demolition drawings for additional information.

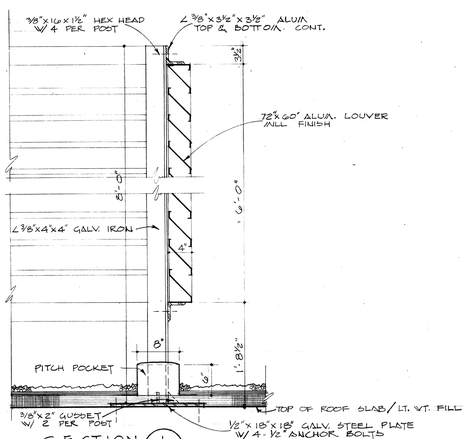

SECTION 1/4

1" = 1'-0"

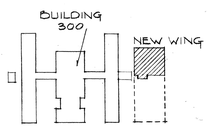

KEY PLAN

NO SCALE

2-9-1-1587

I CERTIFY THAT ALL CONSTRUCTION REQUIRED ON THIS SHEET HAS BEEN ACCOMPLISHED AS INDICATED HEREON.

BY: Charles E. Fry DATE 2/22/77

BLDG. # 307

ROOF PLAN

EDUCATIONAL BUILDING FOR THE VETERANS ADMINISTRATION CENTER DAYTON, OHIO	SHEET 4 OF 11
DANIS INDUSTRIES CORPORATION 1801 E. FIRST ST. DAYTON, OHIO	
DATE: AUGUST 21, 1975 / DRAWN BY: R.E.E. / CHECKED BY: R.W.C.	592-079

REV. 1/2/76, REV. 3/15/76
REV. 6/30/76, REV. 2/14/77

10

RETURN TO PLAN LIBRARY

FILE FOLDER NO. 4B

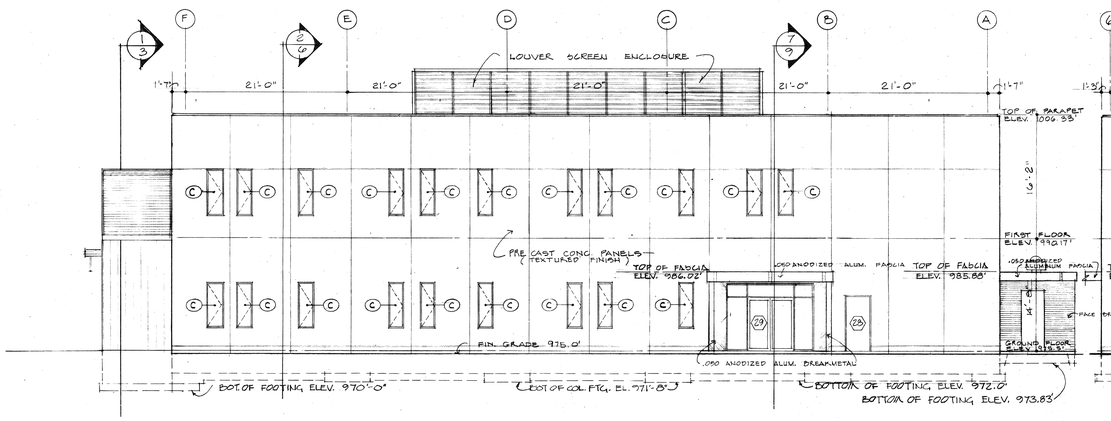

NORTH ELEVATION
SCALE: 1/8"=1'-0"

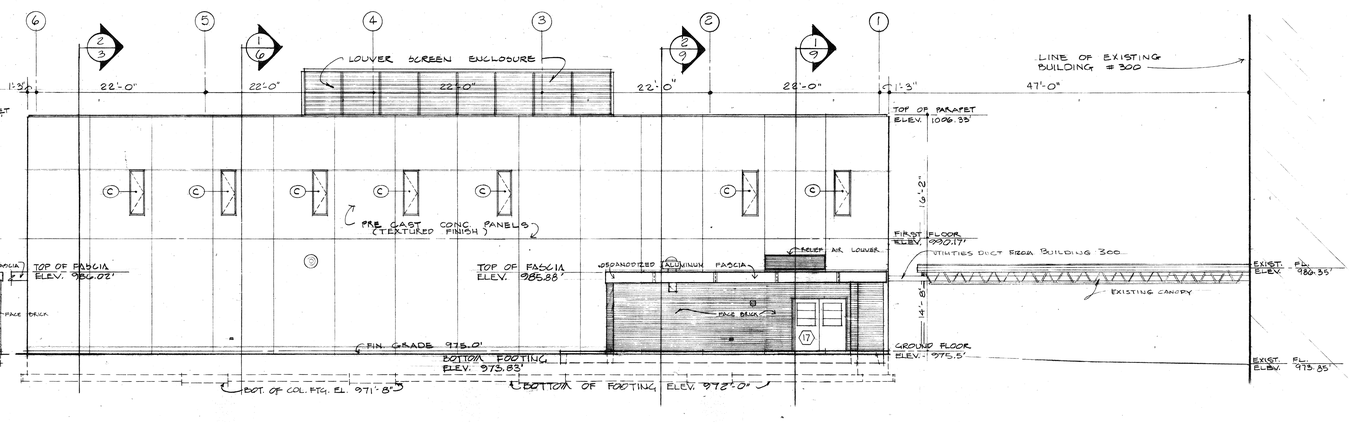

WEST ELEVATION
SCALE: 1/8"=1'-0"

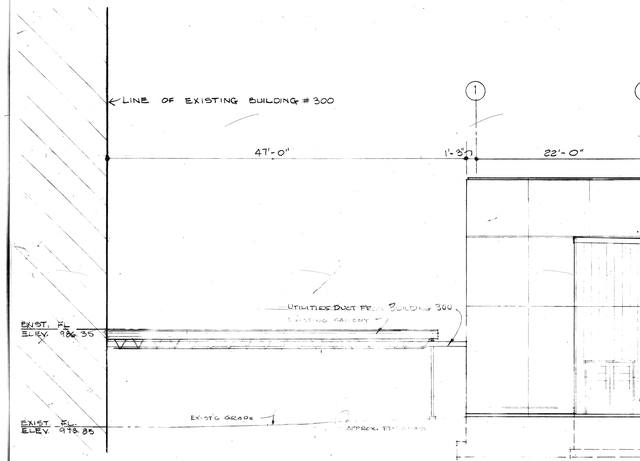

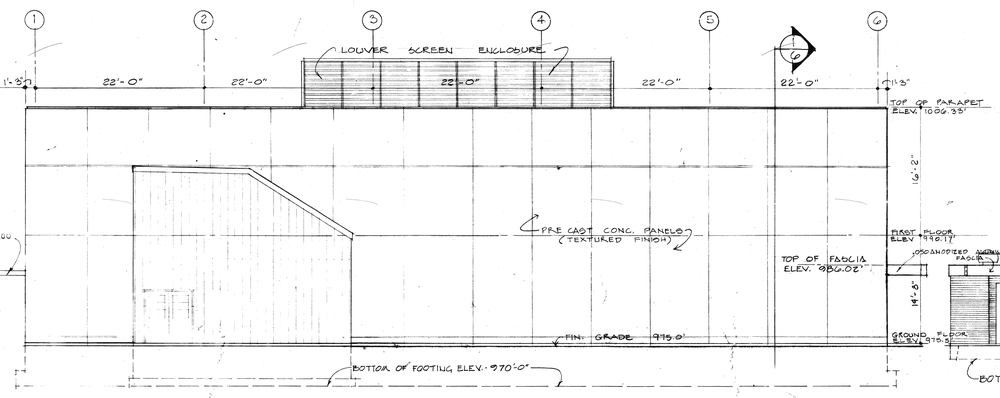

EAST ELEVATION
SCALE: 1/8"=1'-0"

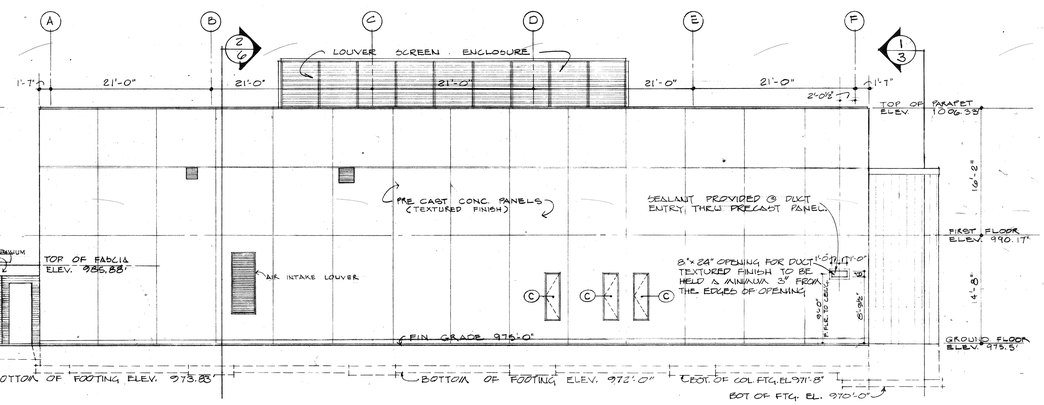

SOUTH ELEVATION
SCALE: 1/8"=1'-0"

The following drawings are original construction drawings for Building 307. They are included in this set for the contractor's use in understanding the construction of Building 307 and reflect the construction intent at the time the Building was erected. Building was originally a free standing building attached to Building 300 (now demolished). Buildings 310, 315 and 340 were built adjacent to Building 307 in subsequent years. Various changes to Building 307 have taken place since the building was first erected and are not reflected in these drawings. It is the contractor's responsibility to familiarize themselves with the actual construction prior to submission of bid. See the demolition drawings for additional information.

2-9-1-1588

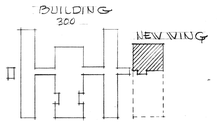

KEY PLAN
NO SCALE

I CERTIFY THAT ALL CONSTRUCTION REQUIRED ON THIS SHEET HAS BEEN ACCOMPLISHED AS INDICATED HEREON.
BY Charles E. Joy DATE 2/22/77

BLDG. #307

EXTERIOR ELEVATIONS

EDUCATIONAL BUILDING FOR THE VETERANS ADMINISTRATION CENTER
DAYTON, OHIO

DANIS INDUSTRIES CORPORATION
1801 E. FIRST ST. DAYTON, OHIO

SHEET 5 OF 11.

DATE: AUGUST 21, 1975 | DRAWN BY: R.E.P. | CHECKED BY: R.W.E. | 552-079

REV. 10/10/75 REV. 3/15/76 REV. 2/14/77
REV. 1/2/76 REV. 6/30/76

9

RETURN TO PLAN LIBRARY

FILE FOLDER NO. 4B

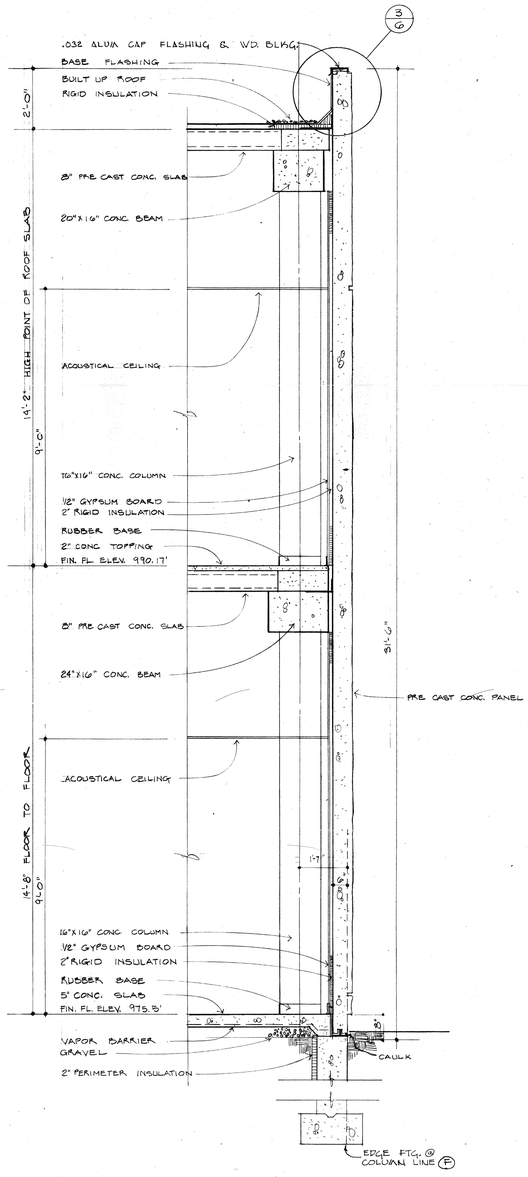

SECTION (1) (2,3,4)
1/2" = 1'-0"

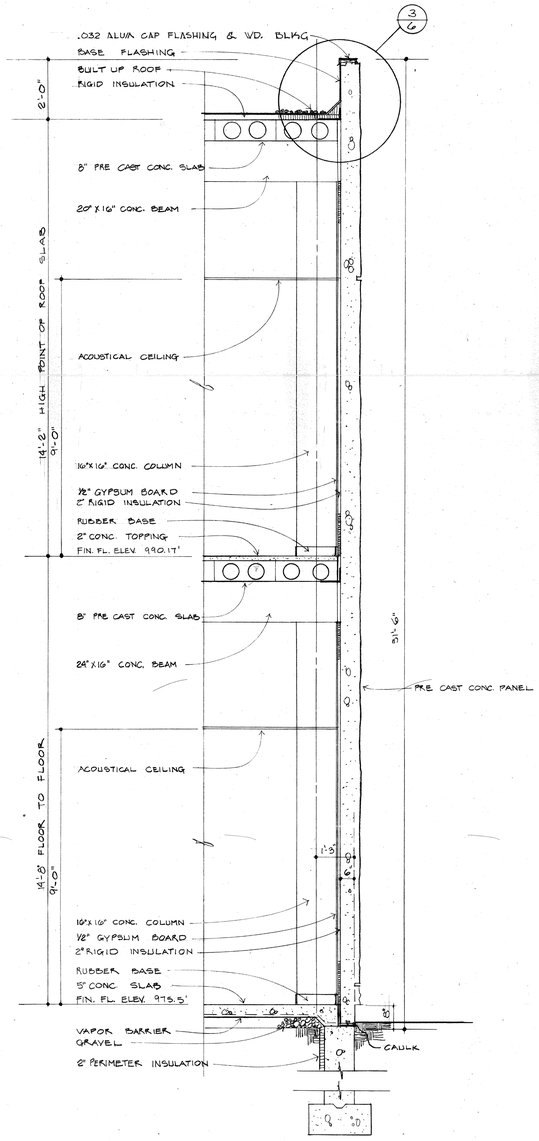

SECTION (2) (2,3,4)
1/2" = 1'-0"

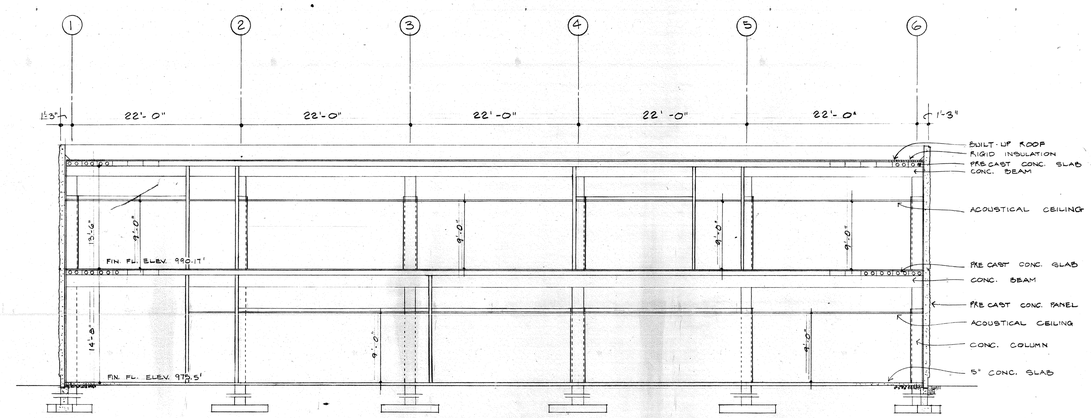

NORTH-SOUTH SECTION THRU BUILDING A-A
SCALE: 1/8" = 1'-0"

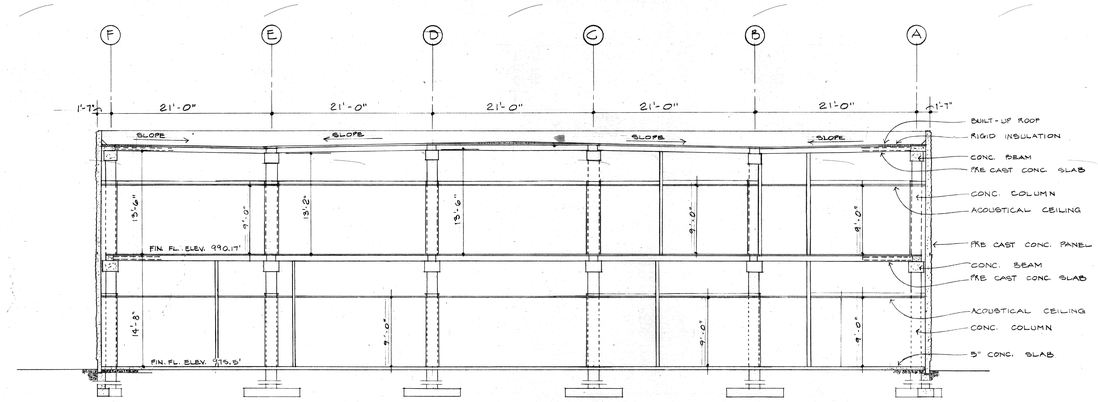

EAST - WEST SECTION THRU BUILDING B-B
SCALE: 1/8" = 1'-0"

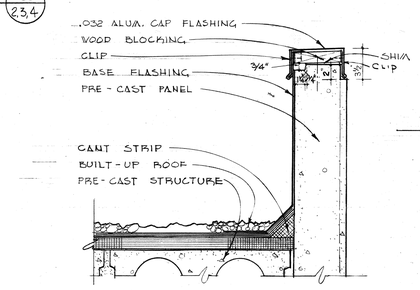

DETAIL (3) (6)
1/2" = 1'-0"

The following drawings are original construction drawings for Building 307. They are included in this set for the contractor's use in understanding the construction of Building 307 and reflect the construction intent at the time the Building was erected. Building was originally a free standing building attached to Building 300 (now demolished). Buildings 310, 315 and 340 were built adjacent to Building 307 in subsequent years. Various changes to Building 307 have taken place since the building was first erected and are not reflected in these drawings. It is the contractor's responsibility to familiarize themselves with the actual construction prior to submission of bid. See the demolition drawings for additional information.

2-9-1-1589

I CERTIFY THAT ALL CONSTRUCTION REQUIRED ON THIS SHEET HAS BEEN ACCOMPLISHED AS INDICATED HEREON.
BY Charles E. Jay DATE 2/22/77

BLDG. # 307
SECTIONS

EDUCATIONAL BUILDING FOR THE VETERANS ADMINISTRATION CENTER DAYTON, OHIO	SHEET 6 OF 11
DANIS INDUSTRIES CORPORATION 1801 E. FIRST ST. DAYTON, OHIO	
DATE: AUGUST 21, 1979 / DRAWN BY: R.E.P. / CHECKED BY: R.W.L.	302-079

REV. 1/2/76, REV. 3/15/76, REV 2/14/77

8

RETURN TO PLAN LIBRARY

FILE FOLDER NO. 4B