DAYTON BLUE PRINT CO. 280 7-70

ROOM FINISH SCHEDULE

NO	ROOM NAME	FLOOR MAT'L.					BASE				WALL MATERIAL				WALL FINISH				CEILING				REMARKS
		CONCRETE (H)	V.A.T. 1/8 x 12" x 12"	CERAMIC MOSAIC	CARPET	CONC. FILLED TREADS & LANDINGS	LT. WT. BLOCK	4" COVED RUBBER	4" STRAIGHT RUBBER	COVED CERAMIC MOSAIC	LT. WT. BLOCK	GYPSUM BOARD	CERAMIC TILE FULL HGT.	METAL SIDING	EXPOSED	PAINT	VINYL FABRIC	ALUM. FINISH	2'x2' ACOUS. LAY IN	EXPOSED CONC. STRUCT.	EXPOSED ALUM. DECK	8'-0" HGT. 9'-0" HGT.	PREFAB. COOLER
1A	STAIR	●			●										●	●					●		
2A	MEN'S TOILET			●						●			●					●	●			●	
3A	WOMENS TOILET			●						●			●					●	●			●	
4A	HAC JANITOR			●						●			●					●	●			●	
5A	FACULTY				●			●				●				●			●				
6A	SEMINAR				●			●				●				●			●				
7A	TELEPHONE		●				●					●				●						●	
8A	ELECTRICAL	●					●					●				●				●			
9A	MECHANICAL	●					●					●				●				●			
10A	RECEIVING	●					●					●				●			●			●	
11A	COLD ROOM		●							●													●
12A	PREP. ROOM		●				●					●				●			●			●	
13A	MICROTOME		●				●					●				●			●			●	
14A	TRANSMISSION ELEC. MICR.		●				●					●				●			●			●	
15A	DARK ROOM		●				●					●				●			●			●	
16A	PRINT ROOM		●				●					●				●			●			●	
17A	SCANNING ELEC. MICR.		●				●					●				●			●			●	
18A	STAIR	●				●	●				●					●							
19A	RECEPTION				●		●		●		●	●					●		●			●	
20A	VESTIBULE		●				●					●					●		●			●	
21A	WORK ROOM		●				●					●				●			●			●	
22A	AUDIO VISUAL COMMUNICATION & DISTR.				●		●					●				●			●			●	
23A	HOT WATER HEATER	●					●					●				●				●			
24A	STAFF		●				●					●				●			●			●	
25A	STAFF		●				●					●				●			●			●	
26A	AUDIO VISUAL TRAINING				●		●					●				●			●			●	
27A	LIBRARY STACKS, STUDY & READING AREA		●		*		●					●				●			●			●	* 5'-0" H. BTWN. CL. OF COL. LINE 4 & BTWN. CL. OF COL. LINE E
28A	STORAGE	●					●				●	●				●			●				
29A	MACHINE ROOM	●									●					●				●			
30A	ELEVATOR SHAFT	●					●				●				●								
~~31A~~	~~CONNECTING CORRIDOR~~		●				●				●					●			●			●	
~~32A~~	~~VESTIBULE~~		●				●				●					●			●			●	
33A	CORRIDORS		●				●					●					●		●			●	
34A	FOYER		●				●				●	●					●		●			●	
35A	VESTIBULE	●					●					●				●			●			●	
1B	STAIR	●				●								●	●	●				●			
2B	MEN'S TOILET			●						●			●					●	●			●	
3B	WOMENS TOILET			●						●			●					●	●			●	
4B	HAC JANITOR			●						●			●					●	●			●	
5B	STUDY LAB.		●				●					●				●			●			●	
6B	STUDY LAB.		●				●					●				●			●			●	
7B	MECHANICAL ROOM	●					●					●				●				●			
8B	CONFERENCE ROOM			●					●			●				●			●			●	
9B	PREP. ROOM		●				●					●				●			●			●	
10B	FACULTY			●					●			●				●			●			●	
11B	SECRETARY			●					●			●				●			●			●	
12B	FACULTY			●					●			●				●			●			●	
13B	SECRETARY			●					●			●				●			●			●	
14B	FACULTY			●					●			●				●			●			●	
15B	STAIR				●		●				●					●			●			●	
16B	FACULTY			●					●			●				●			●			●	
17B	CONFERENCE / CLASS			●					●			●				●			●			●	
18B	CONFERENCE / CLASS			●					●			●				●			●			●	
19B	AUDIO VISUAL			●			●					●				●			●			●	
20B	LOUNGE	●					●					●				●			●			●	
21B	SEMINAR	●					●					●				●			●			●	
22B	LOCKERS	●					●					●				●			●			●	
23B	STERILIZER GLASSWARE WASHER	●					●					●				●			*			●	* MOISTURE RESISTANCE
24B	ELEVATOR SHAFT										●				●					●			
25B	MULTI-PURPOSE	●					●					●				●			●			●	
26B	MULTI-PURPOSE INSTRUCTION LAB	●					●					●				●			●			●	
27B	LAB PREP	●					●					●				●			●			●	
28B	FACULTY			●					●			●				●			●			●	
29B	SECRETARY			●					●			●				●			●			●	
30B	FACULTY			●					●			●				●			●			●	
31B	FACULTY			●					●			●				●			●			●	
32B	OFFICE			●					●			●				●			●			●	
33B	SECRETARY			●					●			●				●			●			●	
34B	LAB PREP	●						●				●				●			●			●	
~~35B~~	~~CONNECTING CORRIDOR~~	●						●			●					●			●			●	
36B	FOYER	●						●			●	●					●		●			●	
37B	CORRIDORS	●						●				●					●		●			●	

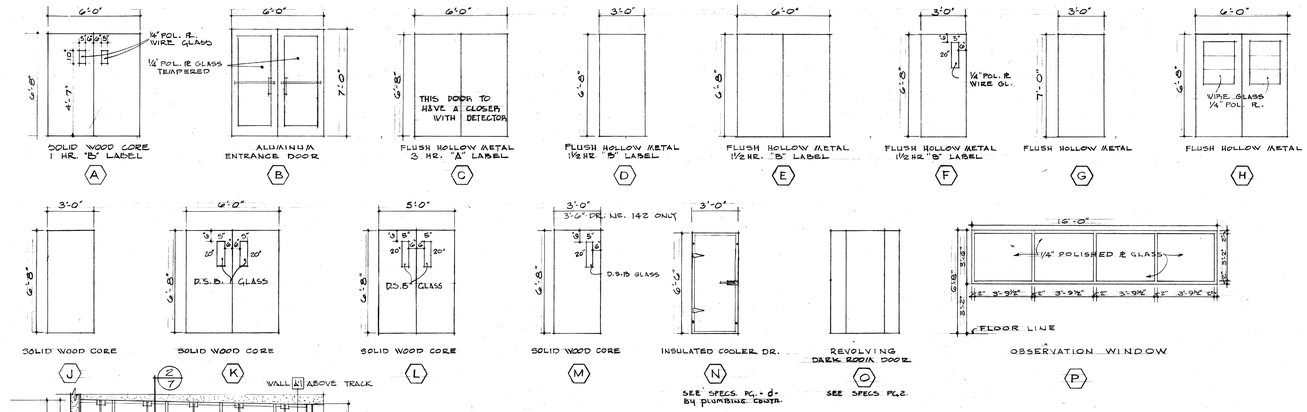

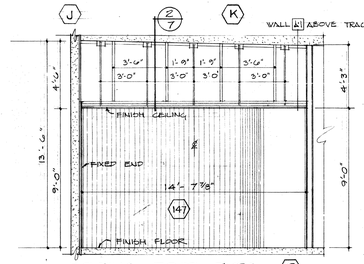

FOLDING DOOR TYPE (R)
SCALE: 1/4" = 1'-0"

DOOR TYPES
SCALE: 1/4" = 1'-0"
ALL DOOR ARE 1 3/4" IN THICKNESS

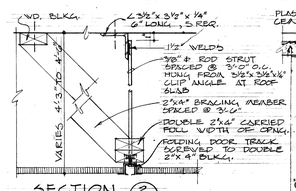

SECTION (2/7)
SCALE: 1½" = 1'-0"

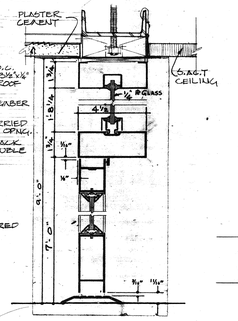

TYP. ALUM ENT.
3" = 1'-0"

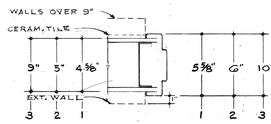

DOOR FRAME TYPES
NO SCALE

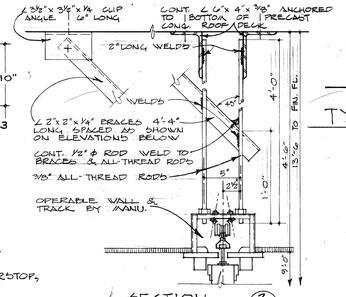

SECTION (3/7)
SCALE: 1½" = 1'-0"

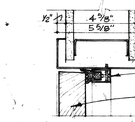

HEAD & JAMBS

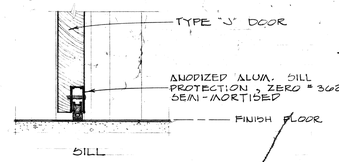

LIGHTPROOF DOOR DETAIL (1/7)
SCALE: 3" = 1'-0"

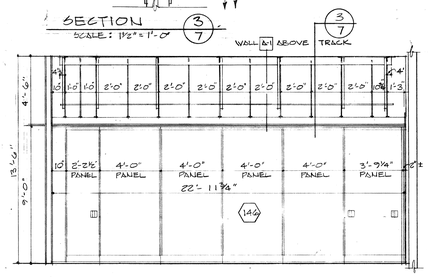

DOOR TYPE (Q) OPERABLE WALL ELEV. @ RM. 18B
VIEW TO WEST WALL
SCALE: 1/4" = 1'-0"

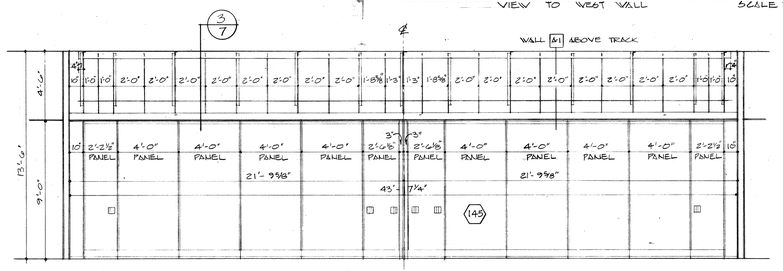

DOOR TYPE (Q) OPERABLE WALL ELEVATION @ RM. 25B
VIEW TO WEST WALL
SCALE: 1/4" = 1'-0"

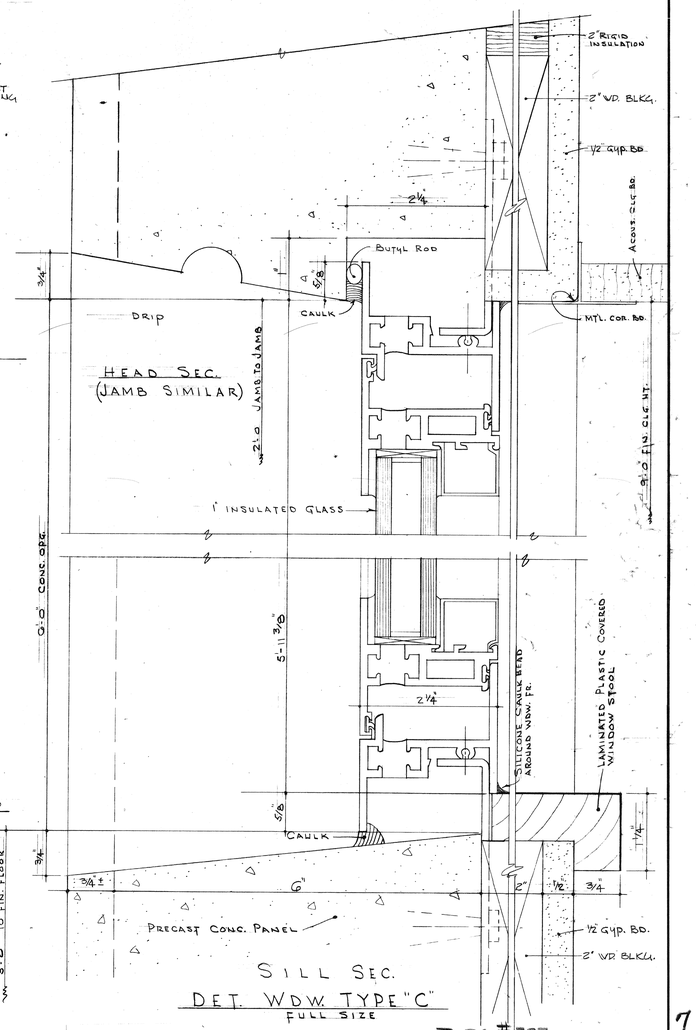

The following drawings are original construction drawings for Building 307. They are included in this set for the contractor's use in understanding the construction of Building 307 and reflect the construction intent at the time the Building was erected. Building was originally a free standing building attached to Building 300 (now demolished). Buildings 310, 315 and 340 were built adjacent to Building 307 in subsequent years. Various changes to Building 307 have taken place since the building was first erected and are not reflected in these drawings. It is the contractor's responsibility to familiarize themselves with the actual construction prior to submission of bid. See the demolition drawings for additional information.

2-9-1-1590

I HEREBY CERTIFY THAT THE INSTRUCTION REQUIRED ON THIS SHEET HAS BEEN ACCOMPLISHED AS INDICATED HEREON.
BY. Charles E. Day DATE 2/22/77

BLDG # 307

FINISH SCHEDULE AND DOOR TYPES	
EDUCATIONAL BUILDING FOR THE VETERANS ADMINISTRATION CENTER, DAYTON, OHIO	SHEET 7 OF 11
DANIS INDUSTRIES CORPORATION, 1801 E. FIRST ST., DAYTON, OHIO	
DATE: AUGUST 21, 1975 — DRAWN BY: R.L.S. — CHECKED BY: D.W.	552-079
REV. 1/2/76 REV. 8/4/76 REV. 3/15/76 REV. 8/13/76 REV. 6/30/76 REV. 2/12/77	

7

RETURN TO PLAN LIBRARY

FILE FOLDER NO. 4B

DAYTON BLUE PRINT CO. 250 7-70

The following drawings are original construction drawings for Building 307. They are included in this set for the contractor's use in understanding the construction of Building 307 and reflect the construction intent at the time the Building was erected. Building was originally a free standing building attached to Building 300 (now demolished). Buildings 310, 315 and 340 were built adjacent to Building 307 in subsequent years. Various changes to Building 307 have taken place since the building was first erected and are not reflected in these drawings. It is the contractor's responsibility to familiarize themselves with the actual construction prior to submission of bid. See the demolition drawings for additional information.

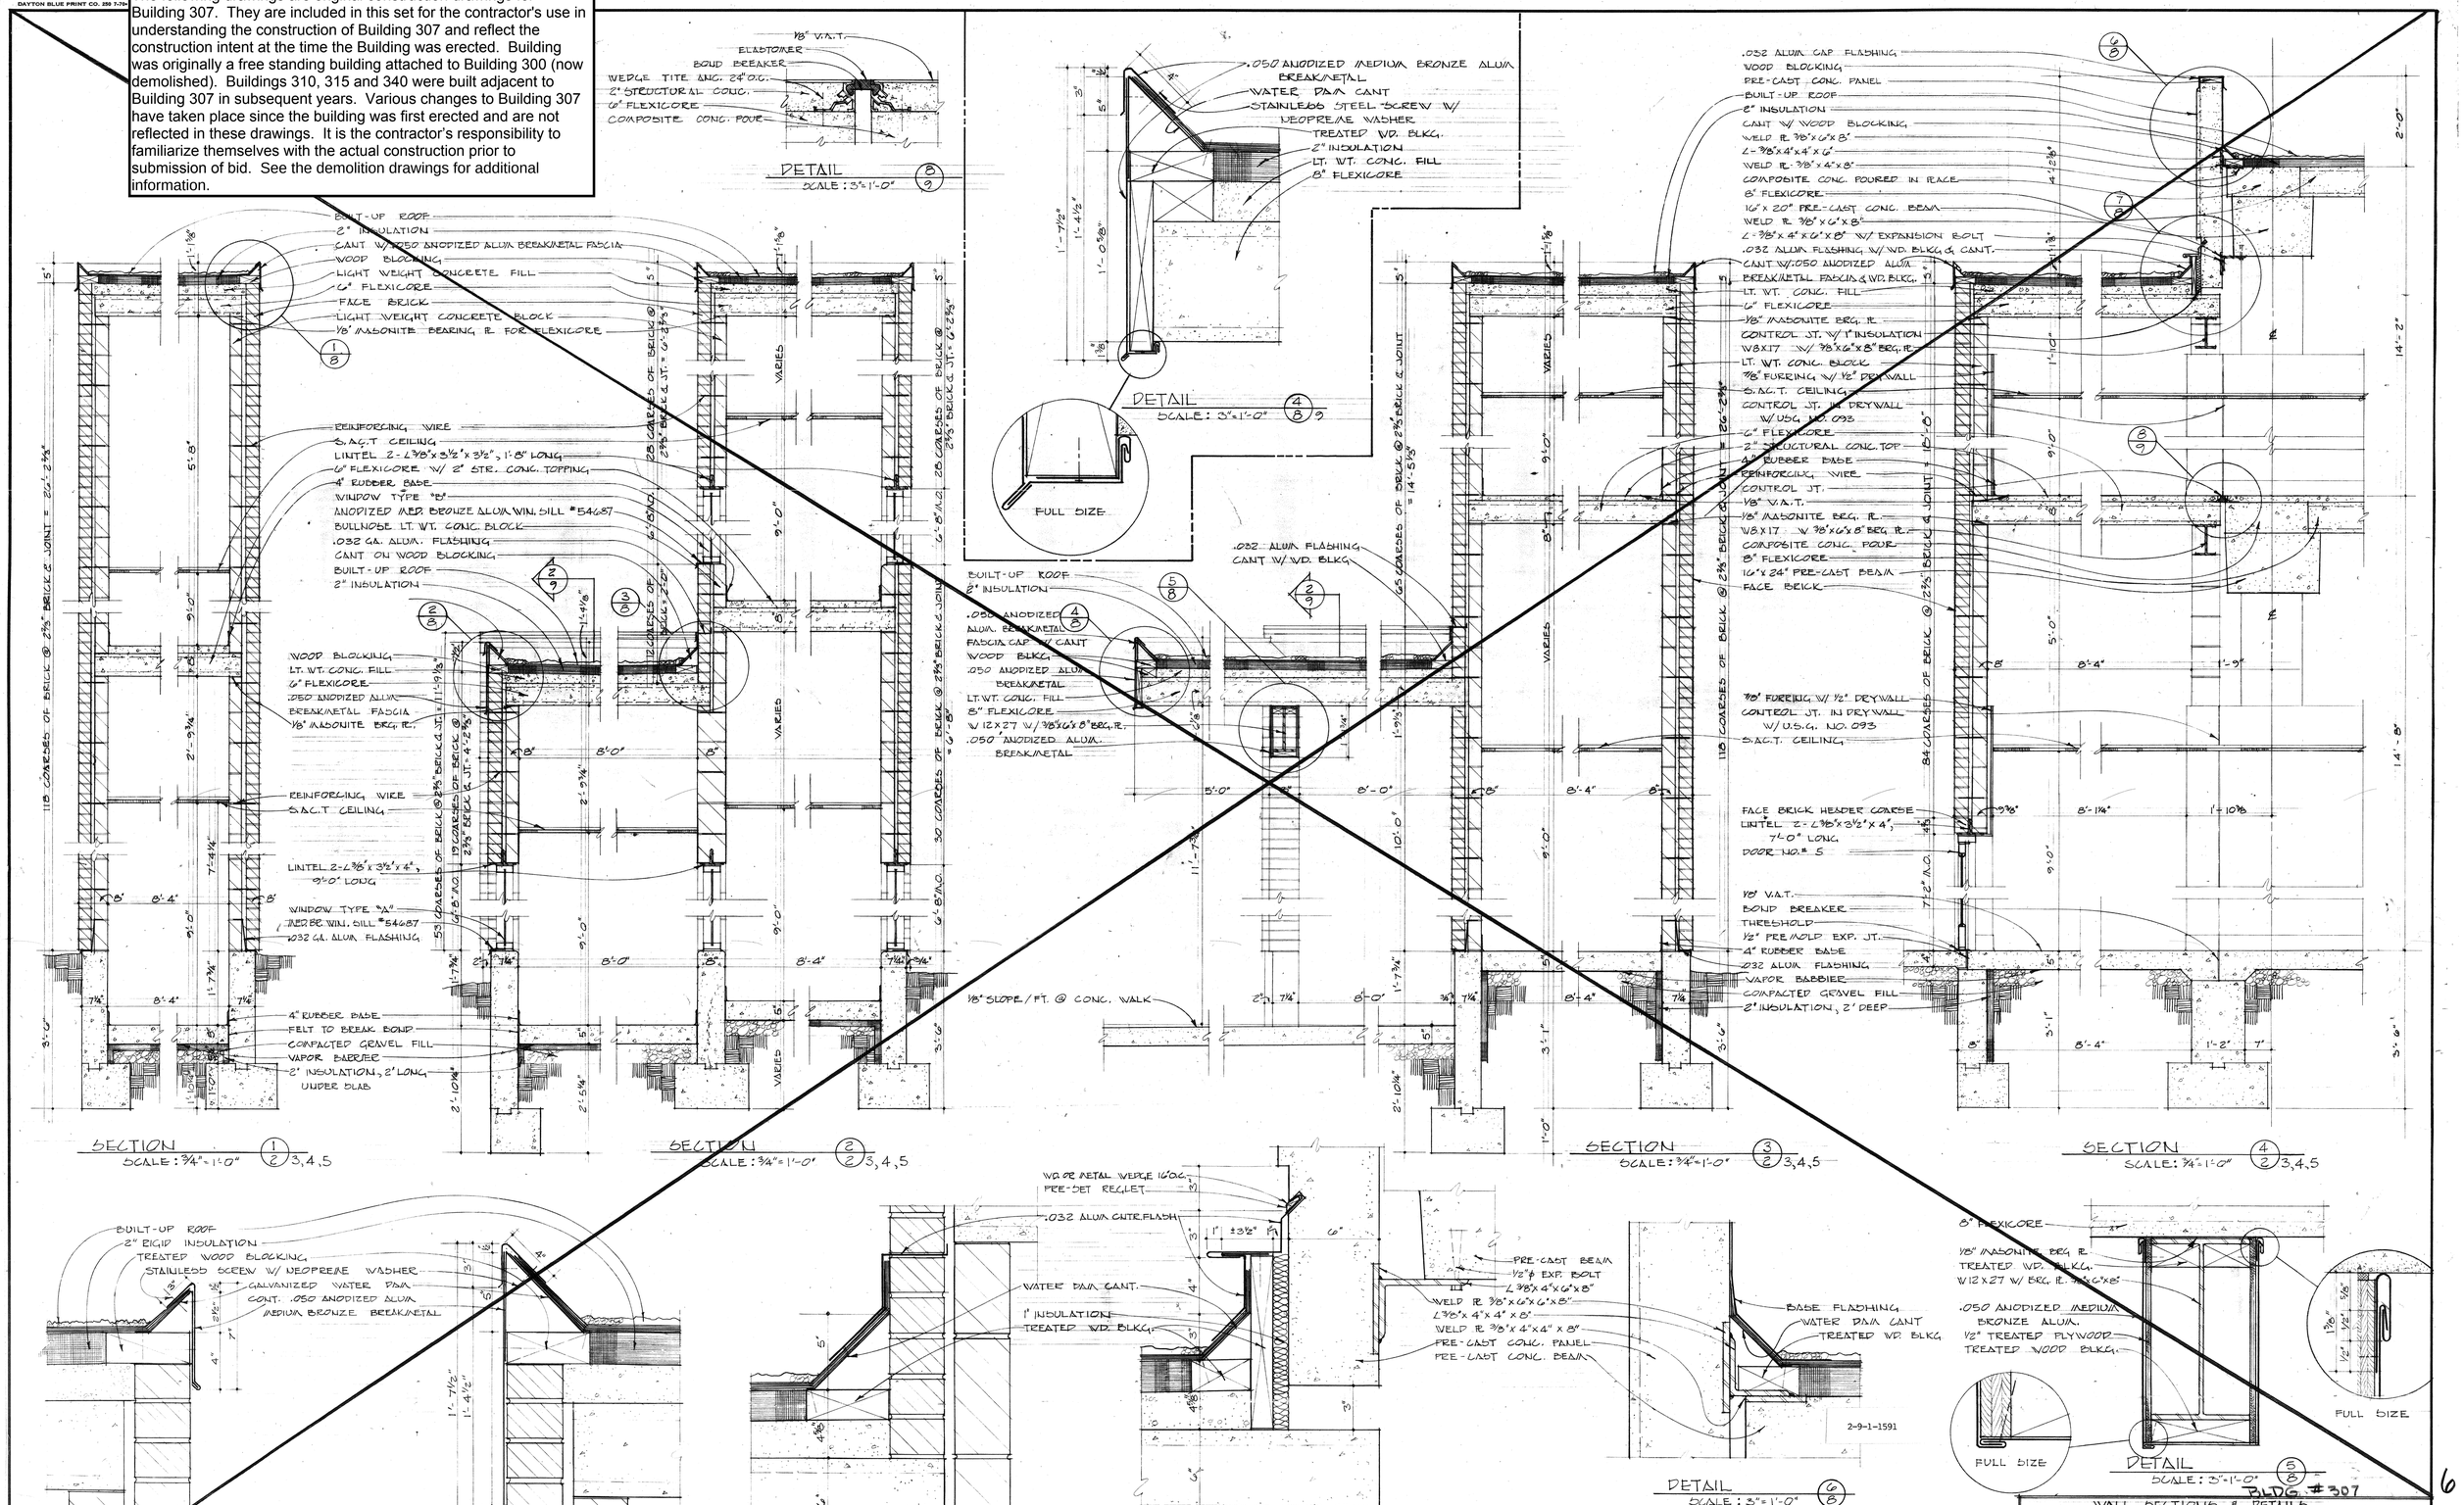

VOID THIS SHEET EXCEPT DETAIL 4/8

I CERTIFY THAT ALL CONSTRUCTION REQUIRED ON THIS SHEET HAS BEEN ACCOMPLISHED AS INDICATED HEREON.

BY Charles E. Day DATE 2/22/77

WALL SECTIONS & DETAILS

EDUCATIONAL BUILDING FOR THE VETERANS ADMINISTRATION CENTER DAYTON, OHIO

DANIS INDUSTRIES - CORPORATION 1201 E. FIRST ST. DAYTON, OHIO

SHEET 8 OF 11

DATE: MAR. 15, 1976 | DRAWN BY: | CHECKED BY: E.L.S. | 552-079

REV. 2/14/77

RETURN TO PLAN LIBRARY

FILE FOLDER NO. 46

DAYTON BLUE PRINT CO. 250 7-70

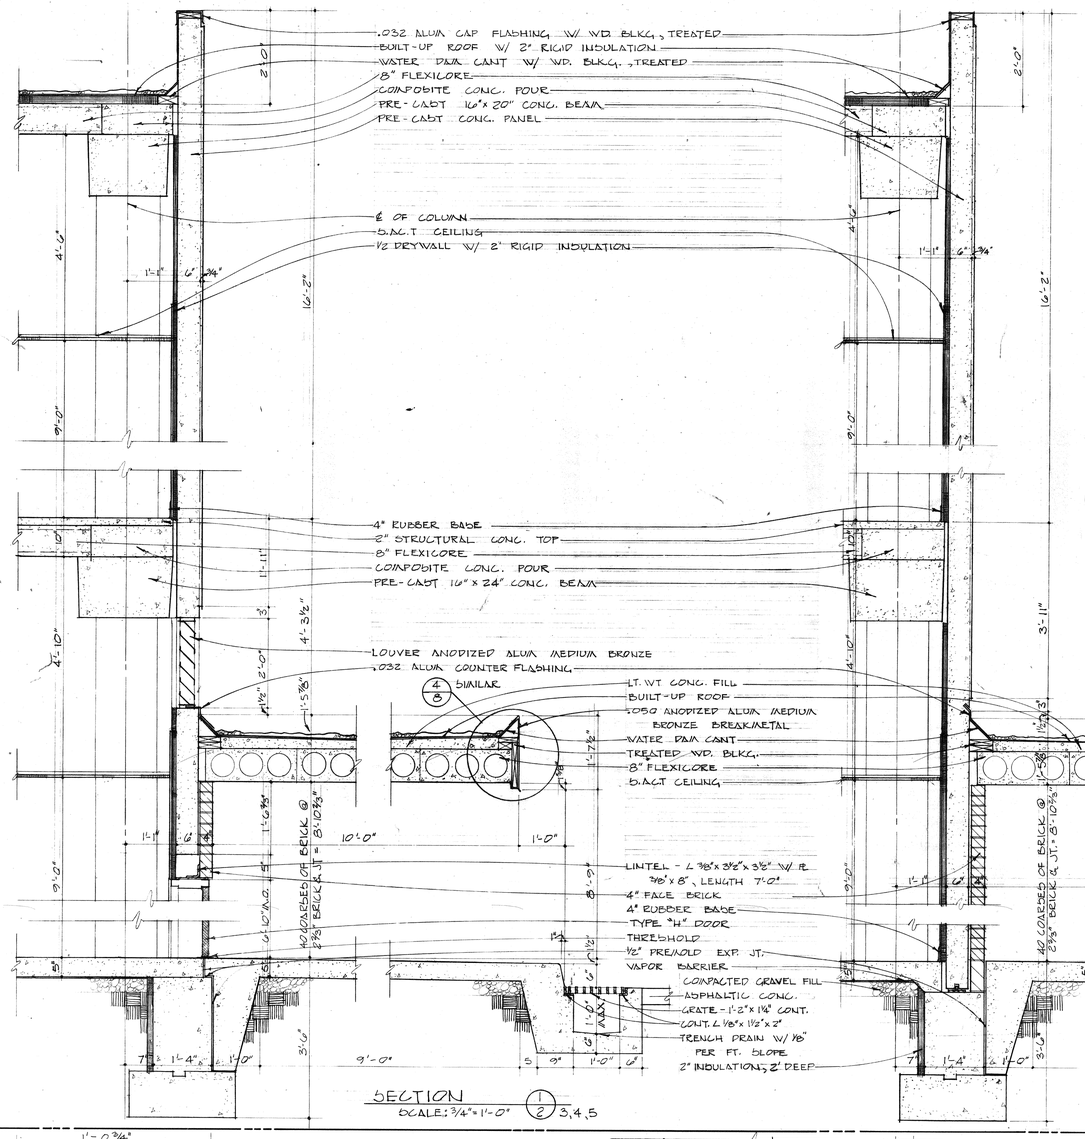

SECTION 1/2 3,4,5
SCALE: 3/4" = 1'-0"

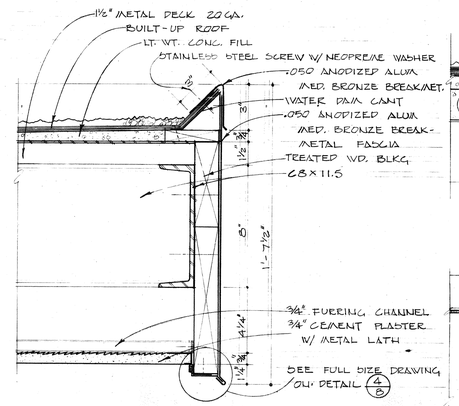

DETAIL 1/9
SCALE: 3" = 1'-0"

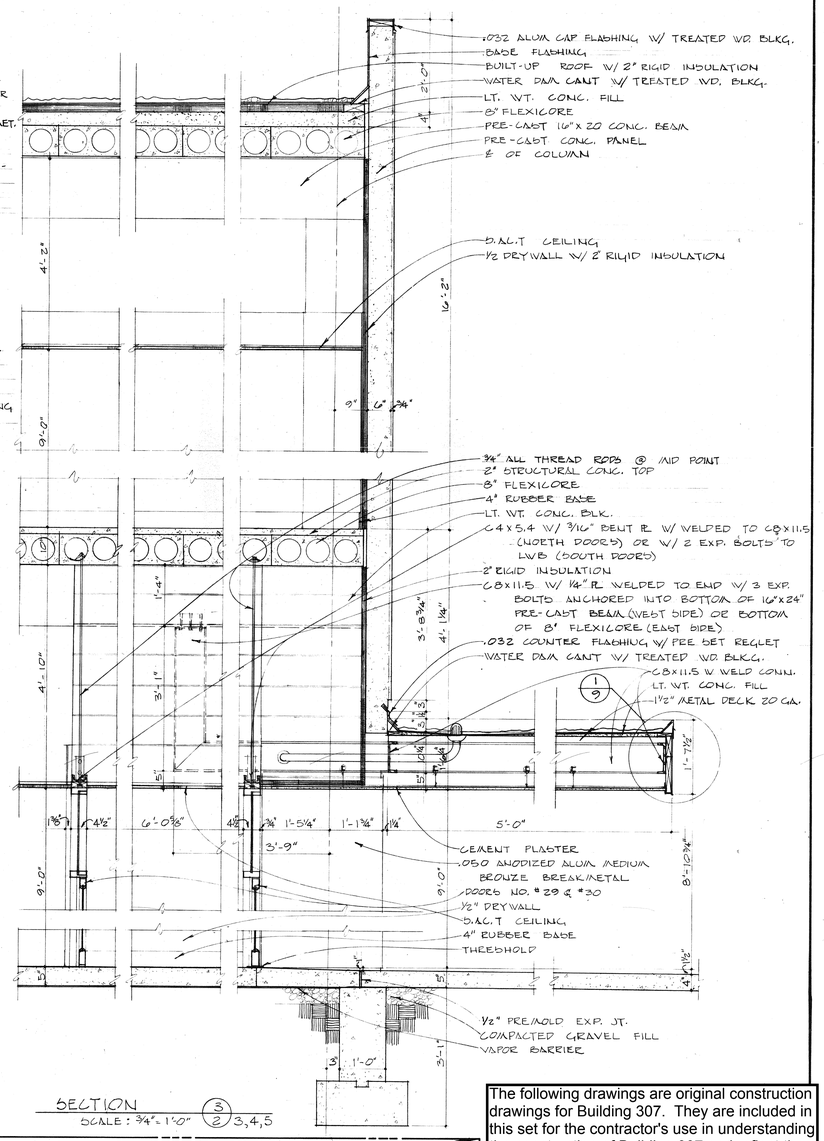

SECTION 3/2 3,4,5
SCALE: 3/4" = 1'-0"

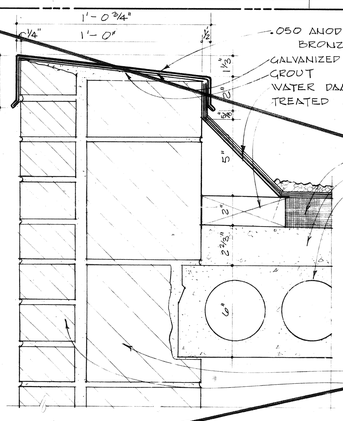

SECTION 2/8
SCALE: 3" = 1'-0"

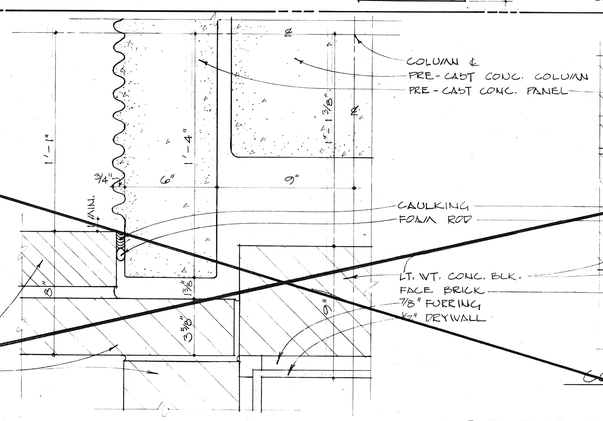

CONTROL JOINT DETAIL 3/2 3
SCALE: 3" = 1'-0"

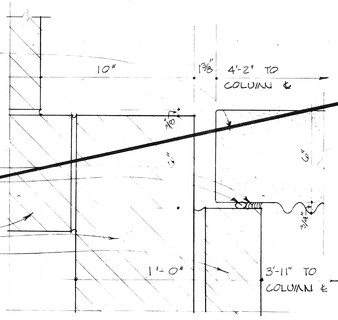

CONTROL JOINT DETAIL 4/2 3
SCALE: 3" = 1'-0"

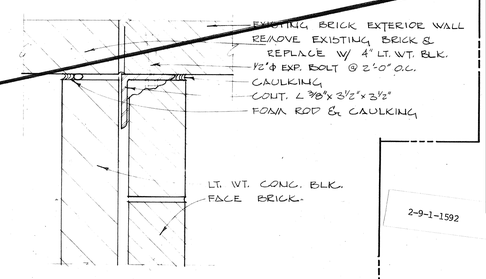

DETAIL EXISTING TO NEW WALL 5/2 3
SCALE: 3" = 1'-0"

VOID THESE DETAILS

The following drawings are original construction drawings for Building 307. They are included in this set for the contractor's use in understanding the construction of Building 307 and reflect the construction intent at the time the Building was erected. Building was originally a free standing building attached to Building 300 (now demolished). Buildings 310, 315 and 340 were built adjacent to Building 307 in subsequent years. Various changes to Building 307 have taken place since the building was first erected and are not reflected in these drawings. It is the contractor's responsibility to familiarize themselves with the actual construction prior to submission of bid. See the demolition drawings for additional information.

2-9-1-1592

IDENTIFY ... CONSTRUCTION ... THIS SHEET HAS BEEN ... AS INDICATED HERE.
BY Robert E. Jay DATE 2/22/77
BLDG. # 307

5

WALL SECTIONS & DETAILS		
EDUCATIONAL BUILDING FOR THE VETERAN'S ADMINISTRATION CENTER DAYTON, OHIO		SHEET 9 OF 11
DANIS INDUSTRIES CORPORATION 1801 E. FIRST ST. DAYTON, OHIO		
DATE: MAR. 15, 1976	DRAWN BY: JCC CHECKED BY: T.J.	552-079

REV. 2/14/77

RETURN TO PLAN LIBRARY

FILE FOLDER NO. 4B

DAYTON BLUE PRINT CO. 250 7-70

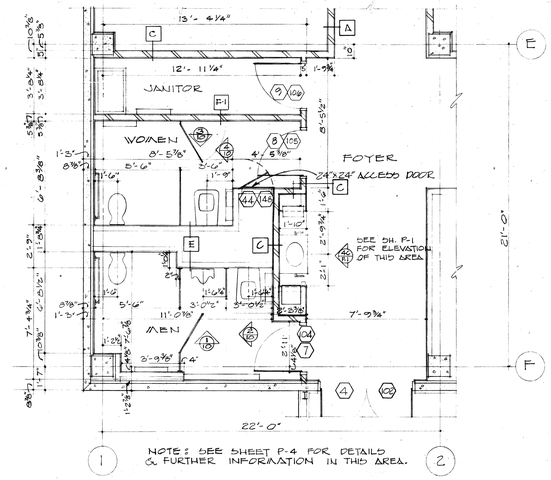

TOILET & JANITOR R/A5 - 2A,3A,4A;2B,3B,4B
SCALE: ¼" = 1'-0"

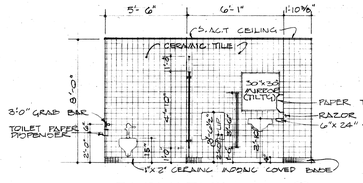

ELEVATION 1/10
SCALE: ¼" = 1'-0"

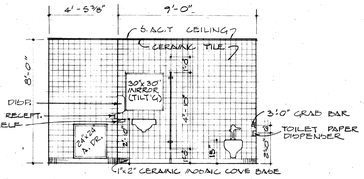

ELEVATION 3/10
SCALE: ¼" = 1'-0"

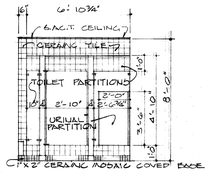

ELEVATION 2/10
SCALE: ¼" = 1'-0"

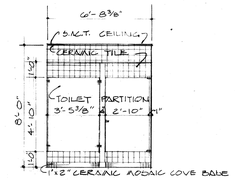

ELEVATION 4/10
SCALE: ¼" = 1'-0"

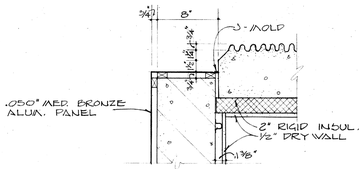

DETAIL 5/10
SCALE: 1½" = 1'-0"

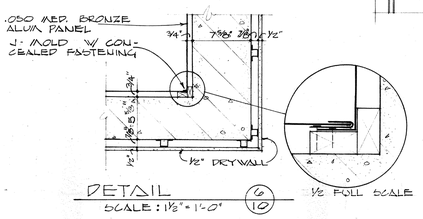

DETAIL 6/10
SCALE: 1½" = 1'-0"

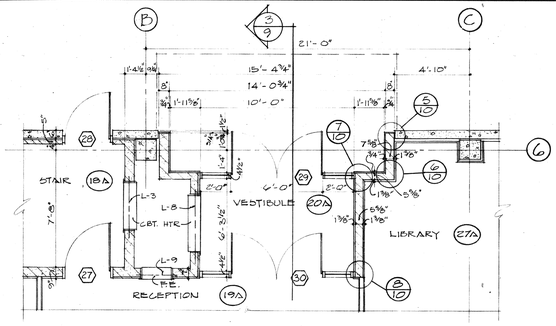

NORTH ENTRY PLAN
SCALE: ¼" = 1'-0"

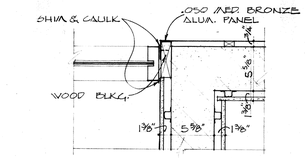

DETAIL 7/10
SCALE: 1½" = 1'-0"

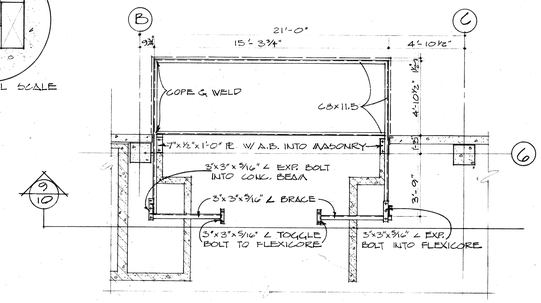

CANOPY FRAMING PLAN
SCALE: ¼" = 1'-0"

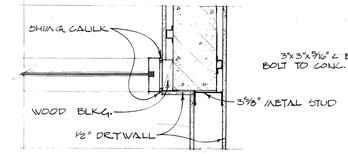

DETAIL 8/10
SCALE: 1½" = 1'-0"

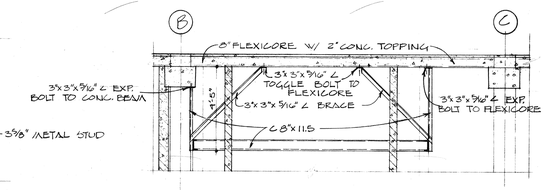

CANOPY FRAMING SECTION 9/10
SCALE: ¼" = 1'-0"

The following drawings are original construction drawings for Building 307. They are included in this set for the contractor's use in understanding the construction of Building 307 and reflect the construction intent at the time the Building was erected. Building was originally a free standing building attached to Building 300 (now demolished). Buildings 310, 315 and 340 were built adjacent to Building 307 in subsequent years. Various changes to Building 307 have taken place since the building was first erected and are not reflected in these drawings. It is the contractor's responsibility to familiarize themselves with the actual construction prior to submission of bid. See the demolition drawings for additional information.

2-9-1-1593

AS-BUILT CONDITION
THIS SHEET HAS BEEN
MODIFIED AS INDICATED HERE:
BY: Charles E. Jay DATE: 2/22/77
BLDG. # 307

TOILET R/A. PLANS & ELEVATIONS	
EDUCATIONAL BUILDING FOR THE VETERANS ADMINISTRATION CENTER DAYTON, OHIO	SHEET 10 OF 11
DANIS INDUSTRIES CORPORATION 1801 E. FIRST ST. DAYTON, OHIO	
DATE: JULY 6, 1976 / DRAWN BY: JCC / CHECKED BY: GEJ	552-077
REV. 9/16/76, REV. 2/14/77	

4

RETURN TO PLAN LIBRARY

FILE FOLDER NO.4B