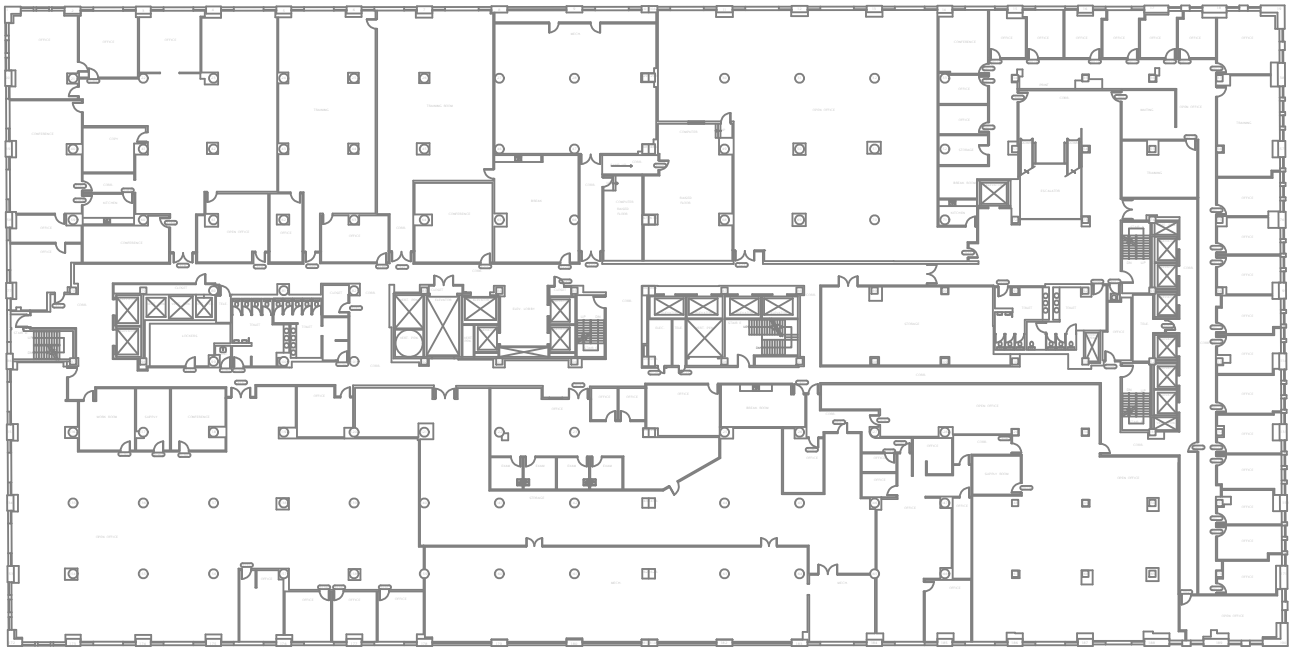

NORTH

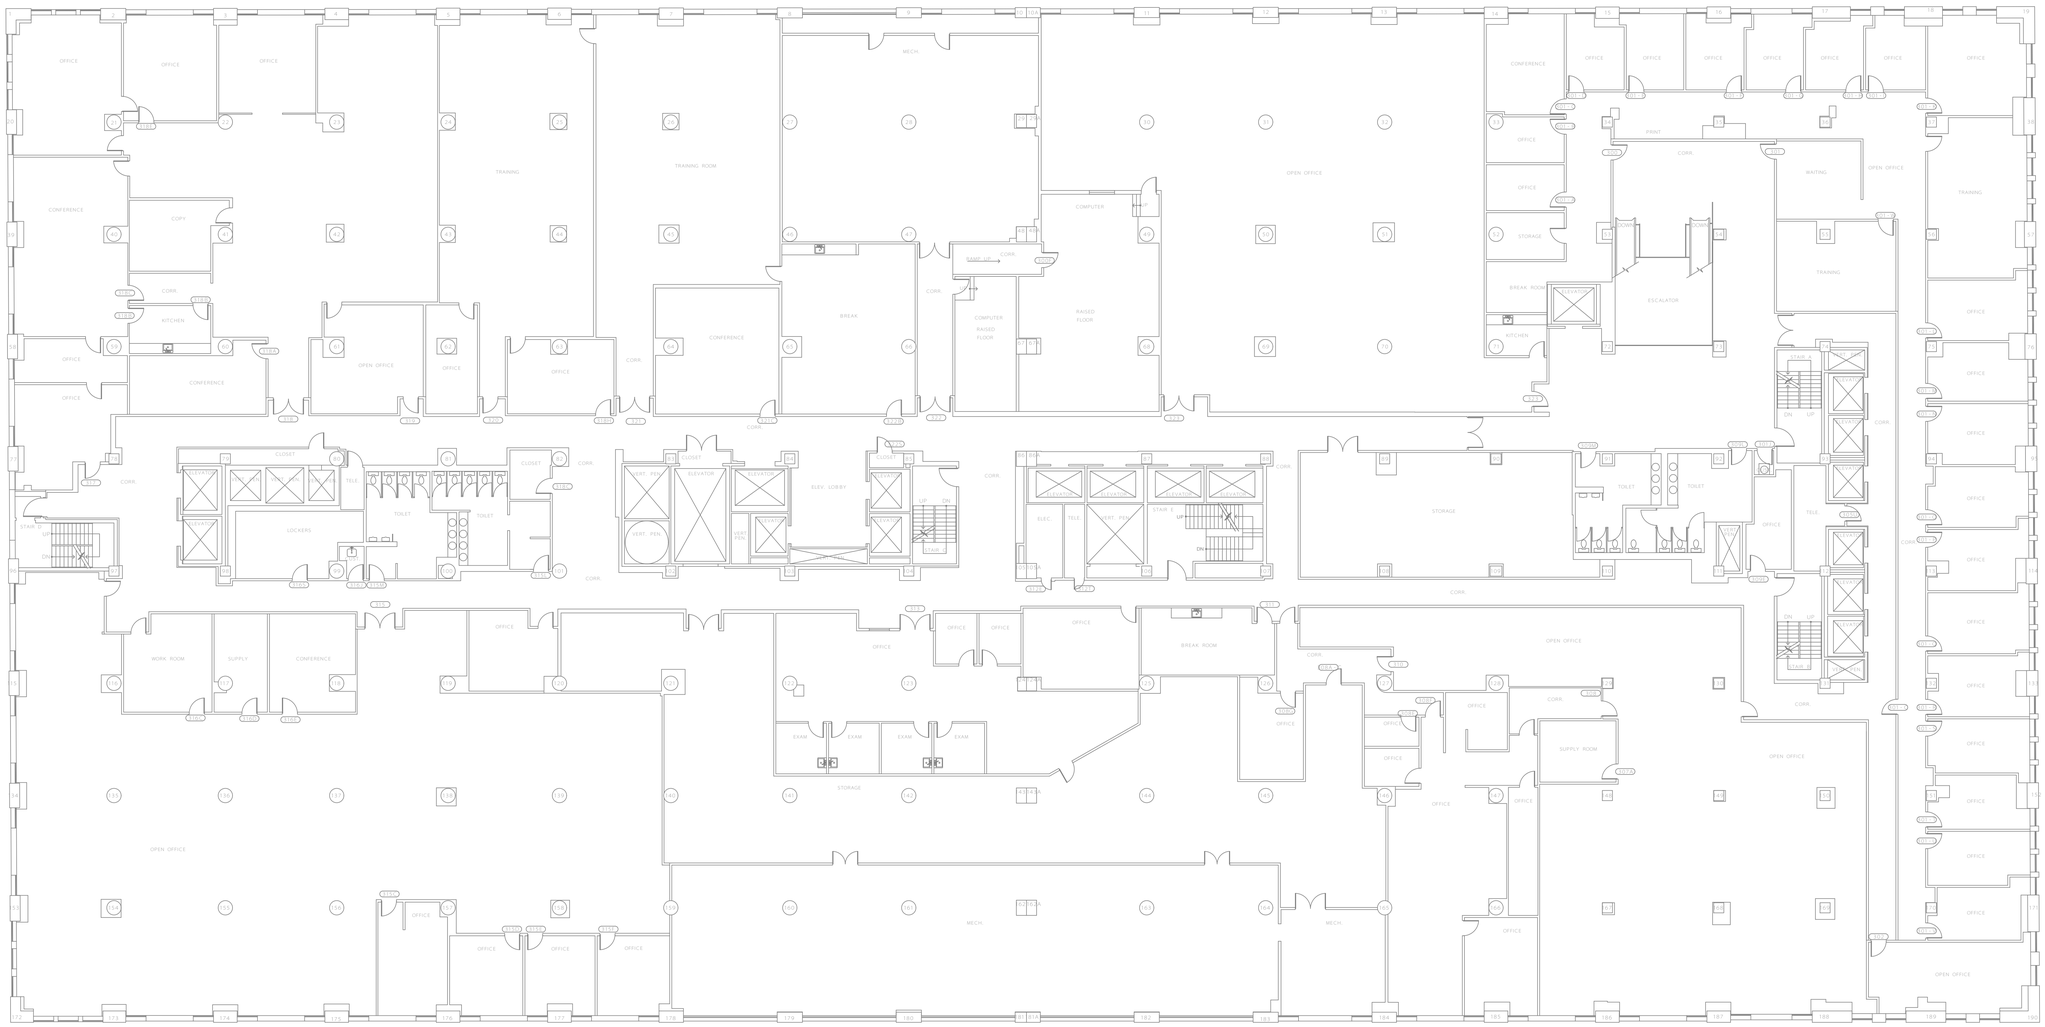

NORTH

NY0128 03

SENSITIVE BUT UNCLASSIFIED (SBU)
PROPERTY OF THE UNITED STATES GOVERNMENT
FOR OFFICIAL USE ONLY
Do not remove this notice
Properly destroy or return documents when no longer needed

GENERAL SERVICES ADMINISTRATION
PUBLIC BUILDINGS SERVICE
NORTHEAST AND CARIBBEAN REGION
26 Federal Plaza
New York, NY 10278

FIELD VERIFY ALL DIMENSIONS

SPACE LABEL KEY

EXAMPLE

0100	SPACE ID
500.00	USABLE AREA SqFt
TTO	SPACE TYPE
100	AGENCY BUREAU CODE
ATX06979	ASA NUMBER

ANSI/BOMA CATEGORIES
01 - OFFICE
02 - BUILDING COMMON
03 - FLOOR COMMON
04 - VERTICAL PENETRATION
05 - PBS SPECIFIC

SPACE CATEGORIES
01 - ASSIGNED
02 - BUILDING COMMON
12 - UNMARKETABLE
VACANT

SPACE TYPES
ASF: ASF
CON: CONSTRUCTION
CRH: CIRCULATION - HORIZONTAL
CRV: CIRCULATION - VERTICAL
EXT: EXTERIOR
FOX: FOOD SERVICE
HLF: HEALTH UNIT
MCH: MECHANICAL
TTC: TENANT FLOOR CUT
TLT: TOILET
TTO: TOTAL OFFICE

AUDIT RECORD	DATE	TYPE	PERFORMED BY

CONTRACT DATA	
A/E CON. NO.	
A/E TASK NO.	
CONS. CONTR.	
CONS. WORK	
PRIME A/E	
SUB A/E	
CONSTR. CON.	

KEY PLAN

GRAPHIC SCALE

6' 0" 6' 12'
1/32" = 1'-0"

BUILDING	
NAME	FEDERAL BLDG - - 201 VARICK ST
STREET	201 VARICK STREET
CITY/ST./ZIP	NEW YORK - MANHATTAN 10014 - 4811
BULDING NO.	NY0128 FACILITY CODE:
OTHER BULDING NOs.	
FACILITY NAME	

PROJECT	
PROJECT TITLE	
PROJECT DESCRIPTION	
PROJECT NO.	
GSA PM	
SUBMISSION	
SUB. DATE	
ORIG. SURVEY DATE	

DRAWING	
DRAWING TITLE	
FILE NAME	
FLOOR NO.	03
DRAWN BY	DATE DRAFTED03/18/2016
CHECKED BY	SHEET SIZE: E
DRAWING NO.	DISCIPLINE SHEET TYPE SEQUENCE SHEET 1 OF 1