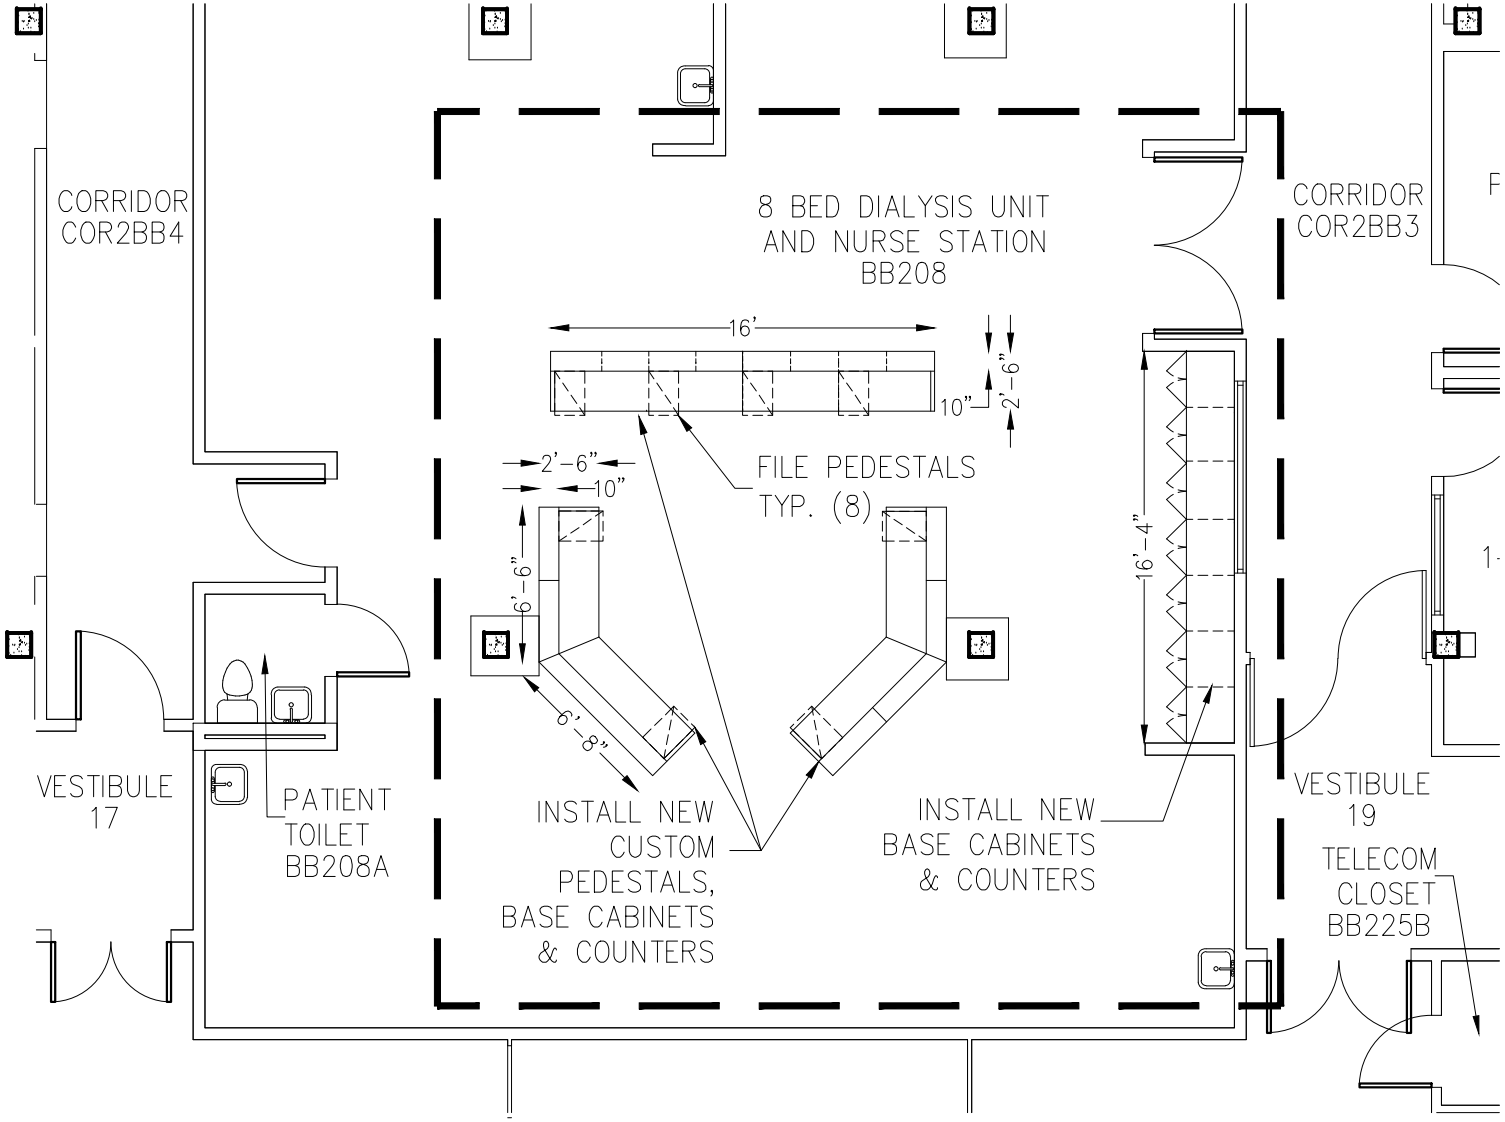

DIALYSIS NEW MILLWORK

DATE: 05-31-16

SCALE: 1/8" = 1'-0"