KEYED NOTES:

1. — DISCONNECT AND REMOVE ALL EXISTING LIGHTING FIXTURES THIS AREA. HOLD EXISTING BRANCH CIRCUITRY FOR RECONNECTION. RECONNECT NEW FIXTURES TO EXISTING BRANCH CIRCUITS UPON COMPLETION OF NEW CEILING GRID. MODIFY OR EXTEND EXISTING CIRCUITRY AS REQUIRED.
2. — RECONNECT NEW LIGHTING FIXTURE TO EXISTING EMERGENCY POWER BRANCH CIRCUIT. MODIFY OR EXTEND EXISTING CIRCUITRY AS REQUIRED.
3. — DISCONNECT EXISTING EXIT SIGN AND HOLD FOR REINSTALLATION. RECONNECT EXISTING EXIT SIGN UPON COMPLETION OF NEW CEILING GRID.

LIGHTING FIXTURE SCHEDULE

SYMBOL	DESCRIPTION	MANUFACTURER & CATALOG NUMBER	LAMPS	MOUNTING	REMARKS
L2	2' X 4' FLUORESCENT TROFFER WITH K15 ACRYLIC LENS, SPRING LOADED LATCHES, GRID TRIM, ALUMINUM DOOR, STATIC AND 120 VOLT ELECTRONIC BALLAST.	COLUMBIA 4PS24–232G–FA–A15–EB8(1/2)120–SLL–PAF DAY–BRITE 2DPG232–FA15–120–1/2 EB LITHONIA 2SPG 232 FW A15 120 1/2 GEB SLL LGNG PAF METALUX 2GCFA–232A15–120–EB81(1/2)–G1	2–32W T–8	RECESSED IN CEILING	
L3	2' X 4' FLUORESCENT TROFFER WITH K15 ACRYLIC LENS, SPRING LOADED LATCHES, GRID TRIM, ALUMINUM DOOR, STATIC AND 120 VOLT ELECTRONIC BALLAST.	COLUMBIA 4PS24–332G–FA–A15–EB8(1/2)120–SLL–PAF DAY–BRITE 2DPG332–FA15–120–1/2 EB LITHONIA 2SPG 332 FW A15 120 1/2 GEB SLL LGNG PAF METALUX 2GCFA–332A15–120–EB81(1/2)–G1	3–32W T–8	RECESSED IN CEILING	

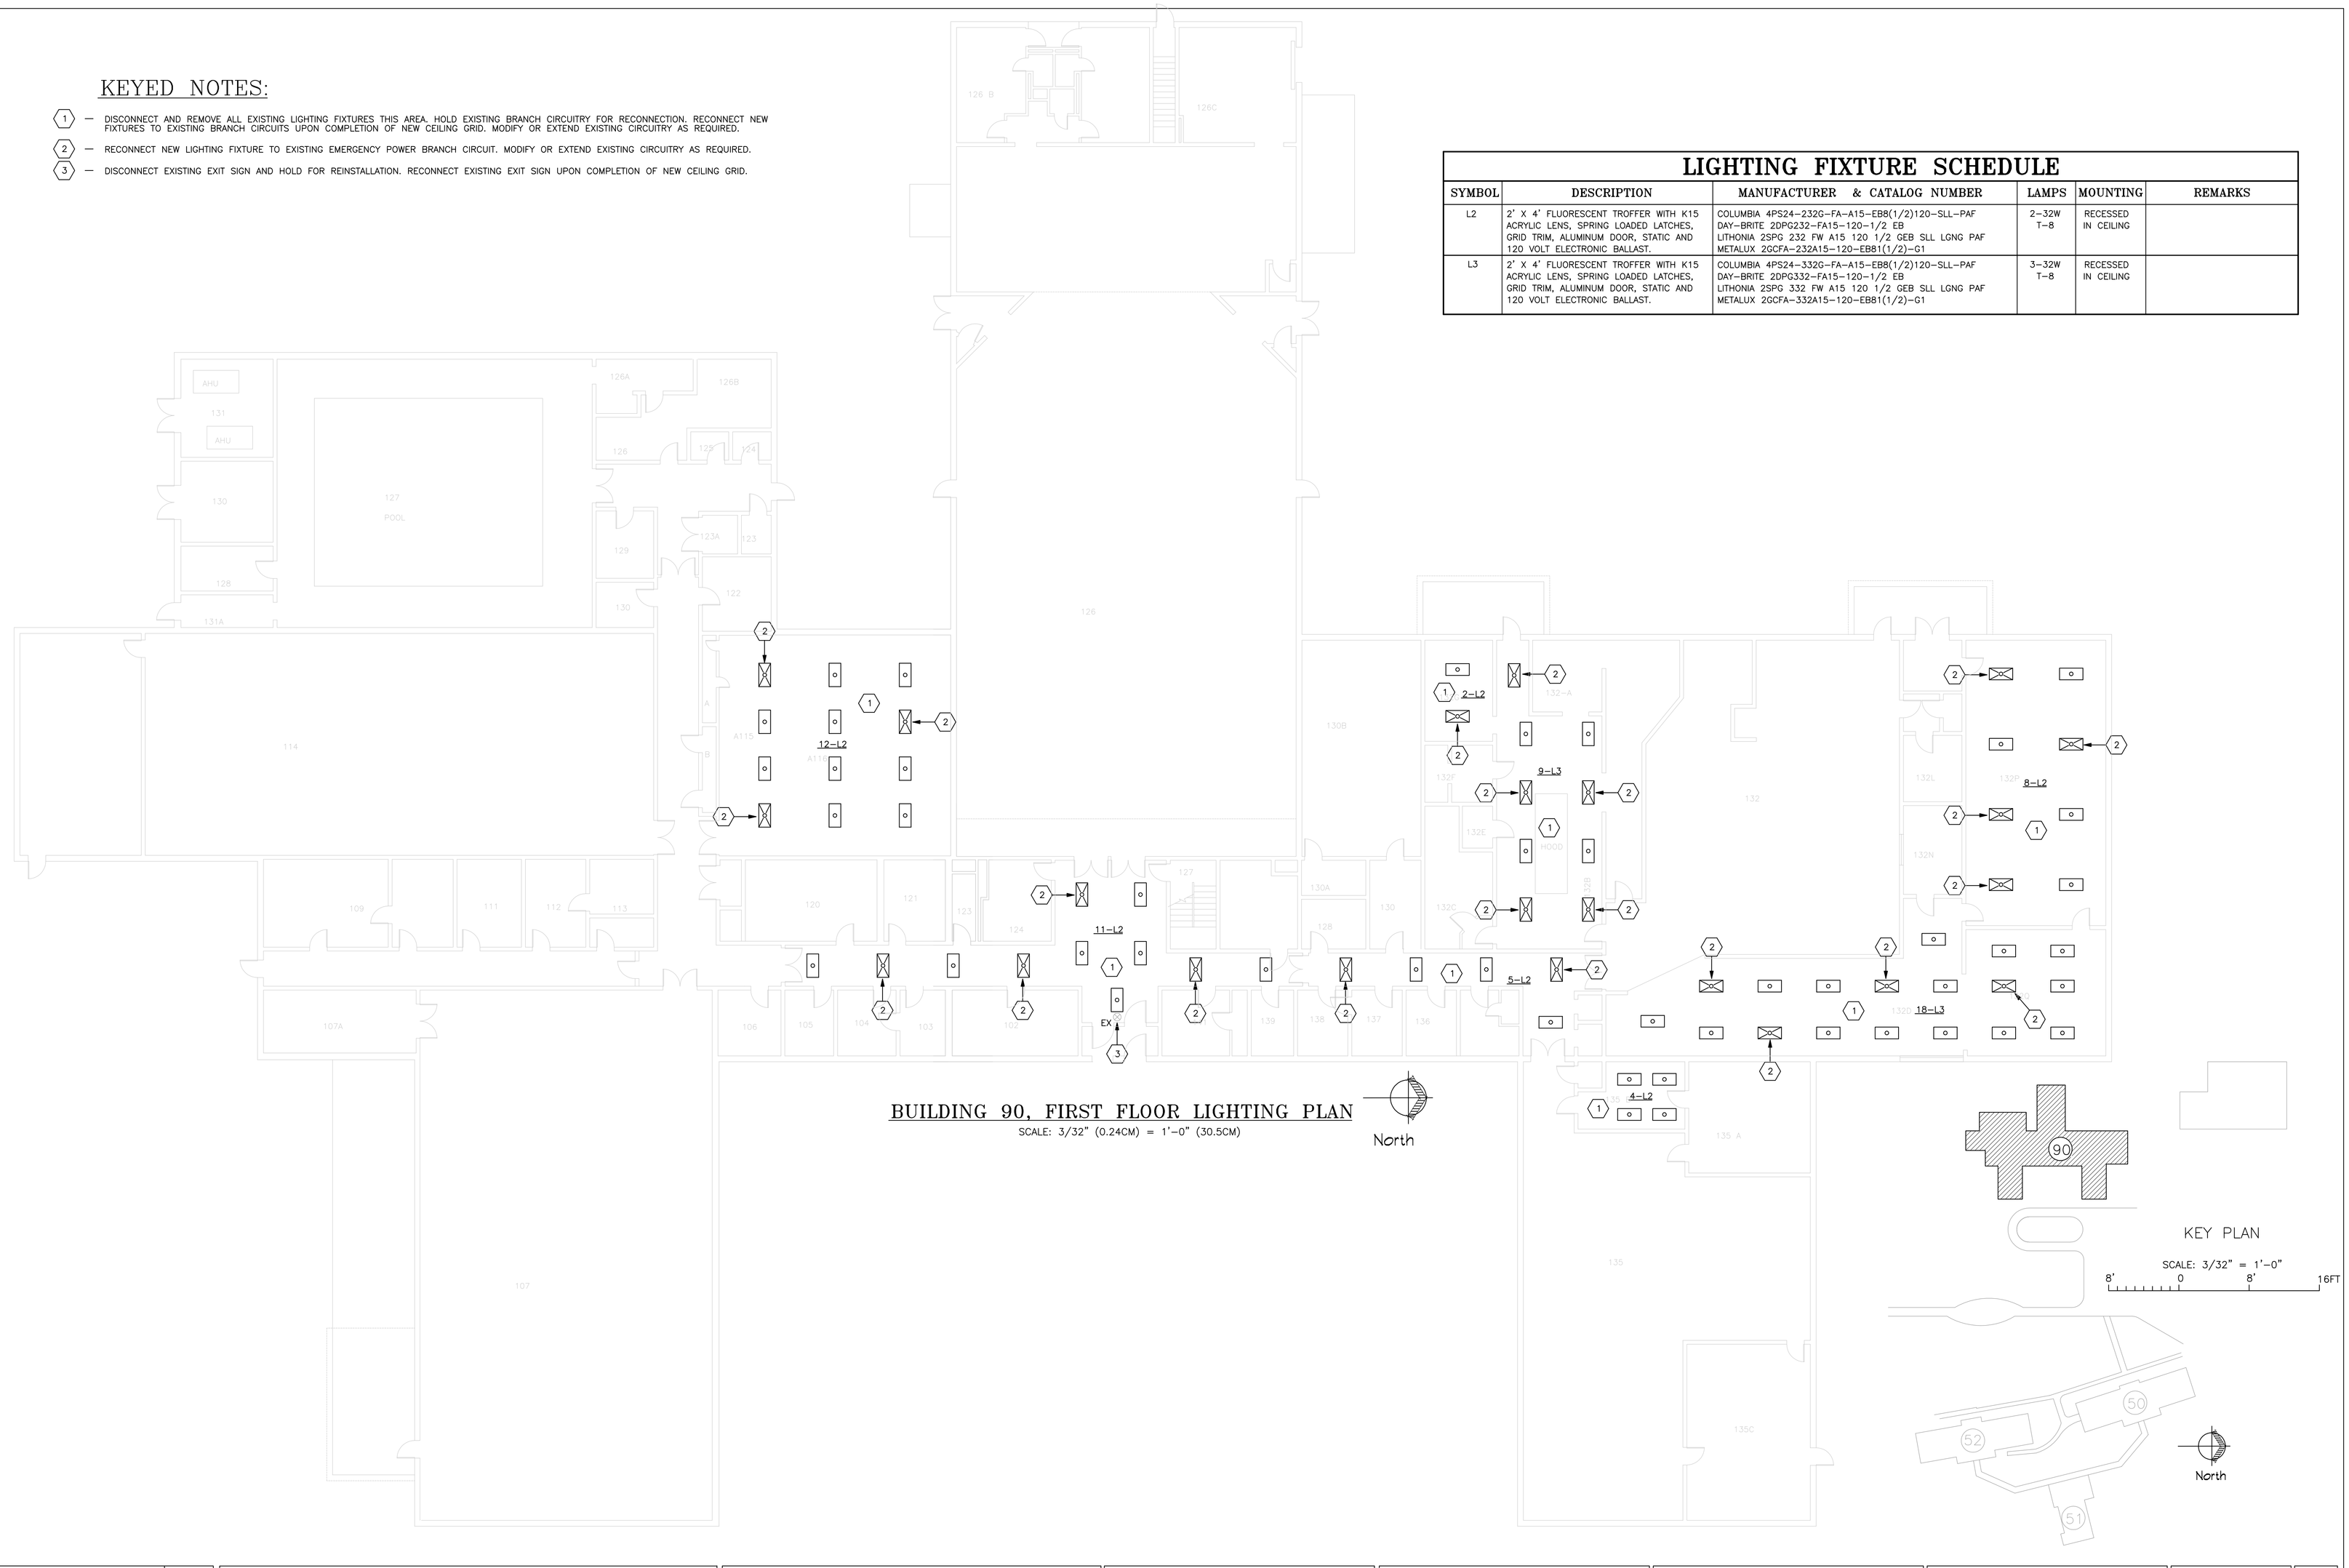

BUILDING 90, FIRST FLOOR LIGHTING PLAN

SCALE: 3/32" (0.24CM) = 1'–0" (30.5CM)

North

KEY PLAN

SCALE: 3/32" = 1'–0"

8' 0 8' 16FT

Revisions	Date

AL. ASALTA REGISTERED No. 15978 PROFESSIONAL ENGINEER CHARLES CRAIG MILLS

MCE MILLS-CONOLY ENGINEERING, P.C.

8218 Old Federal Road Montgomery, AL 36117

TELEPHONE: (334) 270–0010 FAX: (334) 270–0040

CAVHCS Central Alabama Veterans Health Care System

Approved	Approved
Approved	Approved
Approved	Approved
Approved	Approved

Drawing Title: BUILDING 90, FIRST FLOOR LIGHTING PLAN, FIXTURE SCHEDULE AND NOTES

Safety Officer

Clinical Representative

Project Title: HVAC MODIFICATIONS TO BUILDINGS 83, 90, & 93 TUSKEGEE, ALABAMA

Building Number: 93 | Checked: CCM | Drawn: ACM

Location: East Campus, Tuskegee, AL

Date: 12/21/10

Project No.: 619–10–445

DRAWING NO. 90E2.2

Dwg. 58 Of 59

Veterans Administration

VA FORM 08-6231a, MAR 1986

GPO 1984-421-527