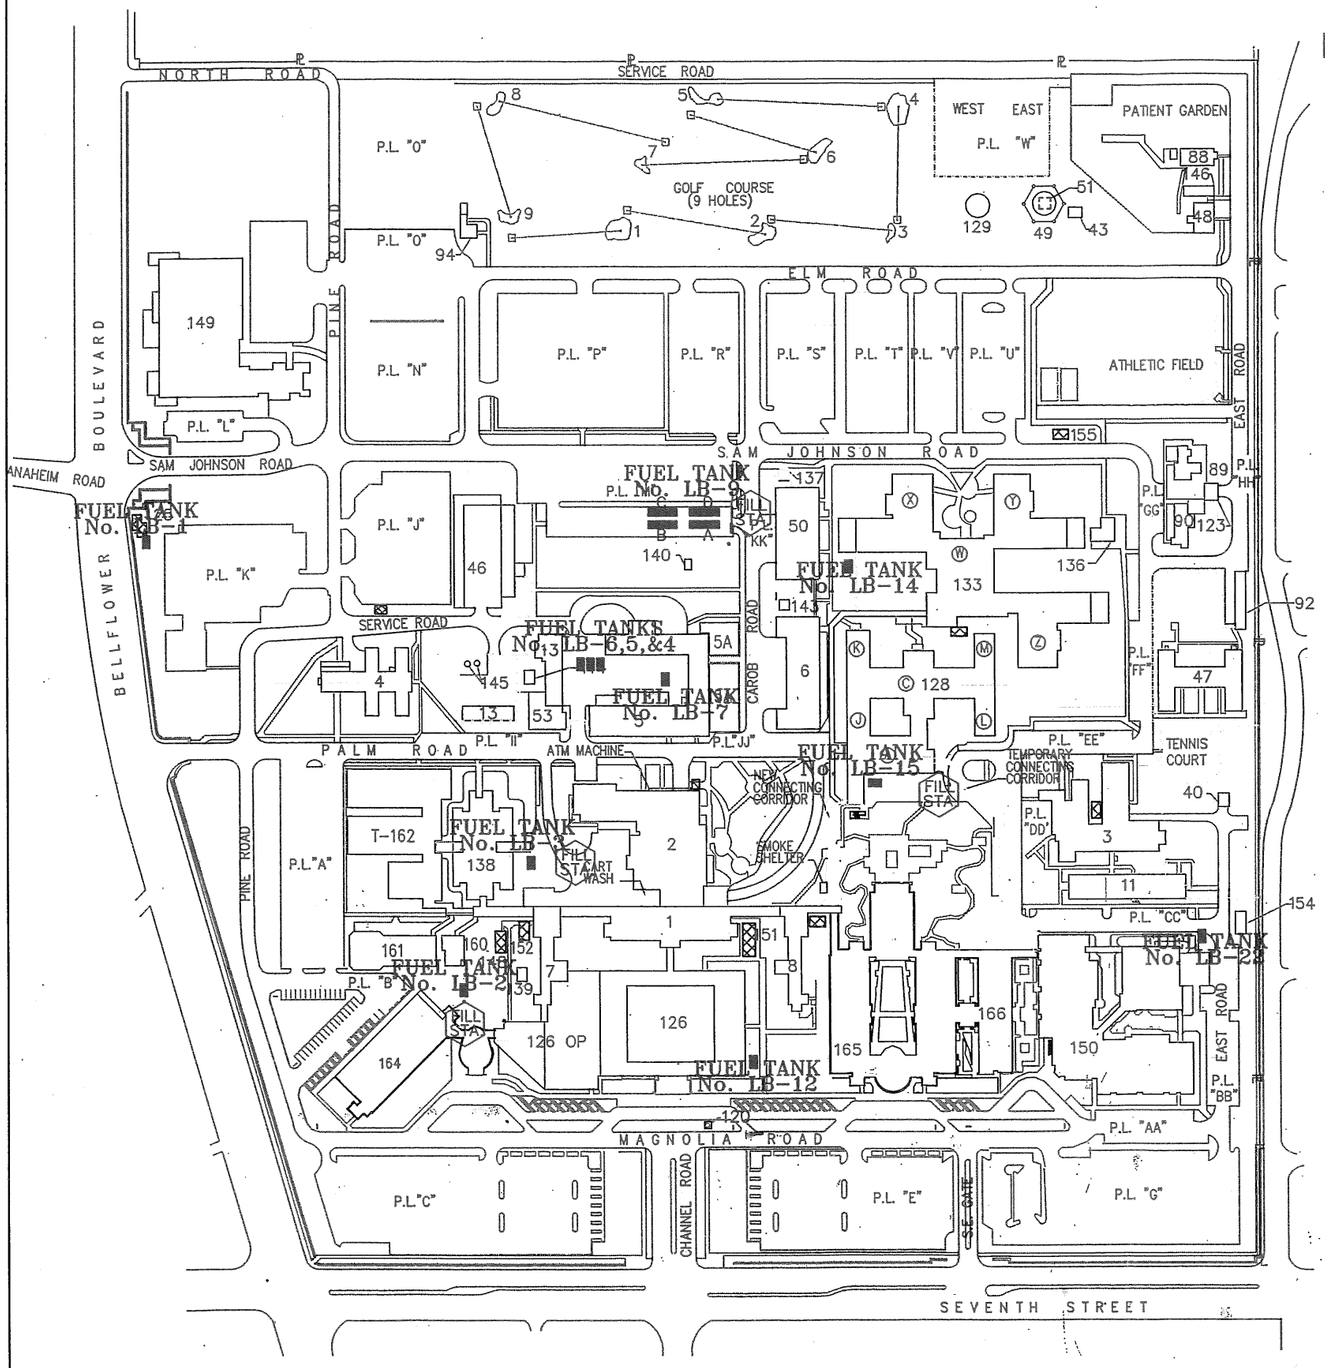

SITE PLAN
LONG BEACH, CA.

LEGEND:

TANK NO.	SERVING / USE	CAPACITY GAL.	CONTENT	SIZE
No. LB1	BLDG. 125 GENERATOR	550	DIESEL (RED DYE)	4'-0" X 8'-0"
No. LB2	BLDG. 126 O-P GENERATOR	10,000	DIESEL (RED DYE)	21'-0" X 10'-6"
No. LB3	BLDG. 138 GENERATOR	4,000	DIESEL (RED DYE)	8'-0" X 11'-0"
No. LB4	BLDG. 5 TRANSPORTATION	6,000	DIESEL/ GAS	16'-6" X 9'-0"
No. LB5	BLDG. 5 TRANSPORTATION	6,000	UNLEADED GASOLINE	16'-6" X 9'-0"
No. LB6	BLDG. 5 TRANSPORTATION	10,000	UNLEADED GASOLINE	22'-6" X 9'-0"
No. LB7	BLDG. 5 GENERATOR	2,000	DIESEL (RED DYE)	4'-0" X 16'-0"
No. LB9A	BLDG. 5A BOILER	30,000	DIESEL AMBER (LOW NOX)	36'-0" X 12'-0"
No. LB9B	BLDG. 5A BOILER	30,000	DIESEL AMBER (LOW NOX)	36'-0" X 12'-0"
No. LB9C	BLDG. 5A BOILER	30,000	DIESEL AMBER (LOW NOX)	36'-0" X 12'-0"
No. LB9D	BLDG. 5A BOILER	30,000	DIESEL AMBER (LOW NOX)	36'-0" X 12'-0"
No. LB12	BLDG. 126 GENERATOR	6,600	DIESEL (RED DYE)	6'-0" X 31'-0"
No. LB14	BLDG. 133 GENERATOR	2,000	DIESEL (RED DYE)	4'-0' X 16'-0"
No. LB15	BLDG. 128 GENERATOR	1,500	DIESEL (RED DYE)	12'-0" X 5'-0"
No. LB22	BLDG. 150 GENERATOR	5,800	DIESEL (RED DYE)	6'-4" X 21'-0"

ALL FUEL TANKS STEEL WITH FIBERGLASS COATING

SYMBOLS	DESIGNATION
Ⓐ	WARD
P.L. "A"	PARKING LOT
P.L. "AA"	PERPENDICULAR OR ANGLED STREET PARKING LOT
126	BUILDING NUMBER
	NATURAL GAS LINES
	SEWERS
	BUILDING OUTLINE
	SUB-STATION FENCE
	FUEL STORAGE TANKS
FILL STA.	REMOTE FUEL FILL CONNECTION

REVISIONS | DATE

Drawing Title: VA SITE PLAN – LONG BEACH, CALIFORNIA NOT TO SCALE		Project Title: FUEL STORAGE	Date: 08/29/2011
			Project No.
CHIEF, FACILITY SECTION MANAGER	Drawn: S INFANTE	Building Number / STATION: VETERANS AFFAIRS MEDICAL CENTER	DRAWING NO.: VALB-1
CHIEF CONST. MGMT./DESIGN SECTION	Checked	Location: 5901 EAST SEVENTH STREET LONG BEACH, CALIFORNIA 90822	Dwg ___ Of ___

Veterans Affairs