MENTAL HEALTH SERVICES- HCHV (ROOM B355)

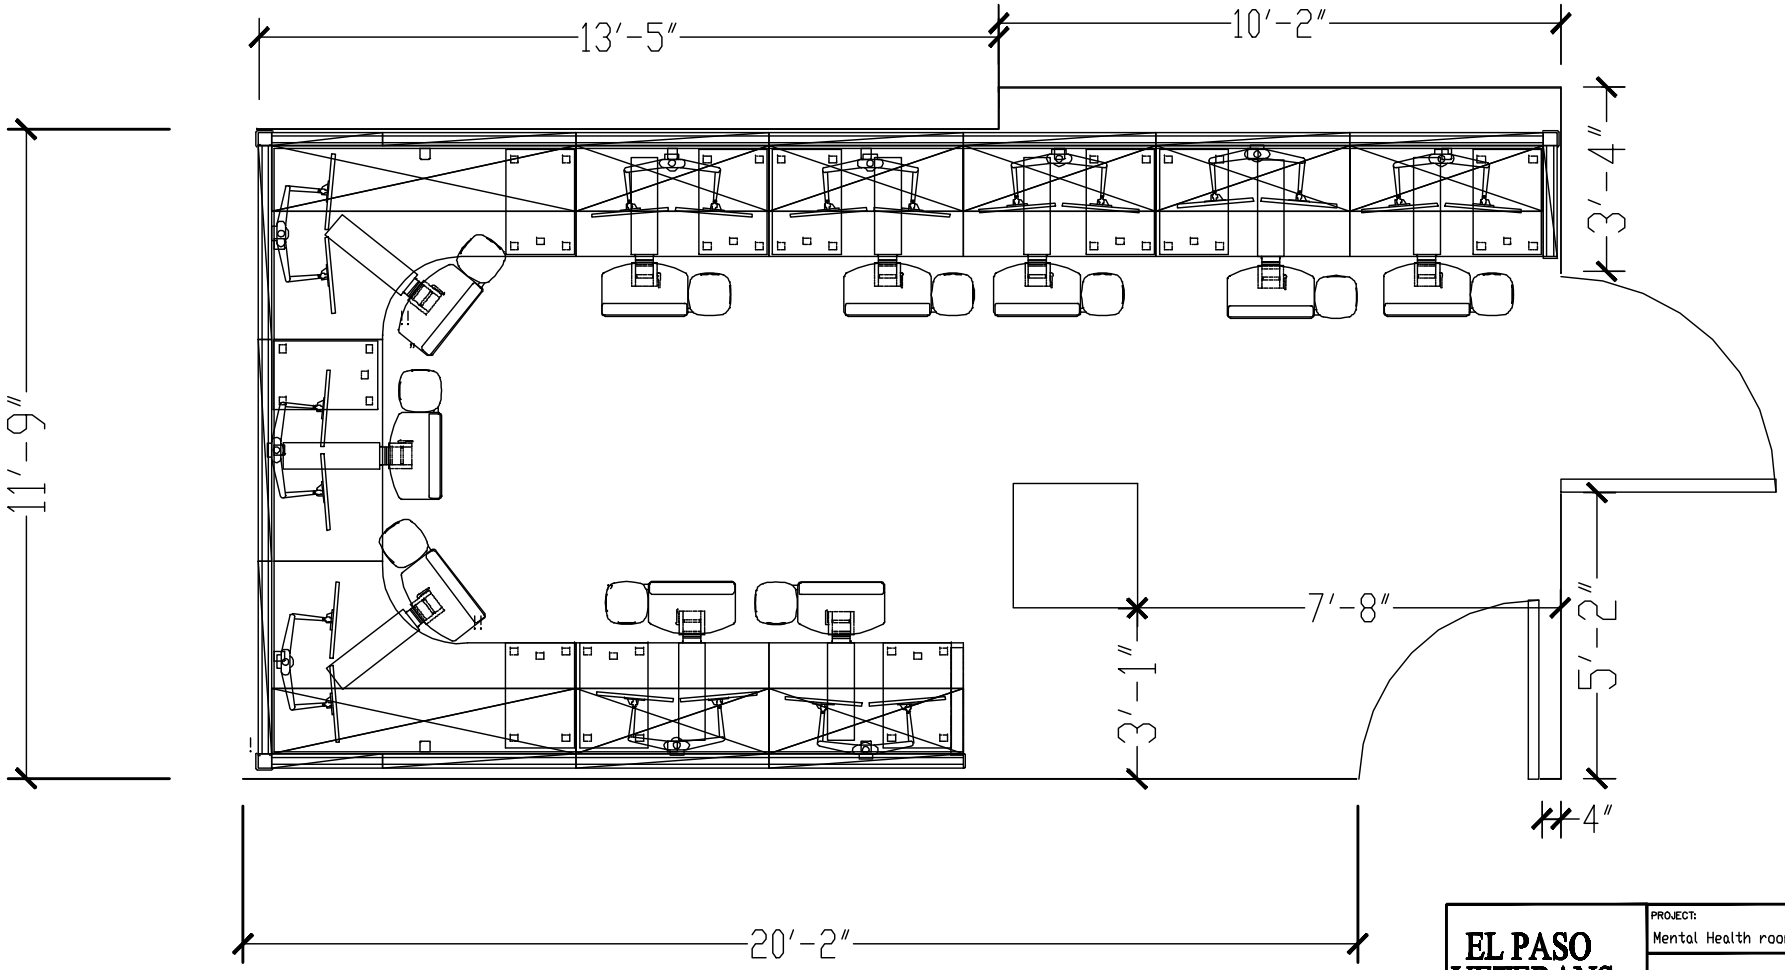

EL PASO VETERANS AFFAIRS	PROJECT: Mental Health room B 355	
	DRAWN BY:	SHEET
	SCALE:	
	DATE: 8-13-16	