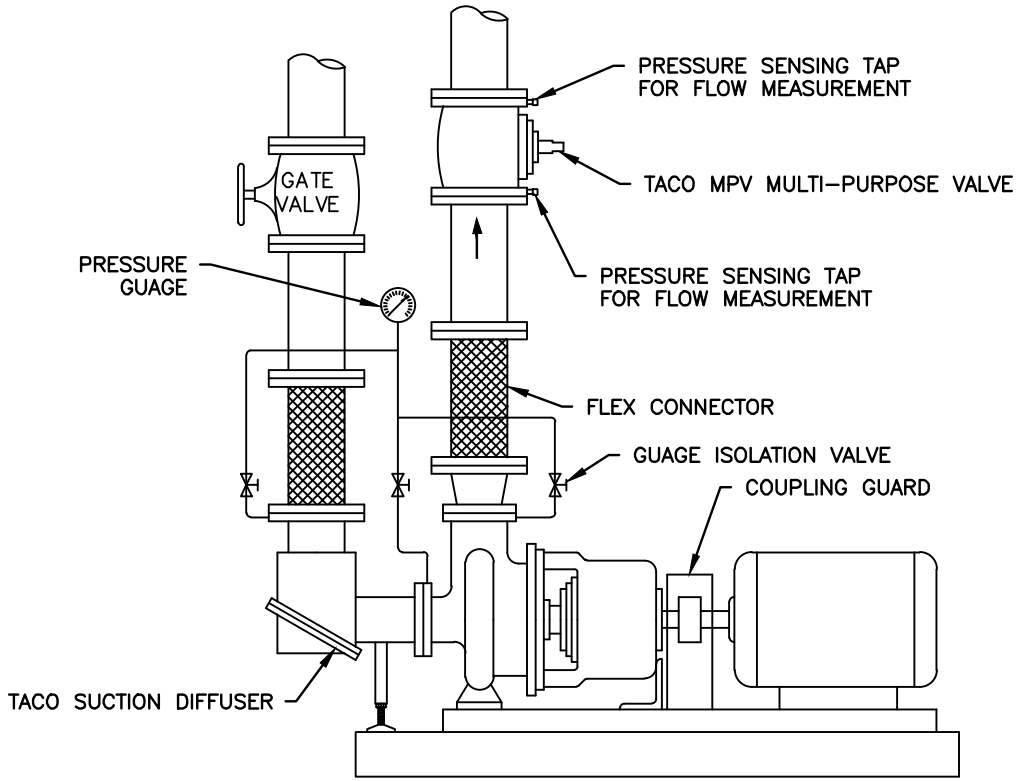

TYPICAL WATER PUMP INSTALLATION

NOT TO SCALE

HVAC SKETCH NO.3 (3-15-12)