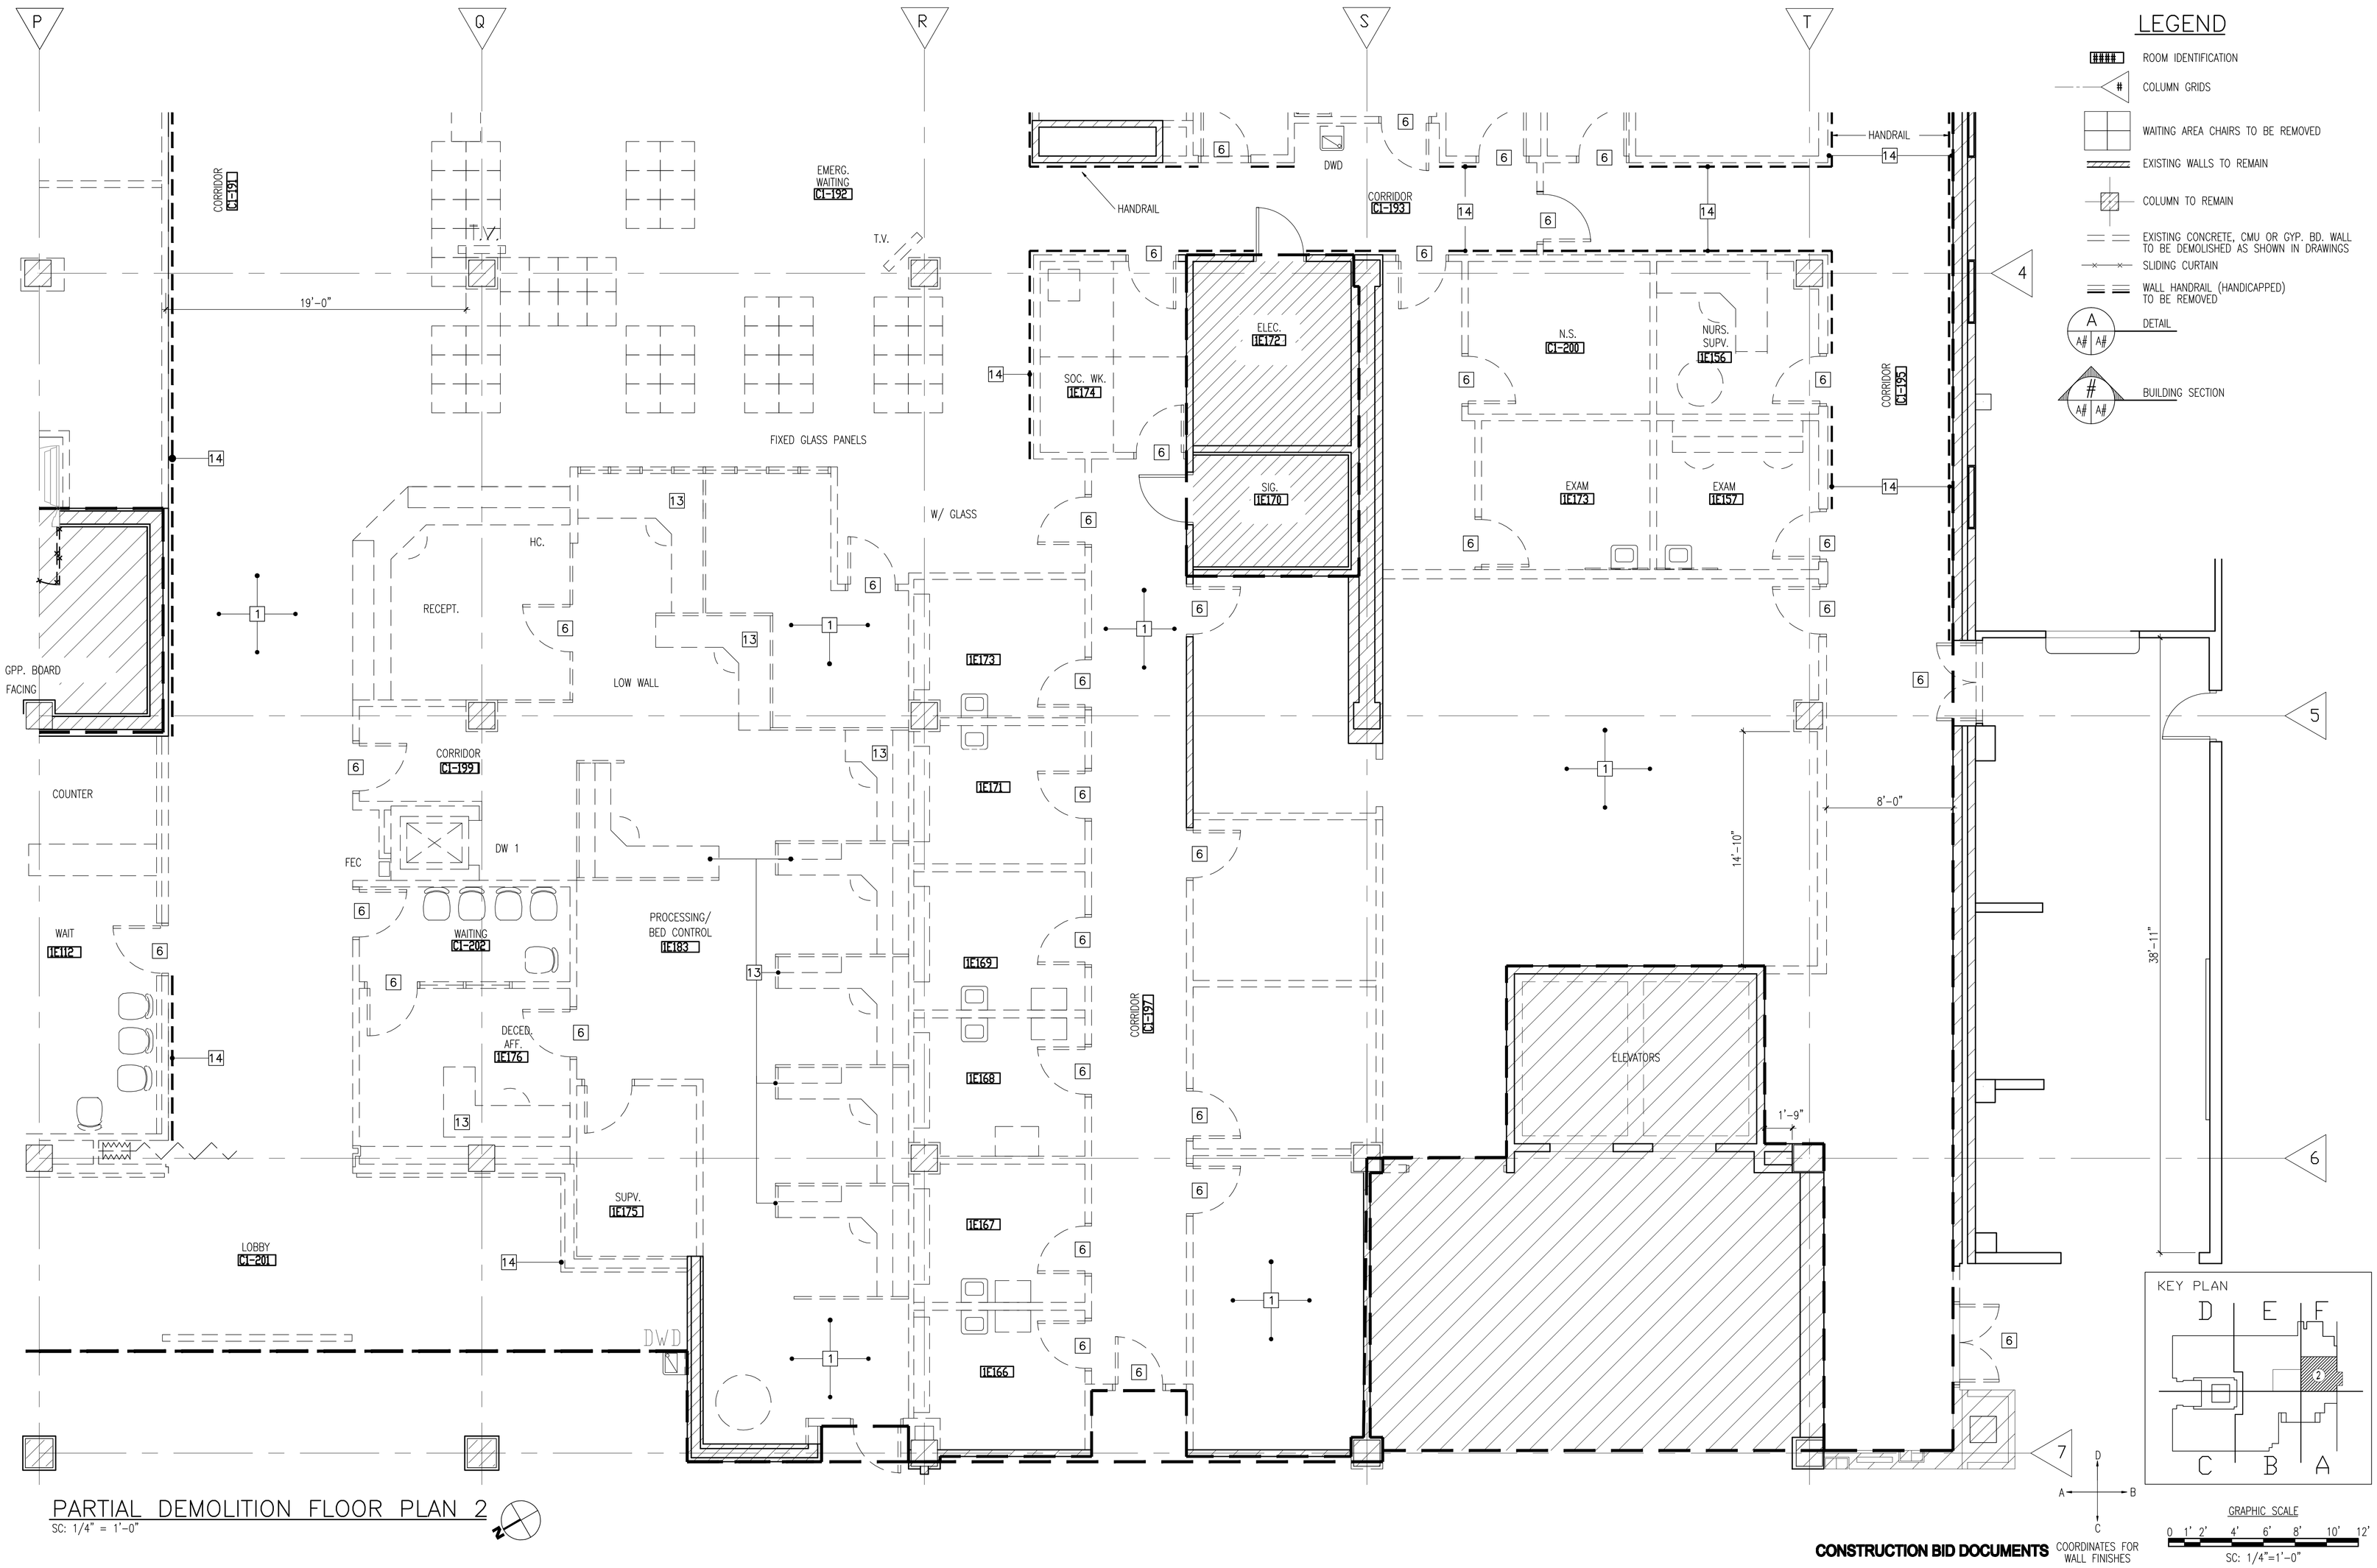

PARTIAL DEMOLITION FLOOR PLAN 2

SC: 1/4" = 1'-0"

CONSTRUCTION BID DOCUMENTS COORDINATES FOR WALL FINISHES

Revisions:	Date

CONSULTANTS:

PF&A DESIGN
ARCHITECTURE, PLANNING, INTERIORS
Healthcare Design Consultant
www.pfa-architect.com

BABILONIA ENGINEERING GROUP / CONSULTING ENGINEERS
1223 PONCE DE LEON, SAN JUAN, PR. 00926-1305
(787) 751-0003 / WWW.BABILONIAGROUP.COM

RICARDO RODRIGUEZ DEL VALLE / CONSULTING ENGINEERS
P.O. BOX 9448, SAN JUAN, PUERTO RICO, 00908

ARCHITECT/ENGINEERS:

MENDEZ BRUNNER BADILLO
architects & engineers
SINCE 1946
CONDADO ASTOR BLDG. 1018 ASHFORD AVE. SAN JUAN, P.R. 00907

Drawing Title	DEMOLITION PARTIAL FLOOR PLAN 2
Project Title	EXPAND EMERGENCY DEPARTMENT & OBSERVATION UNIT
Project Number	672-12-101
Building Number	
Approved: HIRAM LOPEZ, Project Manager	
Miguel A. Cordero, Chief Project Section	
Wilfredo Quiñones, Chief FMS	
Location	VAMC SAN JUAN, PUERTO RICO
Date	AUGUST-11-2016
Checked	R. G. M.
Drawn	
Drawing Number	D3
Dwg. of	

Office of Construction and Facilities Management
Department of Veterans Affairs

VA FORM 08-6231