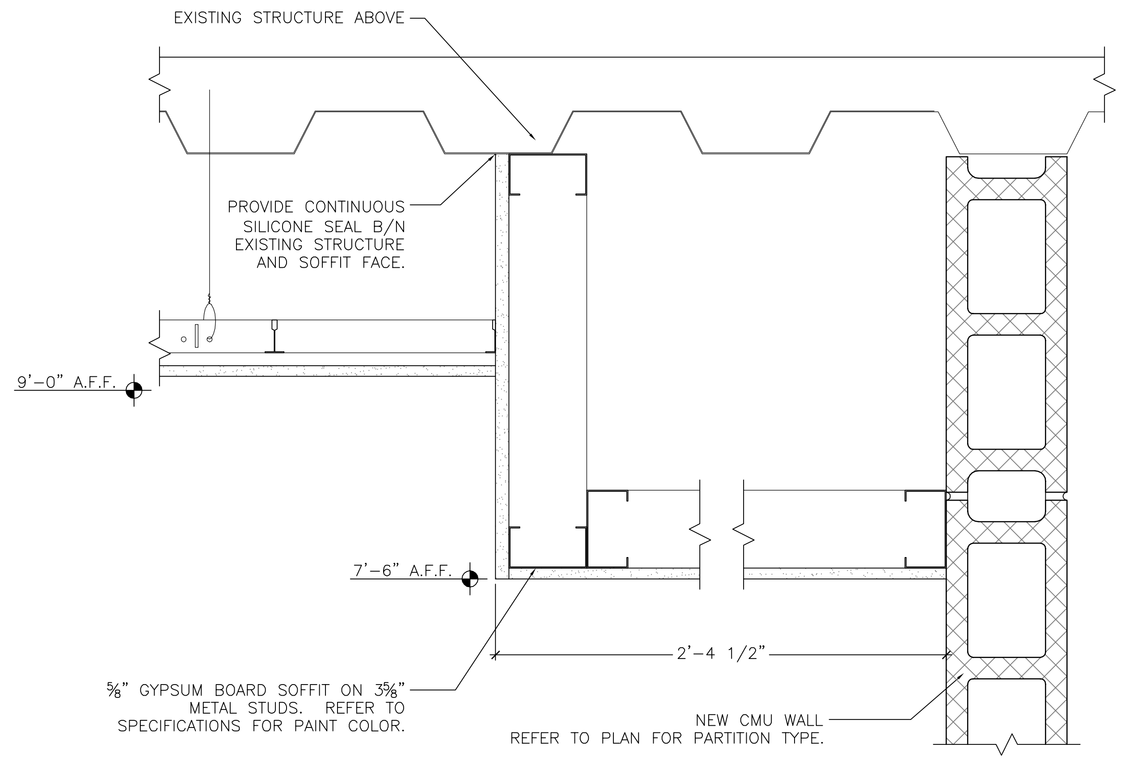

C7 SOFFIT DETAIL
3" – 1'-0"

E1 JAMB DETAIL
3" – 1'-0"

E2 THRESHOLD DETAIL (VCT TO RF)
6" – 1'-0"

NOTE:
AT "SIM." CONDITION, FLOORING IS EXISTING QUARRY TILE.

E4 THRESHOLD DETAIL
6" – 1'-0"

E5 PLAN DETAIL
3" – 1'-0"

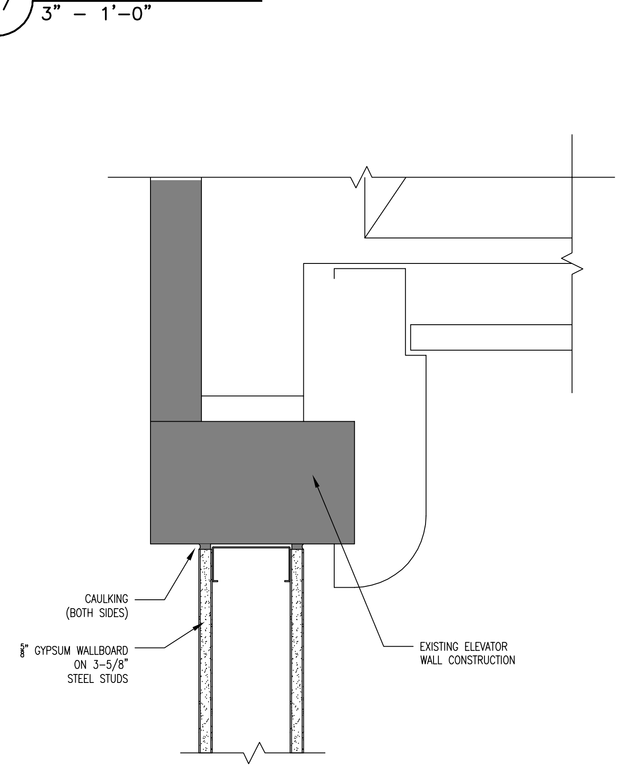

E7 PLAN DETAIL
3" – 1'-0"

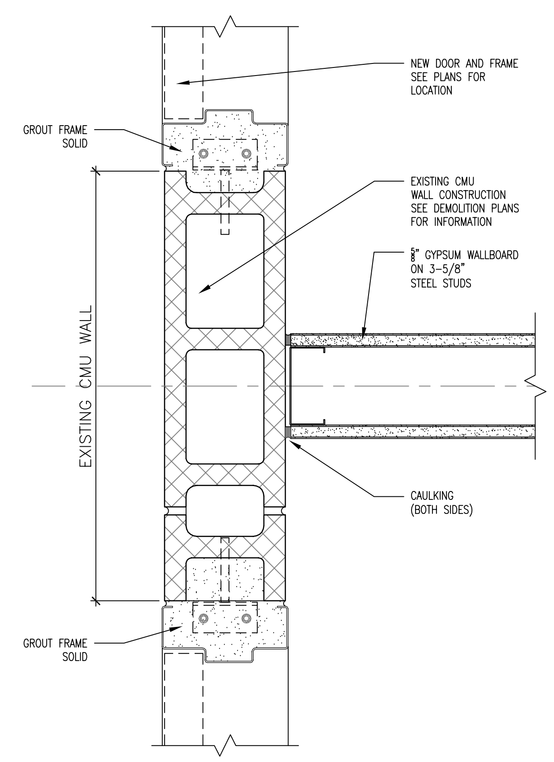

E9 PLAN DETAIL
3" – 1'-0"

GENERAL NOTES:

1. THESE PLANS ARE GENERAL IN NATURE. CONTRACTOR IS RESPONSIBLE FOR REMOVING ALL ITEMS NECESSARY TO ACCOMPLISH WORK. SEE MECHANICAL, ELECTRICAL & PLUMBING DRAWINGS FOR ADDITIONAL WORK.
2. ALL ABANDONED SERVICES TO BE CAPPED AT SOURCE; PENETRATIONS IN WALLS/FLOORS/CEILINGS TO BE SEALED. ANY AND ALL RATED ASSEMBLIES SHALL BE MAINTAINED.
3. FIELD VERIFY ALL WALLS AND SERVICES TO BE REMOVED. NOTIFY THE A/E OF ANY SYSTEM OR STRUCTURE THAT HAS NOT BEEN IDENTIFIED ON THE DRAWINGS OR SPECIFICATIONS.
4. COORDINATE WITH MECHANICAL, PLUMBING, LIFE SAFETY AND ELECTRICAL DRAWINGS AND SPECIFICATIONS FOR FULL SCOPE OF DEMOLITION.
5. PROTECT AND STORE ALL ITEMS TO BE RELOCATED. REINSTALL RELOCATED ITEMS AS INDICATED AND RESTORE TO "LIKE NEW" CONDITION.
6. ALL EXISTING WORK TO REMAIN SHALL BE PROTECTED FROM DUST, MOISTURE AND DAMAGE RESULTING FROM DEMOLITION ACTIVITIES. ALL EXISTING TO REMAIN WORK SHALL BE RETURNED TO "LIKE NEW" CONDITION. COORDINATE EXISTING WORK WITH NEW FINISHES.
7. CONTRACTOR TO REMOVE AND REINSTALL ALL CORNER GUARDS,WALL RAILING AND BUMPER GUARDS AT EXTENT OF CORRIDOR WORK. CONTRACTOR SHALL PROTECT AND STORE GUARDS AND RAILS DURING CONSTRUCTION SO THAT NO DAMAGE TO REINSTALLED ITEMS OCCURS. REFER TO AF101.

SHEET NOTES:

1. TEMPORARY PARTITIONS ARE TO BE INSTALLED TO PROTECT THE OCCUPANTS OF THE BUILDING FROM DUST, DEBRIS AND EXCESSIVE NOISE. ALL PARTITIONS THAT ARE TEMPORARILY CONSTRUCTED IN A LOCATION IN WHICH THE EXISTING FINISHES ARE TO REMAIN SHALL USE MEANS AND METHODS TO PROTECT FINISHES TO REMAIN. USE OF WEATHER STRIPPING AND FOAM TAPE IS ENCOURAGED. ALL EXISTING FINISHES SHALL BE RETURNED TO "LIKE NEW" CONDITION PRIOR TO SUBSTANTIAL COMPLETION.

LEGEND:

100% ISSUED FOR CONSTRUCTION
COMPLETION ITEM NO. 3
FULLY SPRINKLERED

Revisions:	Date

Dept. of Veterans Affairs
Medical Center
1670 Clairmont Road
Decatur, Georgia 30033

PROFESSIONAL SEAL:
STATE OF GEORGIA
LESLIE GARTNER
CERTIFICATE NO. 026855
REGISTERED ARCHITECT

ARCHITECT/ENGINEERS:
VETERAN ENGINEERING GROUP, INC.
4411 Suwanee Dam, Ste 230, Suwanee, GA. 30024
Smith Carter
ARCHITECTURE ENGINEERING PLANNING
1123 Zonolite Road, Suite 25, Atlanta, GA 30306

Drawing Title: PARTITION TYPES AND DETAILS
Approved: Project Director

Project Title: RENOVATION OF EXISTING STERILE PROCESSING SERVICE (SPS)
Location: VAMC, DECATUR, GA.
Date: Feb 24, 2012 | Checked: RH | Drawn: LK/GMG

Project Number: 508-10-113
Building Number: 1
Drawing Number: AS502
Dwg. 10 of 27

Office of Facilities Management
Department of Veterans Affairs

VA FORM 08-6231, OCT 1978