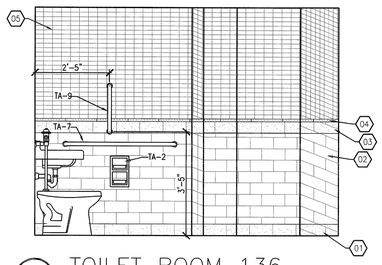

B1 TOILET ROOM 136
1/2" = 1'-0"

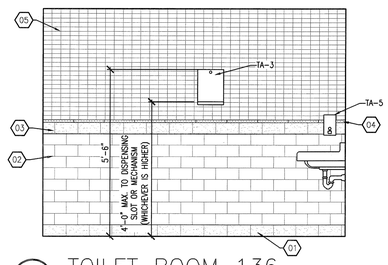

B3 TOILET ROOM 136
1/2" = 1'-0"

TOILET ACCESSORY SCHEDULE					
TA #	ITEM	MANUFACTURER	SUPPLIED BY	INSTALLED BY	REMARKS
TA-1	MIRROR WITH STAINLESS STEEL FRAME	BOBRICK B-165 2436	CONTRACTOR	CONTRACTOR	SURFACE MOUNTED, 24" X 36"
TA-2	TOILET TISSUE DISPENSER	BRADLEY 5127 DUAL ROLL	CONTRACTOR	CONTRACTOR	RECESSED
TA-3	PAPER TOWEL DISPENSER	N/A	OWNER	CONTRACTOR	SURFACE MOUNTED
TA-4	ROBE/COAT HOOK	BOBRICK B-76727	CONTRACTOR	CONTRACTOR	MOUNTED 66" AFF TO CENTERLINE OF HOOK
TA-5	LIQUID SOAP DISPENSER	N/A	OWNER	CONTRACTOR	SURFACE MOUNTED
TA-6	ADULT 36" GRAB BAR	BOBRICK B-6806 X36	CONTRACTOR	CONTRACTOR	CONCEALED SURFACE MOUNTED. SNAP FLANGE
TA-7	ADULT 42" GRAB BAR	BOBRICK B-6806 X42	CONTRACTOR	CONTRACTOR	CONCEALED SURFACE MOUNTED. SNAP FLANGE
TA-8	DIAPER CHANGING STATION	KOALA BEAR KB 100-00	CONTRACTOR	CONTRACTOR	SURFACE MOUNTED, IN PUBLIC TOILET ONLY
TA-9	ADULT 18" GRAB BAR	BOBRICK B-6806 X24	CONTRACTOR	CONTRACTOR	VERTICAL GRAB BAR AT SHOWERS/HORIZONTALS AT 275A

NOTE: PRODUCTS LISTED ARE BASIS OF DESIGN. CONTRACTOR MAY SUBMIT A PRODUCT OF EQUAL SPECIFICATIONS FOR APPROVAL.

GENERAL SHEET NOTES

A. REFER TO FINISH SCHEDULE FOR FINISH MATERIALS.

SHEET KEYNOTES (X)

01. CERAMIC COVE BASE TILE, CT-2.
02. CERAMIC FIELD TILE, CT-1
03. CERAMIC ACCENT TILES, CT-3
04. GLASS TILE ACCENT STRIP, CT-5
05. CERAMIC FIELD TILE, CT-4

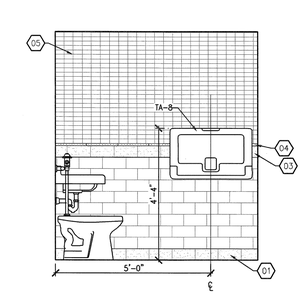

C1 TOILET ROOM 118
1/2" = 1'-0"

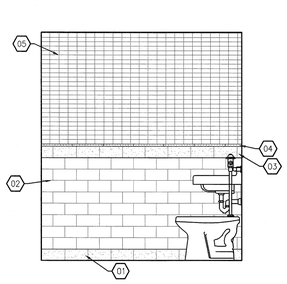

C3 TOILET ROOM 117
1/2" = 1'-0"

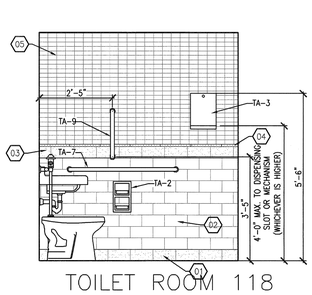

C4 TOILET ROOM 118 AND 117
1/2" = 1'-0"

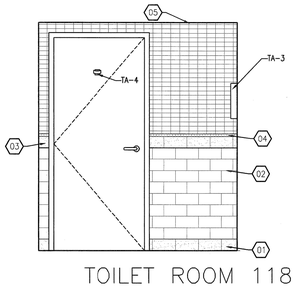

C6 TOILET ROOM 118 AND 117
1/2" = 1'-0"

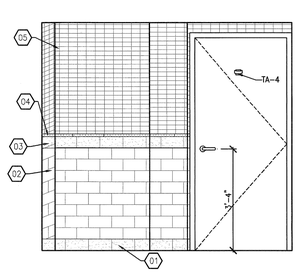

C8 TOILET ROOM 136
1/2" = 1'-0"

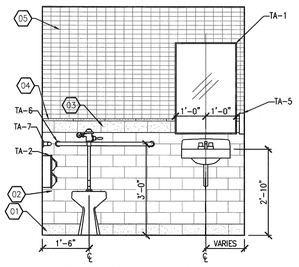

D1 TYPICAL TOILET ROOM ELEVATION
1/2" = 1'-0"

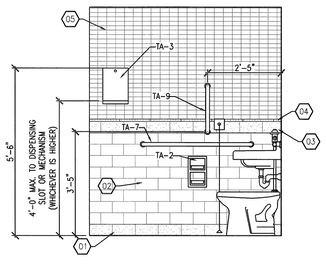

D3 TOILET ROOM 126 AND 101A (SIM)
1/2" = 1'-0"

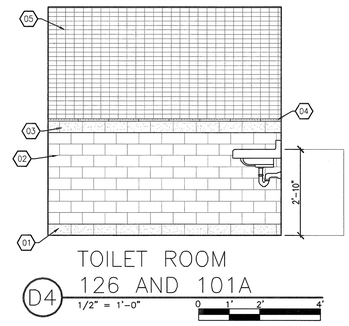

D4 TOILET ROOM 126 AND 101A
1/2" = 1'-0"

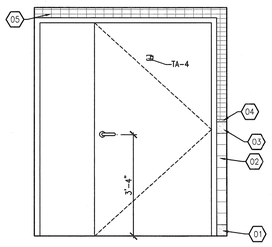

D6 TOILET ROOM 126
1/2" = 1'-0"

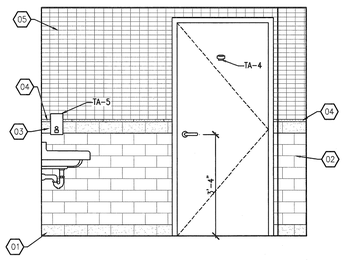

D8 TOILET ROOM 101A
1/2" = 1'-0"

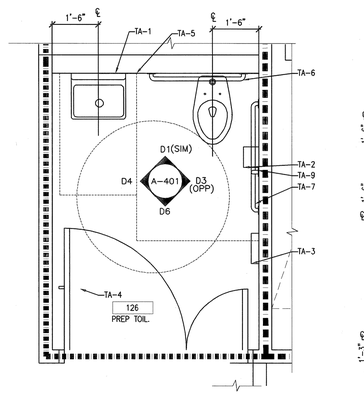

F2 ENLARGED PATIENT TOILET AT PATIENT PREP
1/2" = 1'-0"

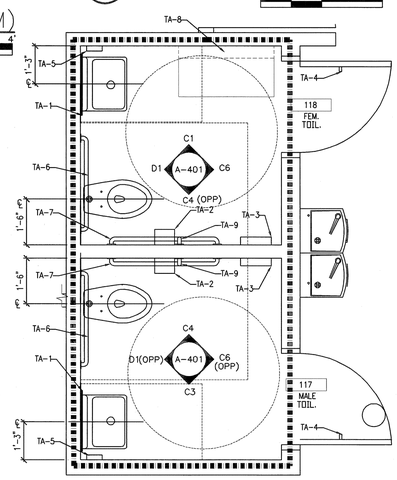

F3 ENLARGED PUBLIC TOILETS AT WAITING
1/2" = 1'-0"

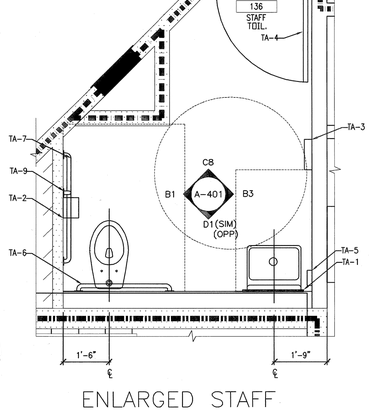

F5 ENLARGED STAFF TOILET AT RECOVERY
1/2" = 1'-0"

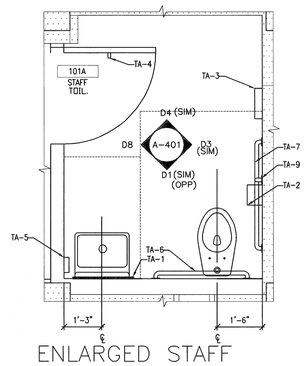

F7 ENLARGED STAFF TOILET AT LOCKERS
1/2" = 1'-0"

TYPICAL SYMBOLS

- EXISTING WALL, DOOR, WINDOW, MILLWORK, FIXTURE OR OTHER FIXTURE OR ASSEMBLY TO BE REMOVED.
- EXISTING WALL, DOOR, WINDOW, MILLWORK, FIXTURE OR OTHER FIXTURE OR ASSEMBLY TO REMAIN.
- NEW WALL
- SMOKE TIGHT WALL
- 1-HOUR FIRE RATED WALL
- 2-HOUR FIRE RATED WALL
- 1 HOUR FIRE SMOKE RATED WALL
- PROJECT LIMITS OF WORK
- NO PIPING OR DUCTWORK SHALL BE ROUTED THROUGH ELECTRICAL AND/OR DATA ROOMS.

N

100% SUBMITTAL

REVISION NO.	REVISION DESCRIPTION		
Revisions		By	Date

Department of Veterans Affairs
Medical Center
1826 Veterans Blvd.
Dublin, Ga. 31021

DANIEL C. SALTRICK REGISTERED ARCHITECT 8887 NORTH CAROLINA CHARLOTTE, INC.
SEAL

Architect/Engineer Address
Harrell, Saltrick & Hopper
Design & Management Solutions for the Built Environment
151 LOCUST STREET, SUITE #1
AVONDALE ESTATES, GA 30002
P 704.814.1325
F 704.321.0833
WWW.HSHPC.COM
COPYRIGHT © 2011 HARRELL SALTRICK & HOPPER, PC
HSH PROJECT # 10004

Recommended Approvals:	
1. MEDICAL DIRECTOR	6. OPERATIONS SERVICE LINE MANAGER
2. ASSOCIATE DIRECTOR	7. INFECTION CONTROL SAFETY MANAGER
3. CHIEF OF STAFF	8. SAFETY MANAGER
4. ASSOC. DIRECTOR	9. GENERAL ENGINEER
5. SERVICE LINE MGRS.	10. COTR

Drawing Title
ENLARGED TOILET PLANS, SCHEDULE AND ELEVATIONS

FULLY SPRINKLERED

Project Title
RENOVATE 13A FOR ENDOSCOPY SUITE

Date
June 10, 2011

Project Number
557-10-108

Drawn	Building Number	AutoCAD File Name
	MJF	
Checked	Reviewed	Const. Contract No.

DRAWING No.
A-401

Veterans Affairs